


A hand-drawn map of a street layout. A dashed line represents a street, with the text "FLEET STREET" written above it. On the left side of the street, there are several buildings. One building is highlighted with a thick black border and is labeled "40". Other buildings are labeled "27", "31", "33", "39", "34", and "36". Below the street, there is a large area labeled "Rustic Lodge". To the left of "Rustic Lodge" is a small building labeled "Ballymore" with an "X" inside. Below "Ballymore" is another building labeled "Riley" with an "X" inside. To the right of the street, there are more buildings, some labeled "48" and "60". A large "X" is drawn in the bottom right corner of the map. The map is drawn on a grid of lines representing streets and building footprints.

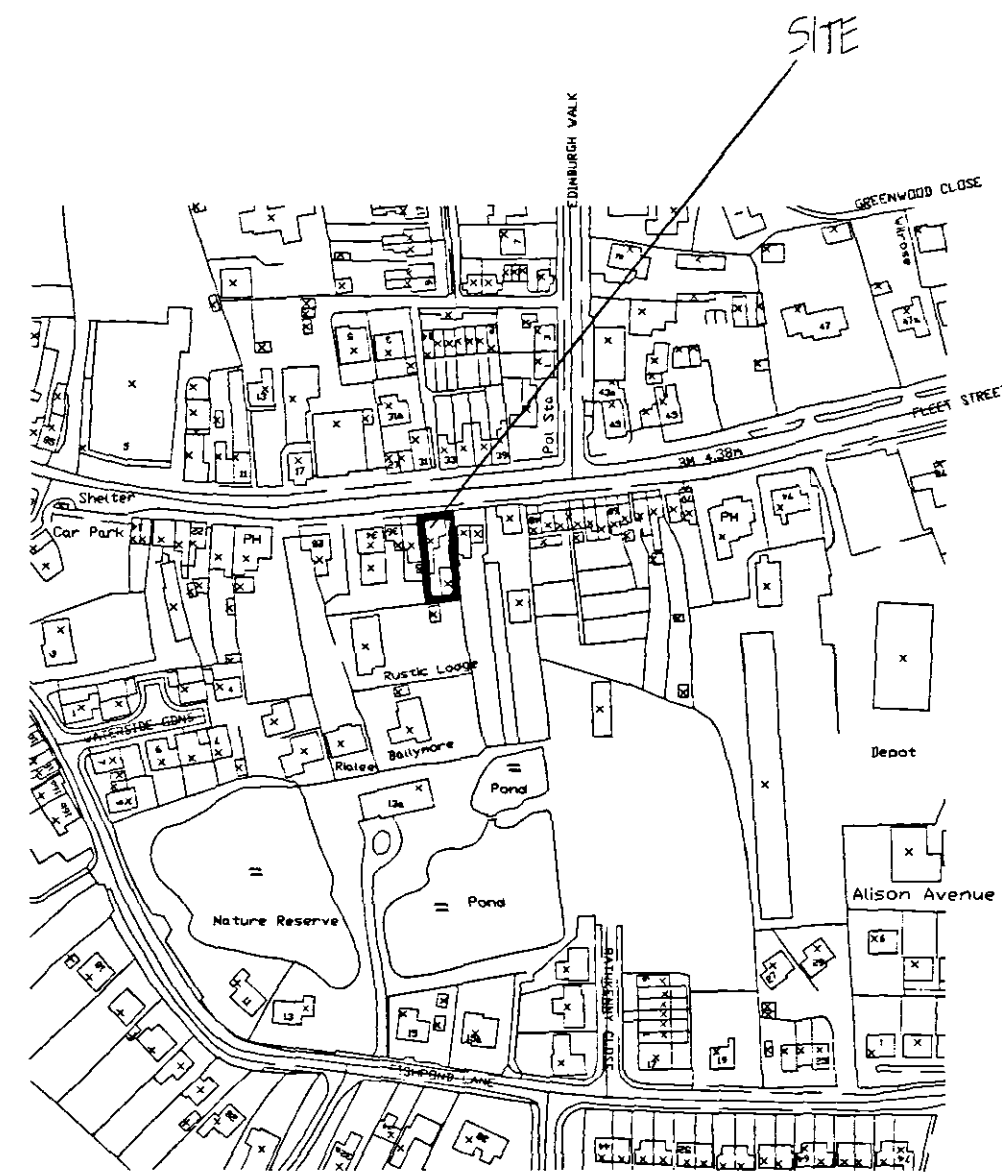

LOCATION PLAN.
1/2500.

SHOC
PLANNING & DEVELOPMENT
06 AUG 2003
Ref. 0877/08

DETERMINE
PLAN

[illegible]

G. R. MERCHANT LTD.

I.ENG AMICE FIWO

**ARCHITECTURAL, STRUCTURAL
AND LAND DRAINAGE
CONSULTANTS**

**4 Wrights Mews
12A Park Road, Holbeach,
Spalding, Lincs. PE12 7EN**

**Tel: 01406 490800
Fax: 01406 425744**

E-Mail: gr.merchant@btconnect.com

Project
REPLACEMENT FIRST FLOOR WINDOWS.
40 FLEET STREET.
HOLBEACH.
SPALDING. LINC'S.

Client: HOLBEACH HEATING CENTRE

Drawing

LOCATION & SITE LAYOUT PLANS.

Job Ref.
843-08.

Drawing No.	Cl.
-------------	-----

Date JULY '08.

Drawn	GRM.
-------	------

Scales
AS INDICATED

DO NOT SCALE FROM THIS DRAWING

[illegible]