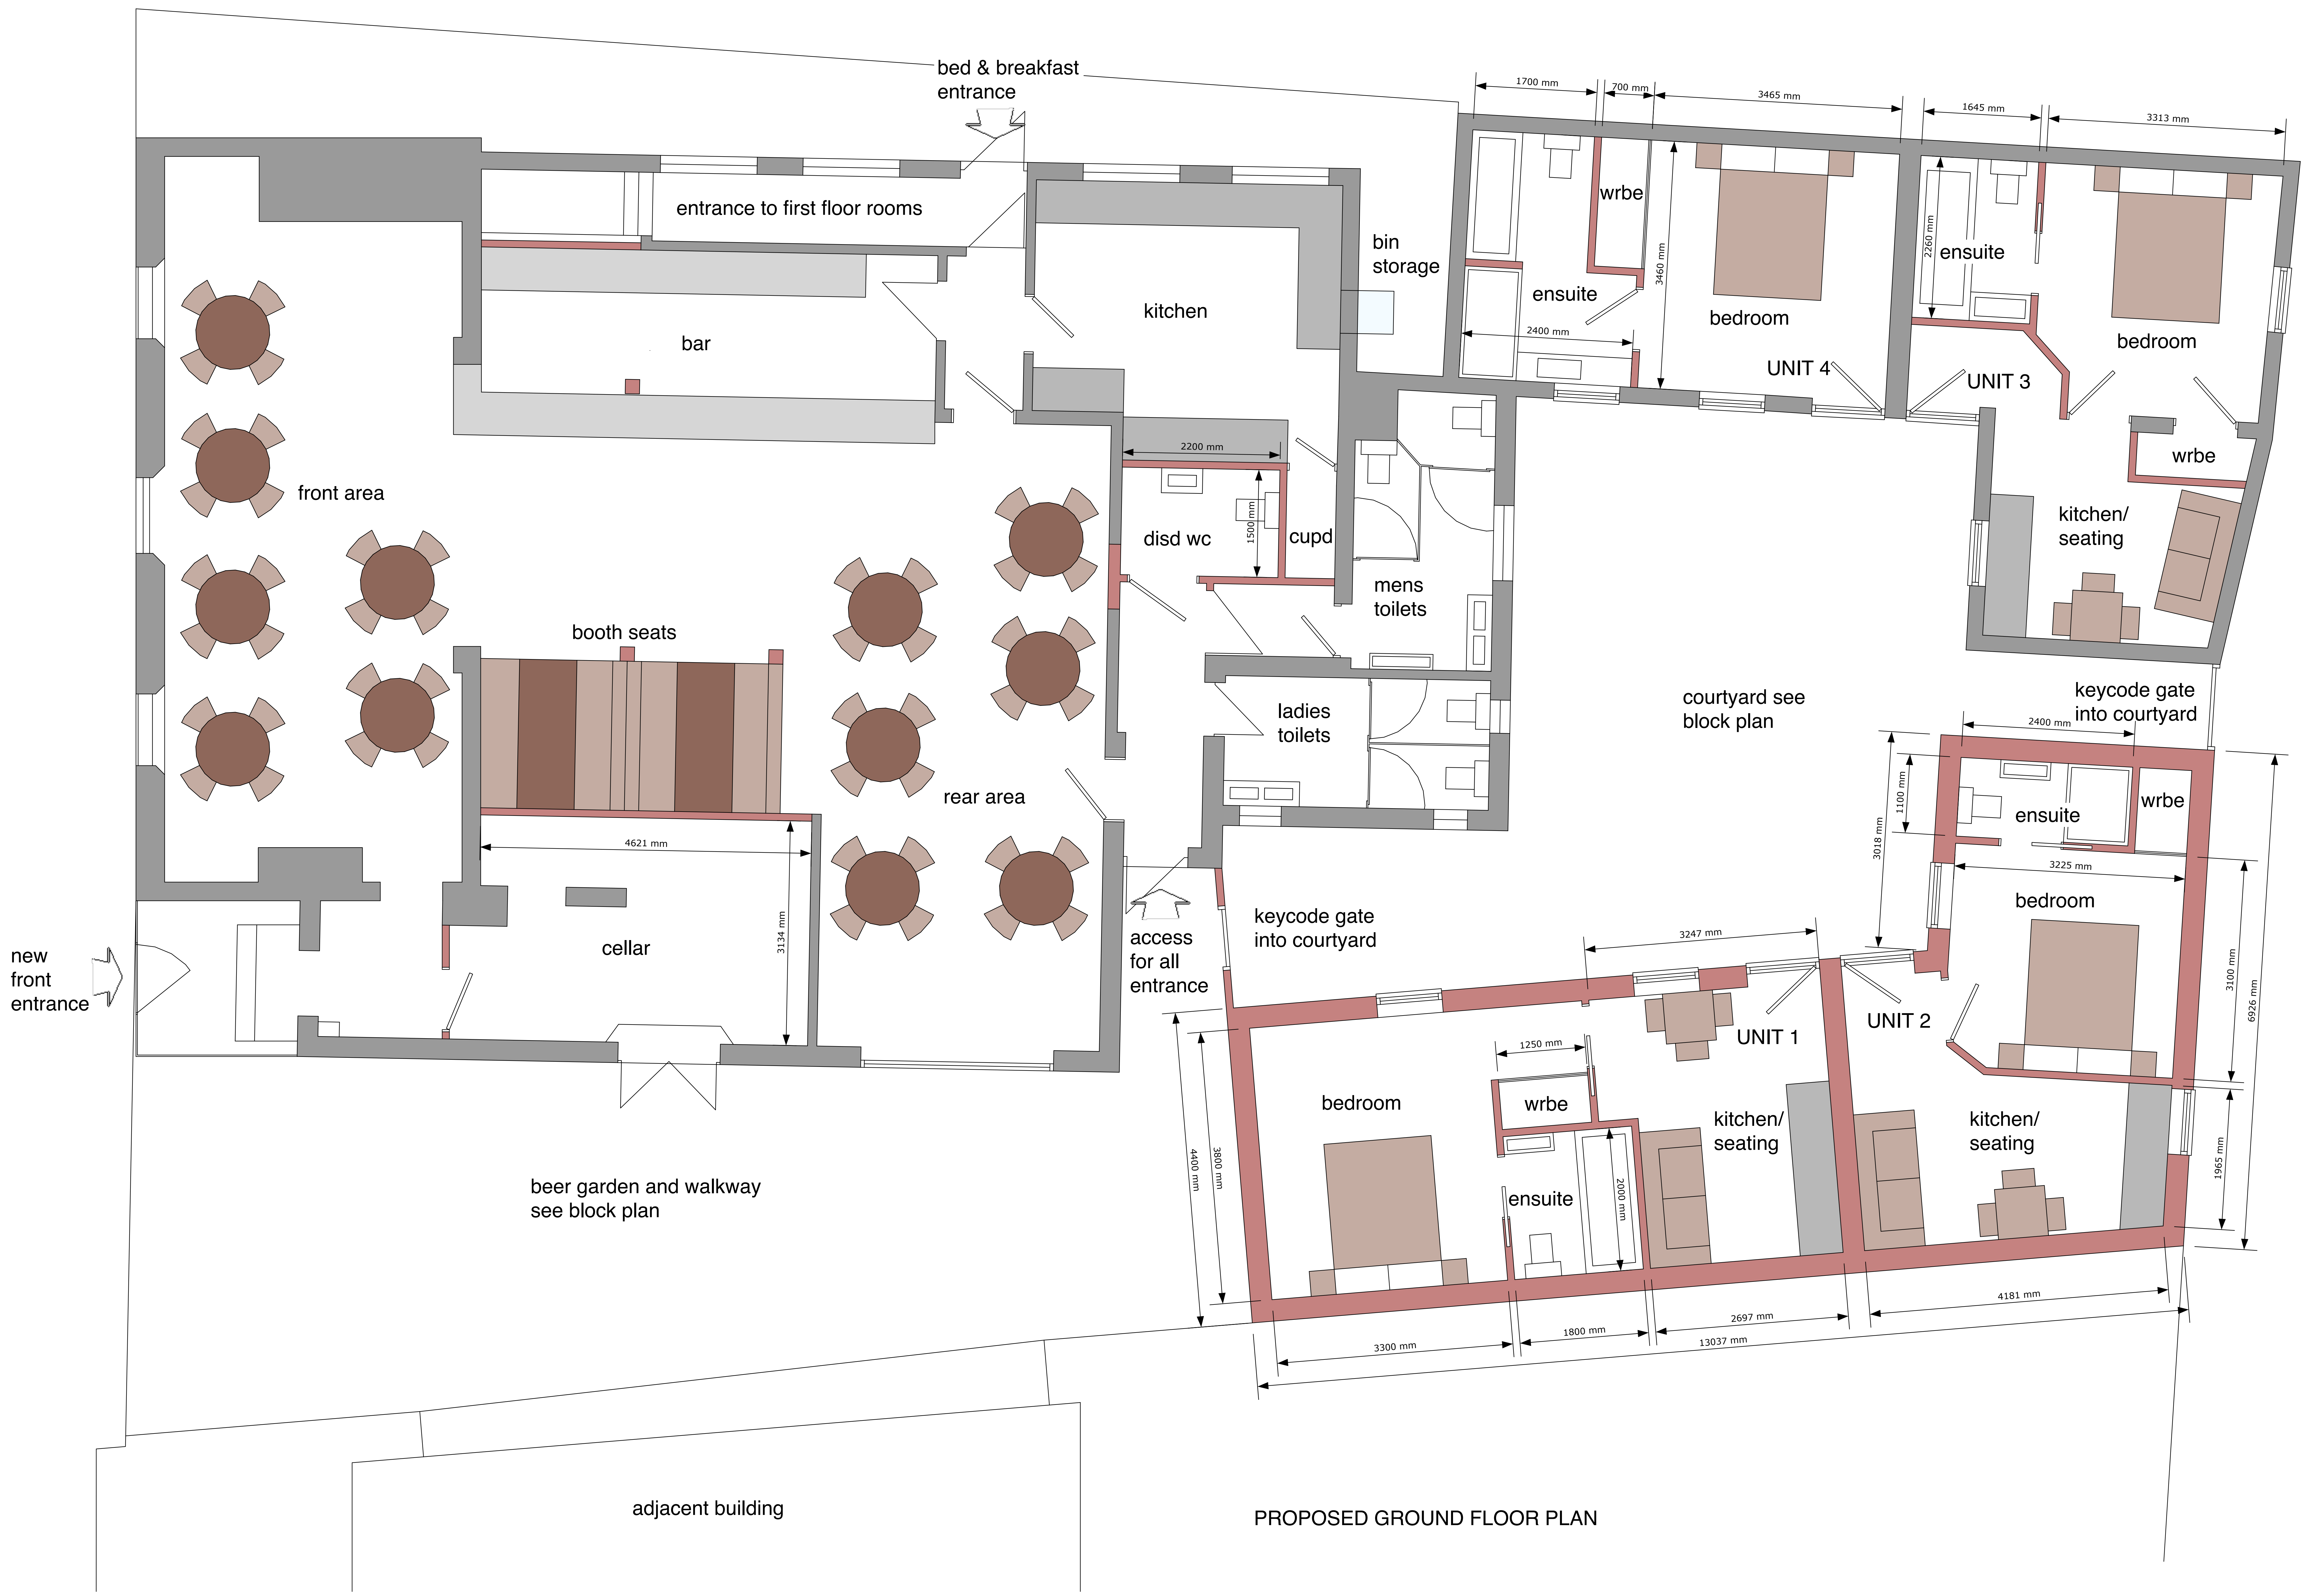

PROPOSED GROUND FLOOR PLAN

PROPOSED EXTENSION AND ALTERATIONS TO THE RED LION PH SPALDING ROAD HOLBEACH FOR STP PROPERTIES

DO NOT SCALE FROM THIS DRAWING

PROPOSED GROUND FLOOR PLAN

1/50	SEP 2015

J026- PL 4

Julian Warrick
Architectural Design Consultant
SEE your design. Imagine no longer how it looks. SEE how it looks

Email: julian@jwarrick-design-cons.com
Tel: 01775 820123
Mob: 07849 652067
JulianWarrick.co.uk
Google +

8 Beech Grove
Donington
Spalding
Lincs
PE11 4XQ