

A hand-drawn floor plan of a house with the following dimensions and features:

- Overall Dimensions:** 6m 90cm (width) by 5m 37.6cm (depth).
- Rooms and Dimensions:**
 - Lounge:** 5.63m (width) by 2.40m (depth).
 - Bed room:** 3.90m (width) by 2.40m (depth).
 - Kitchen:** 2.87m (width) by 1.95m (depth).
 - Shower room:** 1.27m (width) by 2.40m (depth).
- Windows:** UPVC Windows are located on the left wall of the Lounge and Bed room, and on the right wall of the Kitchen.
- Doors:** Indicated by arcs showing the swing direction. There is a door from the Lounge to the Bed room, a door from the Bed room to the Kitchen, and a door from the Kitchen to the Shower room.
- Other Features:** A small rectangular feature, possibly a fireplace or built-in unit, is located on the right wall of the Bed room.


A hand-drawn site plan of a property, likely a residential lot, showing its boundaries and internal divisions. The plan includes the following dimensions and features:

- Top Boundary:** A horizontal line with a total length of 8.88m. A vertical offset of 1.38m is shown from the top-left corner to the main boundary line.
- Left Boundary:** A vertical line with a total height of 1.50m.
- Internal Divisions:**
 - A horizontal line segment of 6.90m.
 - A vertical line segment of 5.37m.
 - A small rectangular area at the bottom-left with dimensions 2.23m (width) and 1.10m (height).
 - A horizontal line segment of 6.8m.
 - A vertical line segment of 7.10m.
 - A horizontal line segment of 2.16m.
 - A vertical line segment of 3.82m.
 - A horizontal line segment of 1.90m.
- Right Boundary:** A vertical line with a total height of 11.20m. A horizontal offset of 1.40m is shown from the right edge to the main boundary line.
- Bottom Boundary:** A horizontal line with a total length of 31.80m.
- Streets:**
 - 3A STATION STREET is labeled on the left side.
 - 5 STATION STREET is labeled on the top right side.
 - 3 STATION STREET is labeled on the bottom right side.
- Other Features:**
 - A small rectangular area at the bottom-right with dimensions 0.90m (width) and 6.16m (height).
 - A vertical line segment of 7.79m.
 - A horizontal line segment of 13.96m.
 - A vertical line segment of 5.05m.

The plan is drawn on a grid background. A stamp in the top right corner reads: "8-10-2010", "16 JUL 2010", "0.884.103", and "B".

FRONT 6.77 m

$2\text{ m}.48$

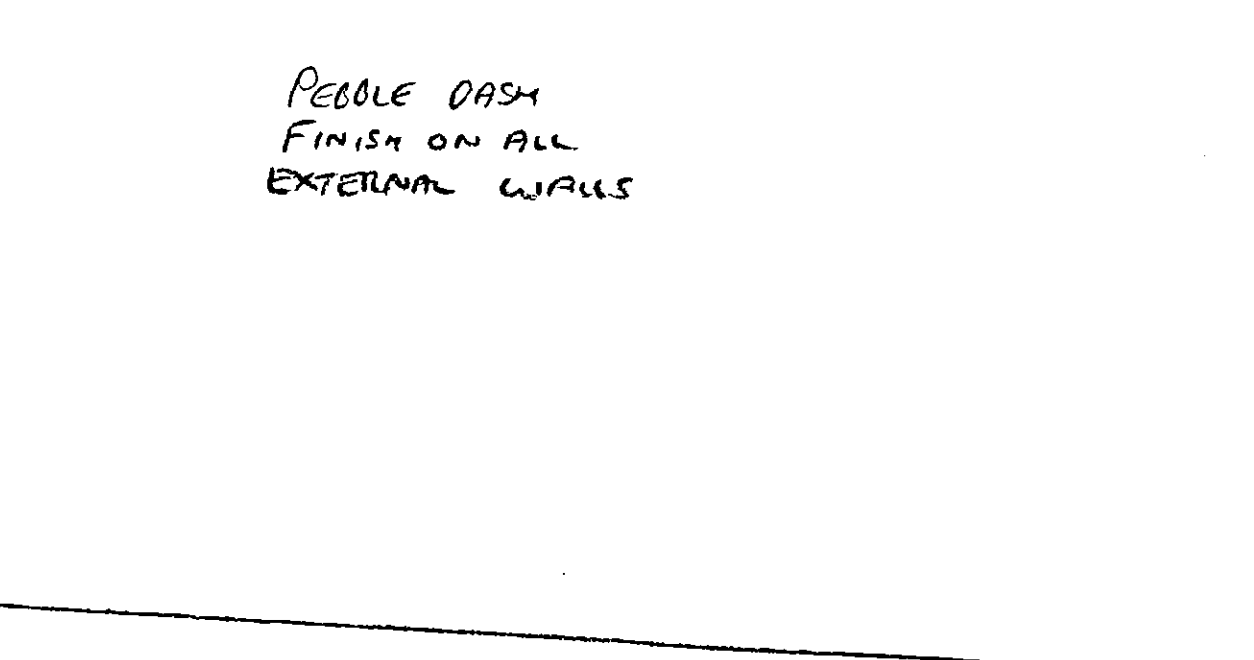

A hand-drawn diagram of a rectangular area, possibly representing a field or a plot. The rectangle is drawn with a simple black outline. Inside the rectangle, the following text is written in a handwritten, slightly slanted font:

PEOPLE DASH
FINISH ON ALL
EXTERNAL WALLS

Below the rectangle, the text "NORTH SIDE" is written in a similar handwritten font, underlined with a single horizontal line.

A hand-drawn sketch of a building facade. It features two rectangular windows, each divided into four smaller panes by a vertical and a horizontal line. Above the right window, a line points to the roof edge with the label "RAIN GUTTER". Below the sketch, a horizontal dimension line with arrows at both ends is labeled "15.37m". To the left of the sketch, the text "TO SUBRAHAS" is written vertically. Below the dimension line, the word "PINK" is written in a stylized, outlined font.

SOUTH SIDE

Planning Department
16 JUL 2003
0884103