


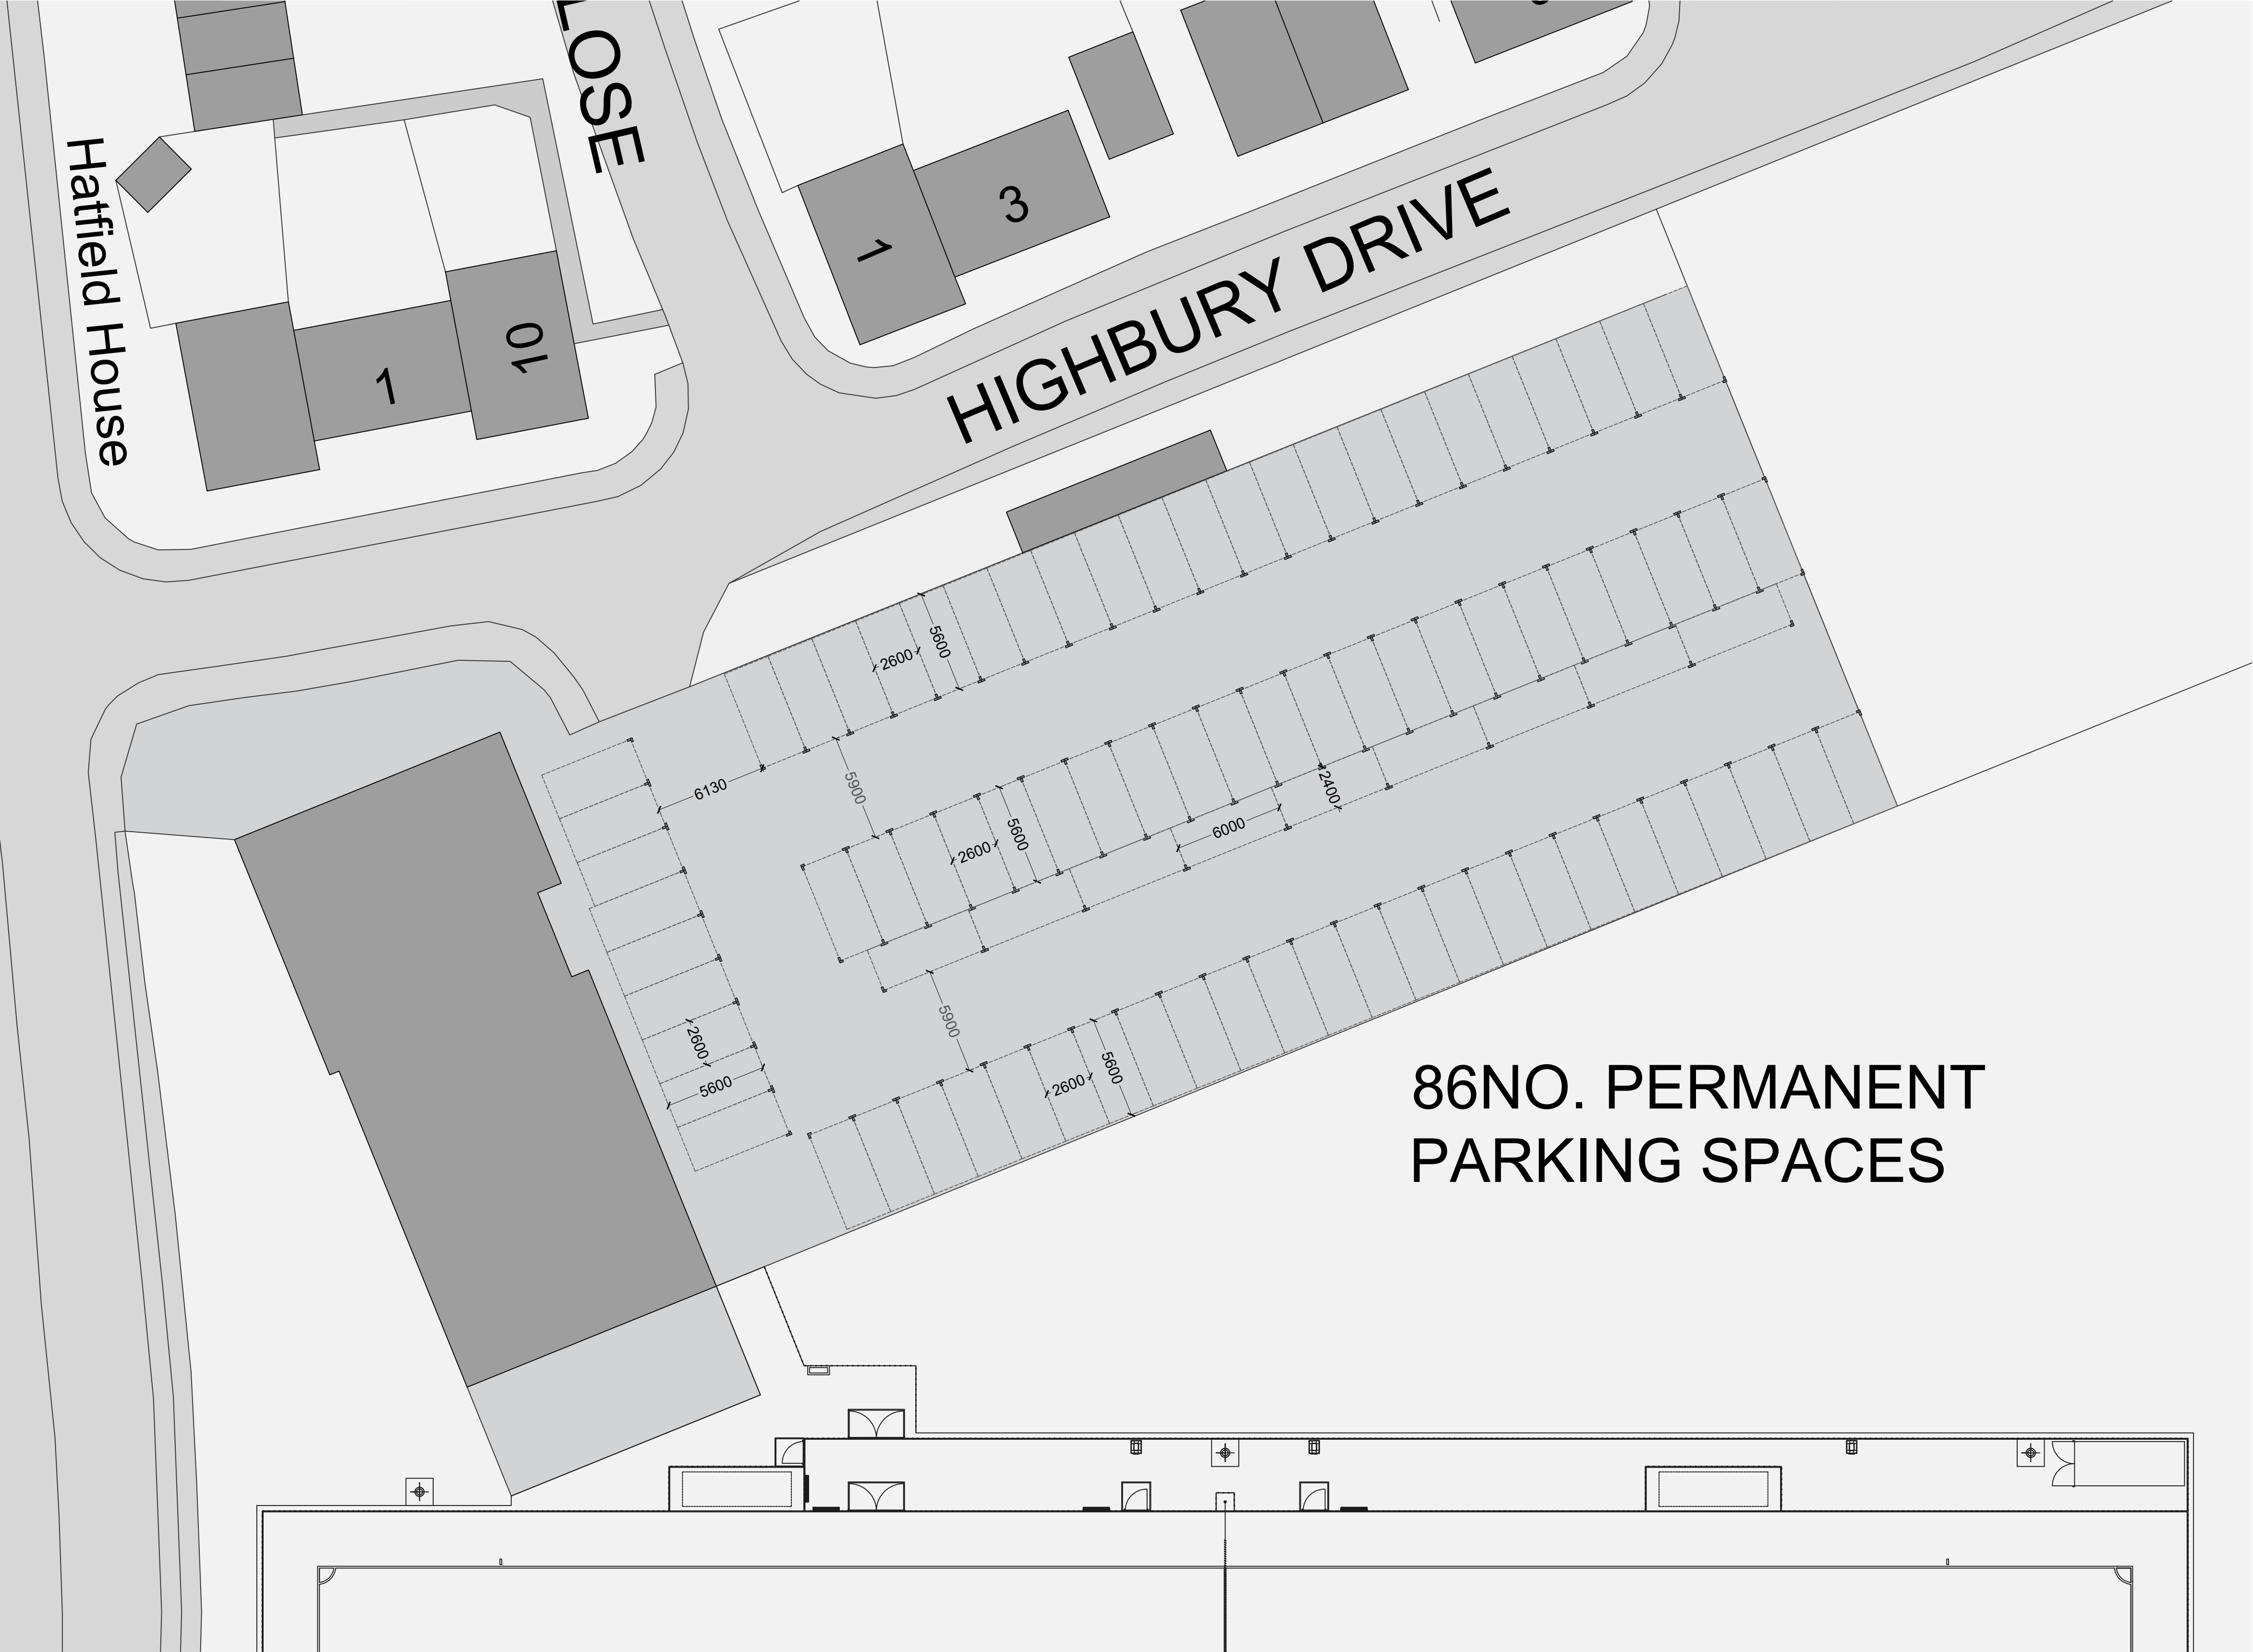


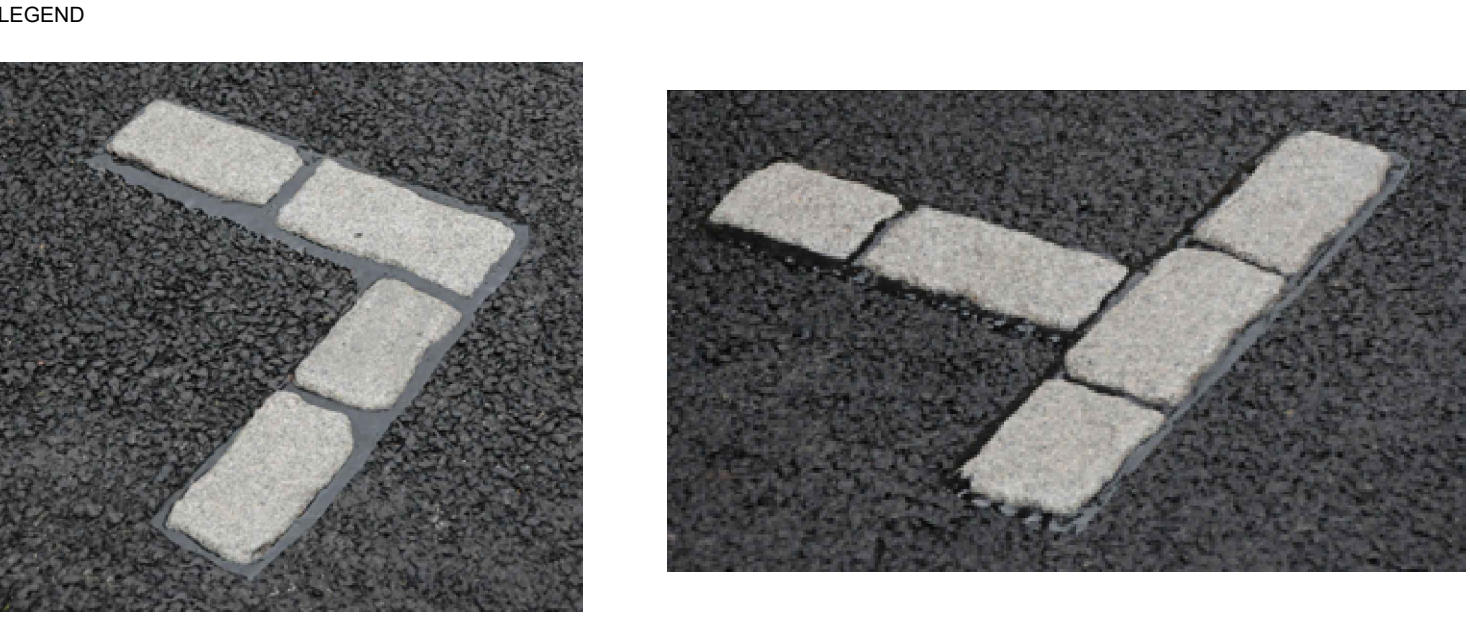

86NO. PERMANENT
PARKING SPACES

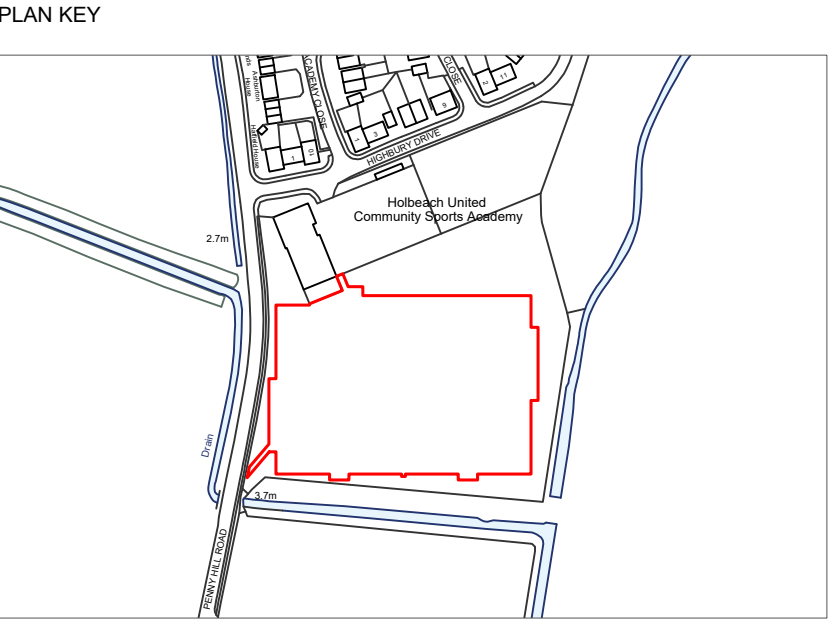

PERMANENT DEMARCATION OF INDIVIDUAL STANDARD CAR PARKING BAYS WITHIN EXISTING CAR PARK AREA TO BE INSTALLED WITH BRICK PAVING BLOCKS

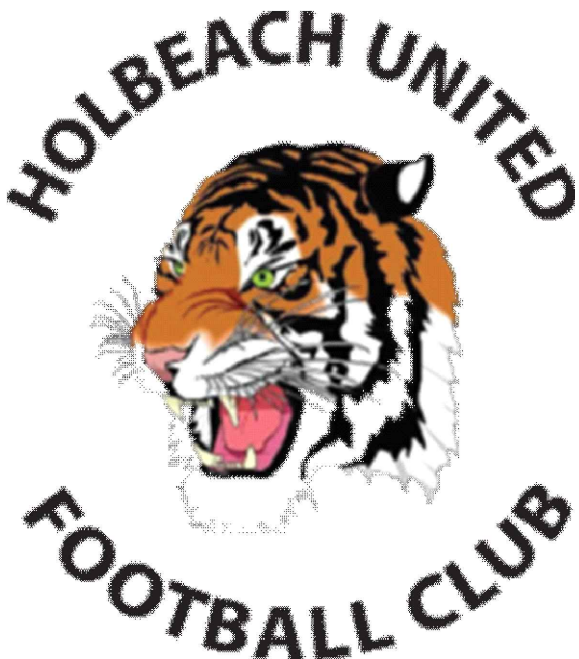

NOTES

COPYRITE S&C SLATTER.

ORIGINAL DRAWING RETAINED BY S&C SLATTER.

DO NOT COPY, RE-PRINT OR RE-USE WITHOUT PERMISSION.

DO NOT SCALE FROM THIS DRAWING UNLESS FOR PLANNING PURPOSES.

ALL MEASUREMENTS ARE IN MILLIMETRES (MM) UNLESS STATED OTHERWISE.

THIS DRAWING IS TO BE READ IN CONJUNCTION WITH CONTRACT DOCUMENTATION, SPECIFICATION AND ALL RELEVANT DETAILS.

ANY DISCREPANCIES BETWEEN DOCUMENTS TO BE REPORTED TO S&C SLATTER FOR REVIEW AND CLARIFICATION, PRIOR TO WORKS COMMENCING ON SITE.

ALL COORDINATES AND DIMENSIONS TO BE CHECKED AND CONFIRMED ON SITE, PRIOR TO WORKS COMMENCING.

BASE MAP REPRODUCED FROM ORDNANCE SURVEY MAP DATA © CROWN COPYRIGHT 2020 ALL RIGHTS RESERVED. LICENCE NUMBER 100022432.


SAFETY HEALTH AND ENVIRONMENTAL (SHE) INFORMATION

IN ADDITION TO HAZARDS AND RISKS NORMALLY ASSOCIATED WITH THE TYPES OF WORK, NOTE ANY PROJECT SPECIFIC RISKS DETAILED ON THIS DRAWING.

RISKS LISTED HERE ARE NOT EXHAUSTIVE AND WILL BE DEVELOPED AND MITIGATED DURING MANUFACTURING AND CONSTRUCTION PROJECT STAGES.

CONTROL MEASURES WILL BE APPLIED TO RESIDUAL RISKS AS APPROPRIATE AND IDENTIFIED WITH HAZARD TRIANGLES.

INFORMATION RELATING TO USE, MAINTENANCE, AND DEMOLITION TO BE DETAILED IN DUE COURSE WITHIN A BUILDING MANUAL AND HEALTH AND SAFETY FILE.

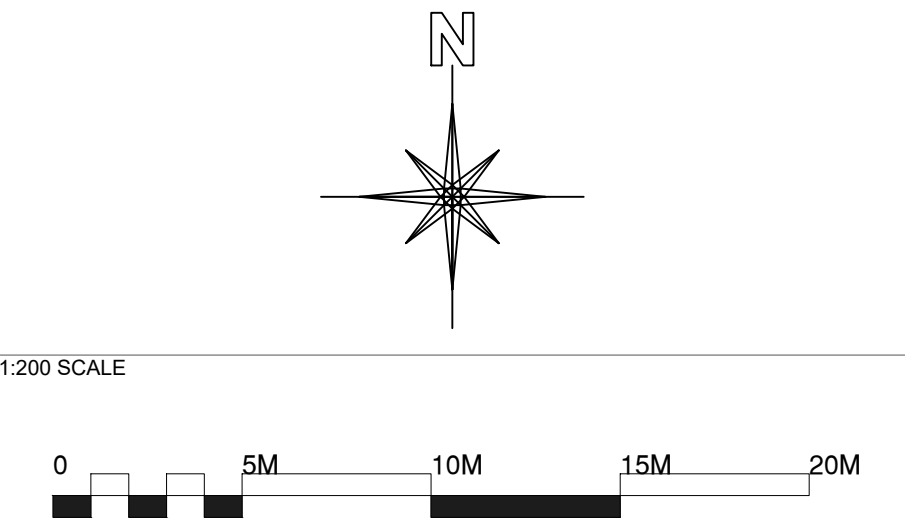

1:200 SCALE

REVISION	DATE	DRAWN	DESCRIPTION
.00	09 09 2021	TB	ORIGINAL ISSUE
.01	06 09 2022	TB	CONSTRUCTION ISSUE
.02	09 09 2022	TB	CONSTRUCTION ISSUE

 **S&C SLATTER**
CONSTRUCTED WITH INTEGRITY

STEPHEN'S YARD ENBORNE NEWBURY
BERKSHIRE RG20 0HA
01635 34521
info@sandcslatter.com
www.sandcslatter.com

CLIENT

HOLBEACH UNITED COMMUNITY
SPORTS ACADEMY

PROJECT

COMMUNITY 3G
FOOTBALL TURF PITCH (FTP)

LOCATION

PENNY HILL ROAD
HOLBEACH
SOUTH HOLLAND
LINCOLNSHIRE
PE12 7PR

DRAWING TITLE

ONSITE PARKING
ARRANGEMENTS

STATUS

PLANNING

PROJECT NO.

S21-233

DRAWING NO.	REVISION NO.		
S21-233 / DWG / 0014	.02		
SCALE	SHEET	DRAWN	CHECKED
1:200	A1	TB	