



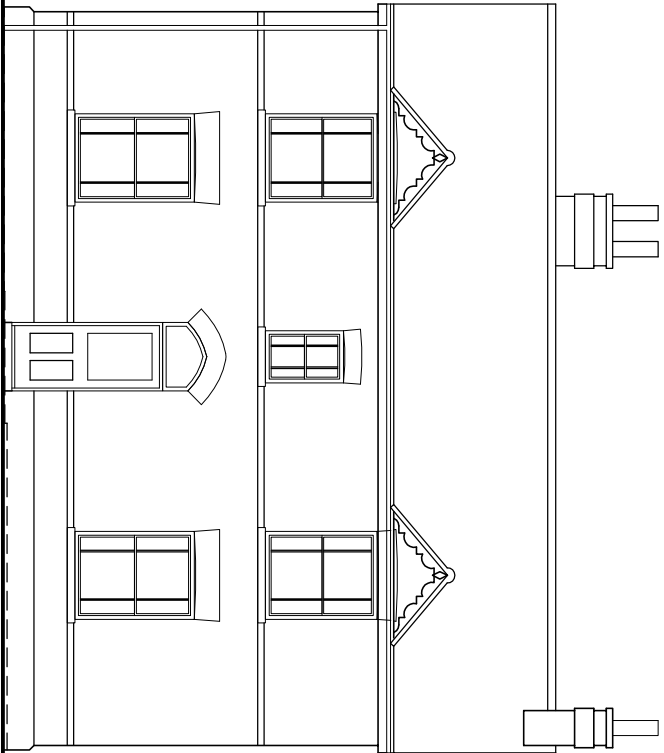


FRONT ELEVATION

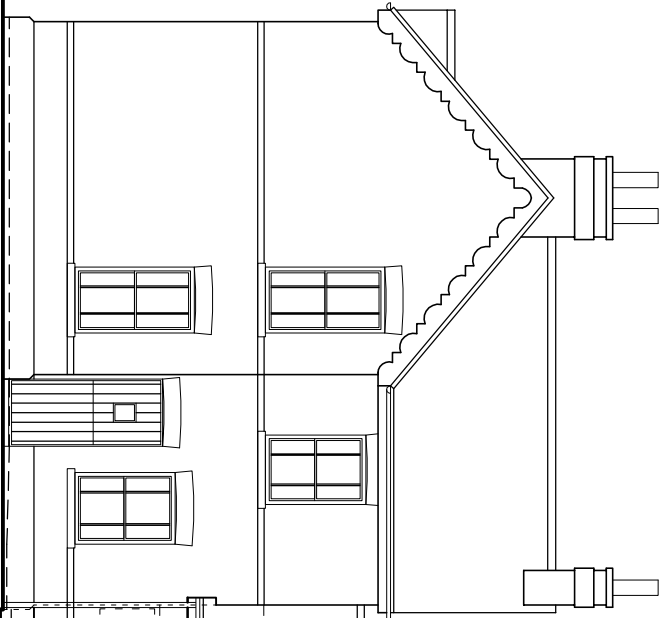


SIDE ELEVATION

- roof tiles to match existing (main house)
- window style to match existing
- feature brick banding to match existing
- brick plinth to match existing

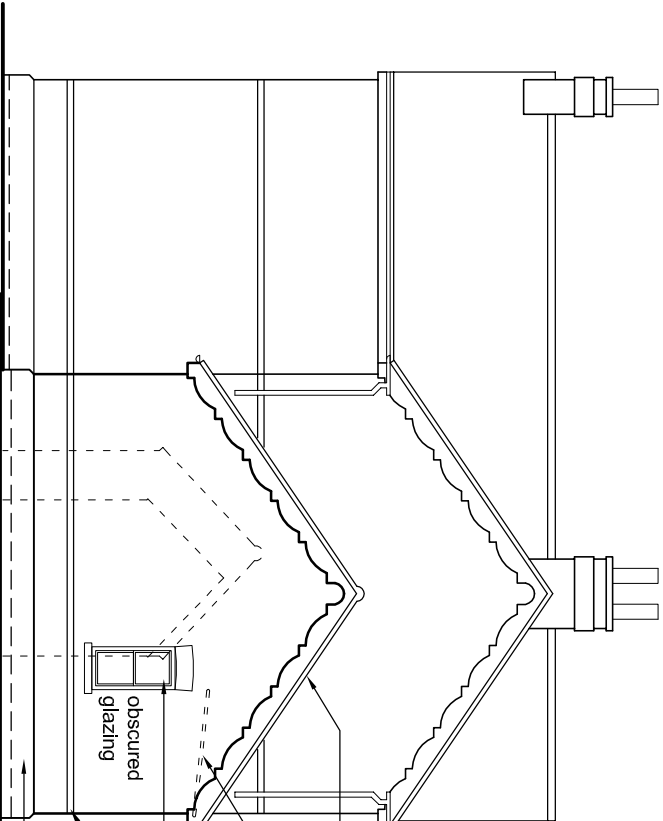


REAR ELEVATION

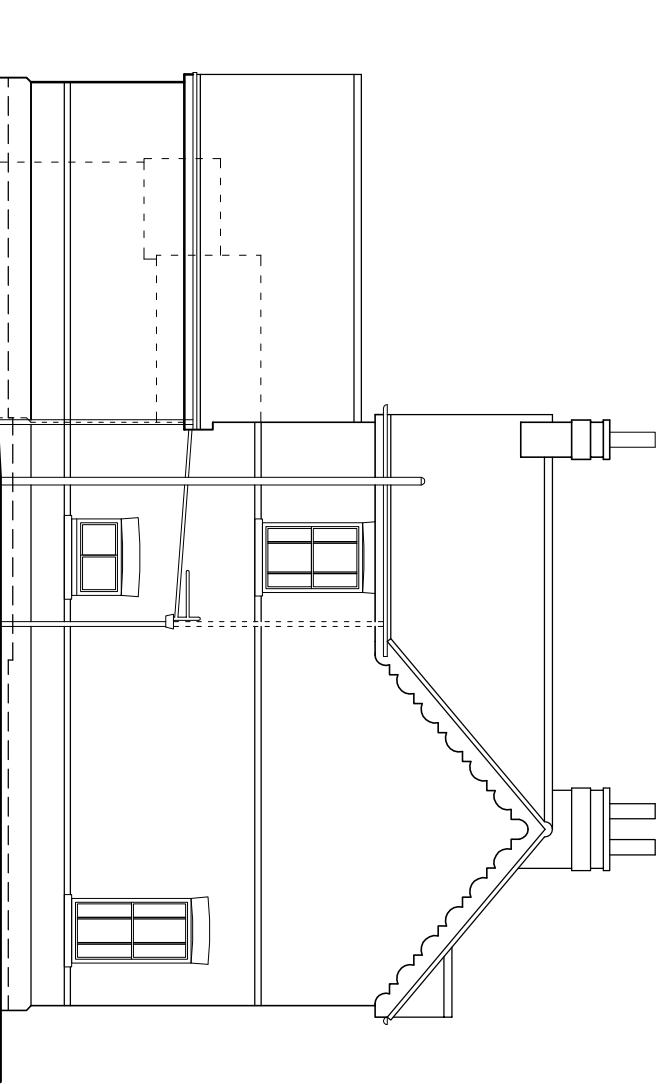

SIDE ELEVATION

- re-route roof water from this part of existing roof to new extension soakaway
- roof tiles to match existing (main house)
- existing drainage waste pipe to be boxed in at high level in utility
- window style and colour to match existing
- feature brick banding to match existing
- brick plinth to match existing

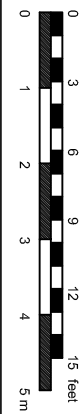

PROPOSED ELEVATIONS

Jenny McIntee Architectural Design			
www.jennymcintee.co.uk info@jennymcintee.co.uk Tel 07921 003153			
Project:	Proposed Extension	Date:	Aug 2016
Address:	The Old School House, Hurn Bank, Holbeach Hurn	Scale:	1:100 on A3 1:50 on A1
Client:	Mr & Mrs Adams	Job No:	1690
Drawing Title:	Proposed Elevations	Dwg No:	06 A