
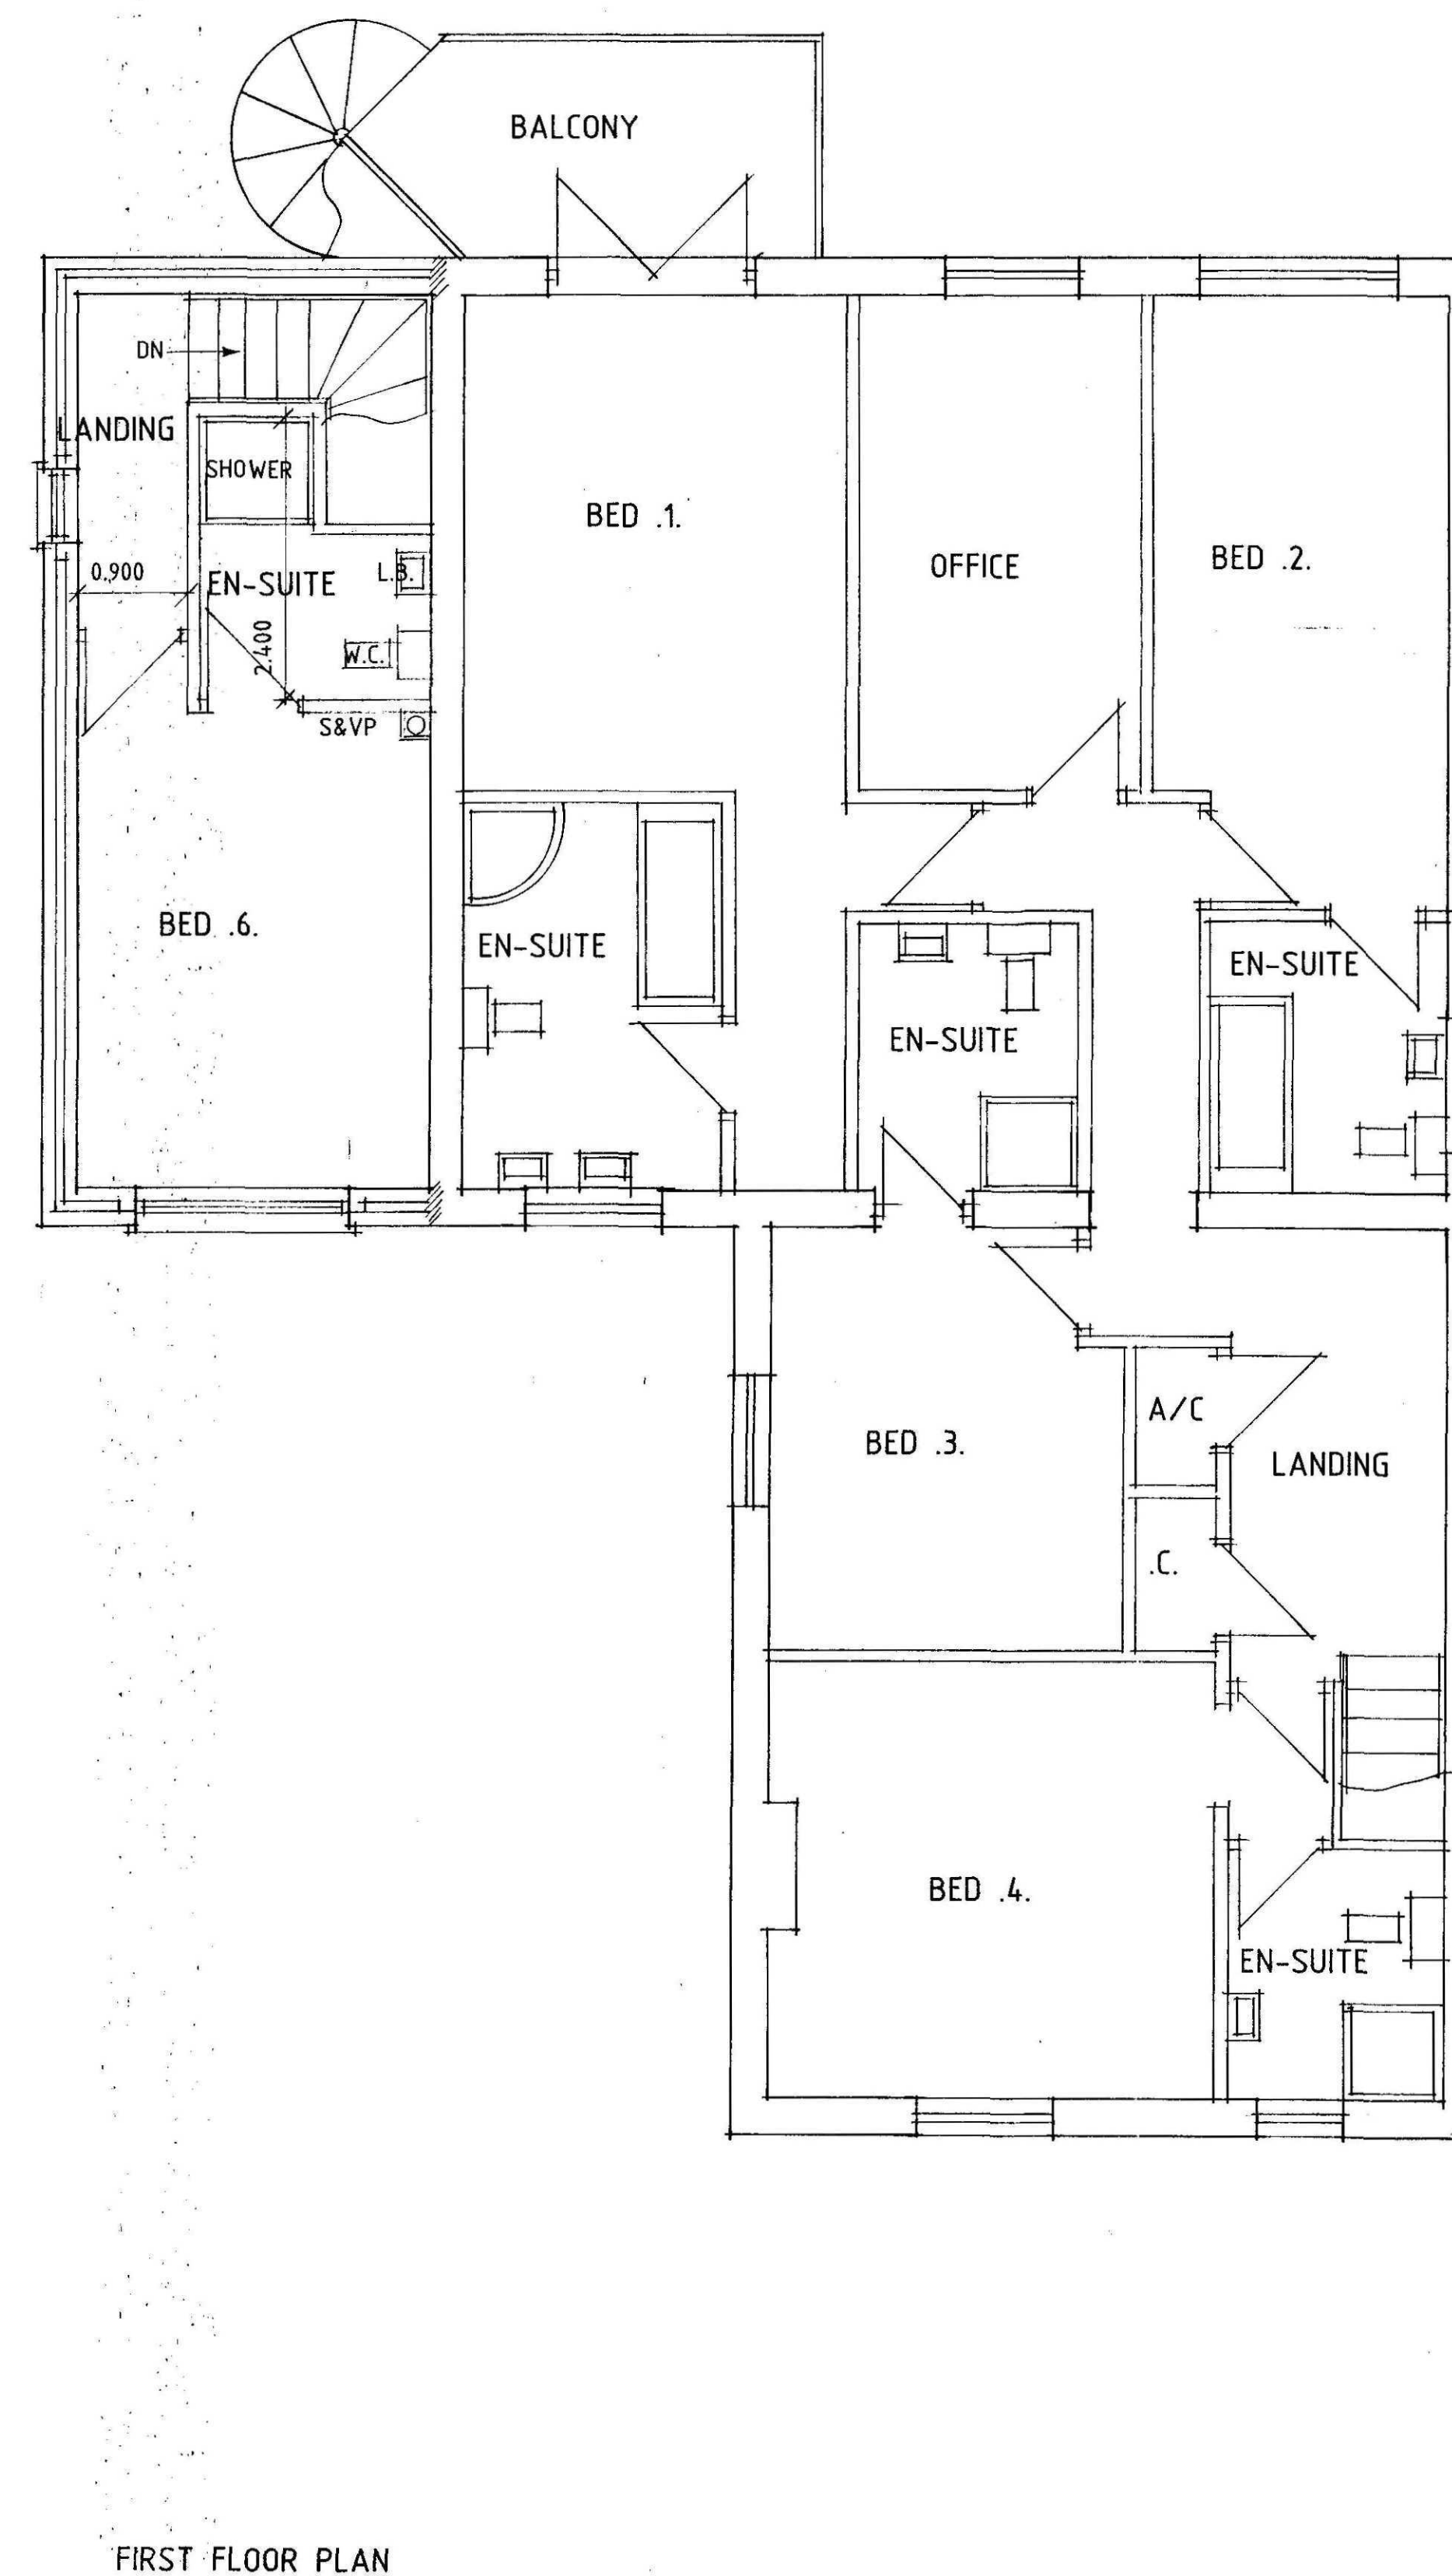


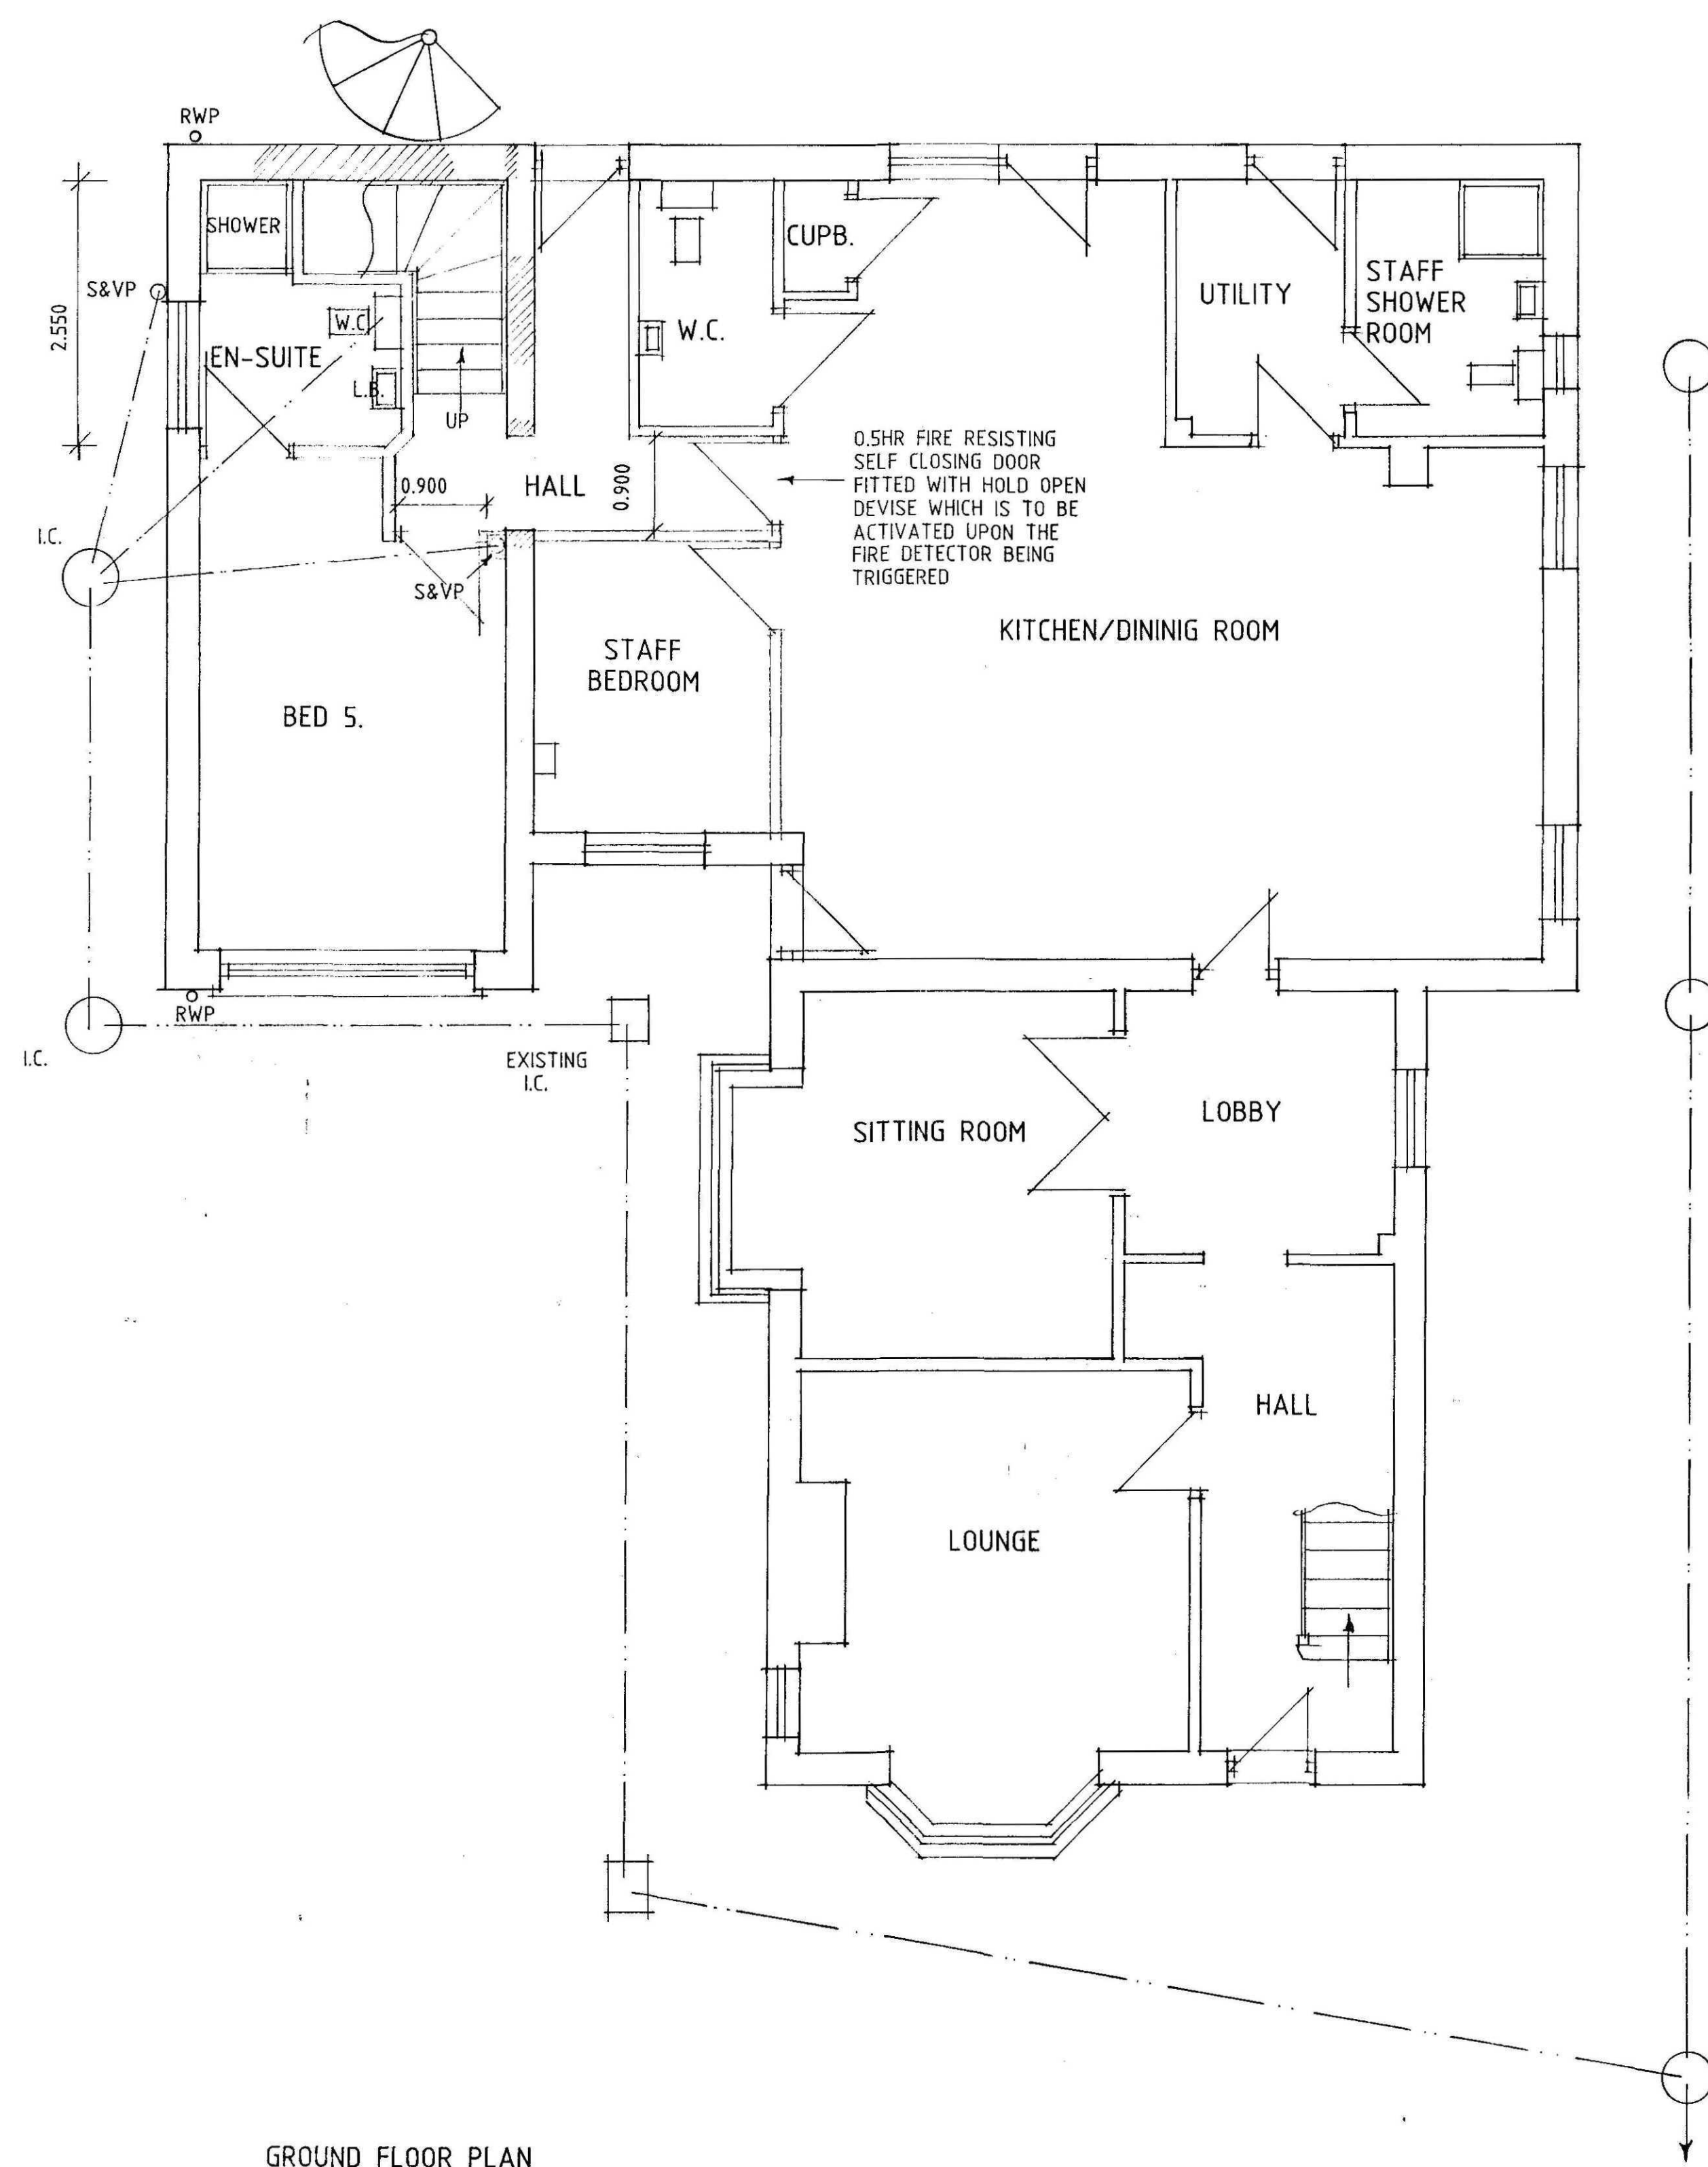

A - IMF. ADDED - 29.9.11

**Status**  
DESIGN  
CONSULTANTS IN ARCHITECTURE & PLANNING

PROPOSED EXTENSION &  
ALTERATIONS AT BAY  
LODGE, 36 FEN ROAD,  
HOLBEACH FOR

THE REGARD PARTNERSHIP  
LTD.

PLAN AS PROPOSED

1:50 SD11-031/4  
SEPT-11 B.GILHAM.

2 Edinburgh Walk, Holbeach,  
Spalding, Lincs. PE12 7AP  
Tel: 01406 424343 Fax: 01406 490702

