
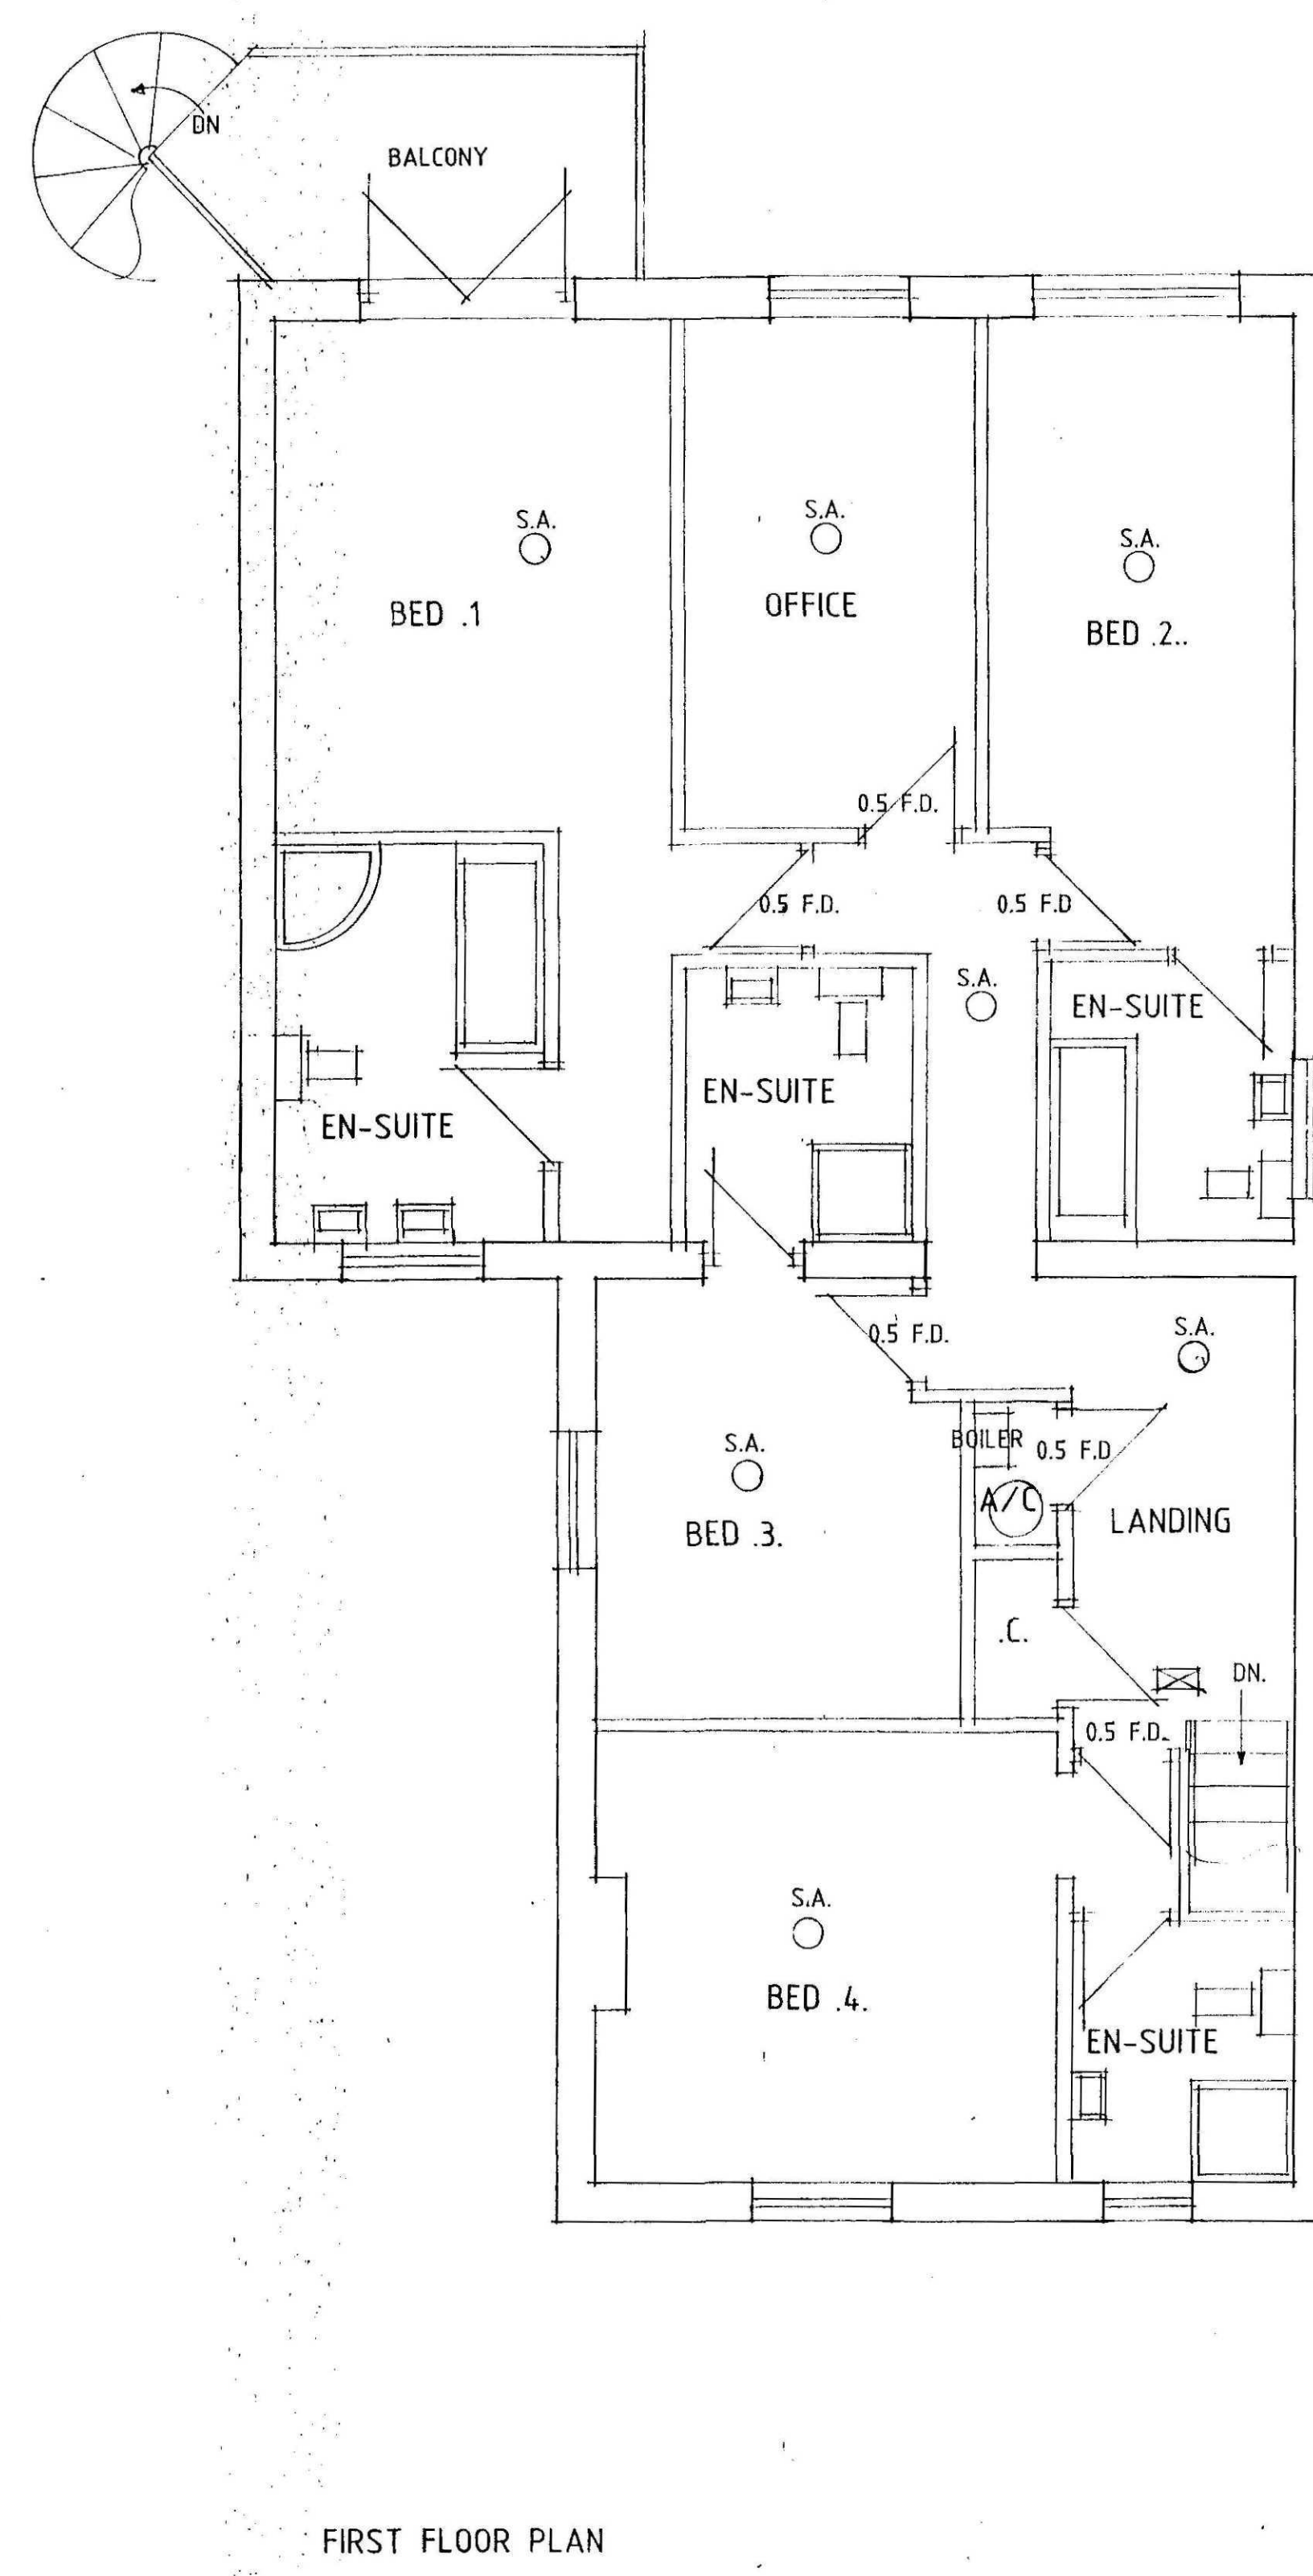


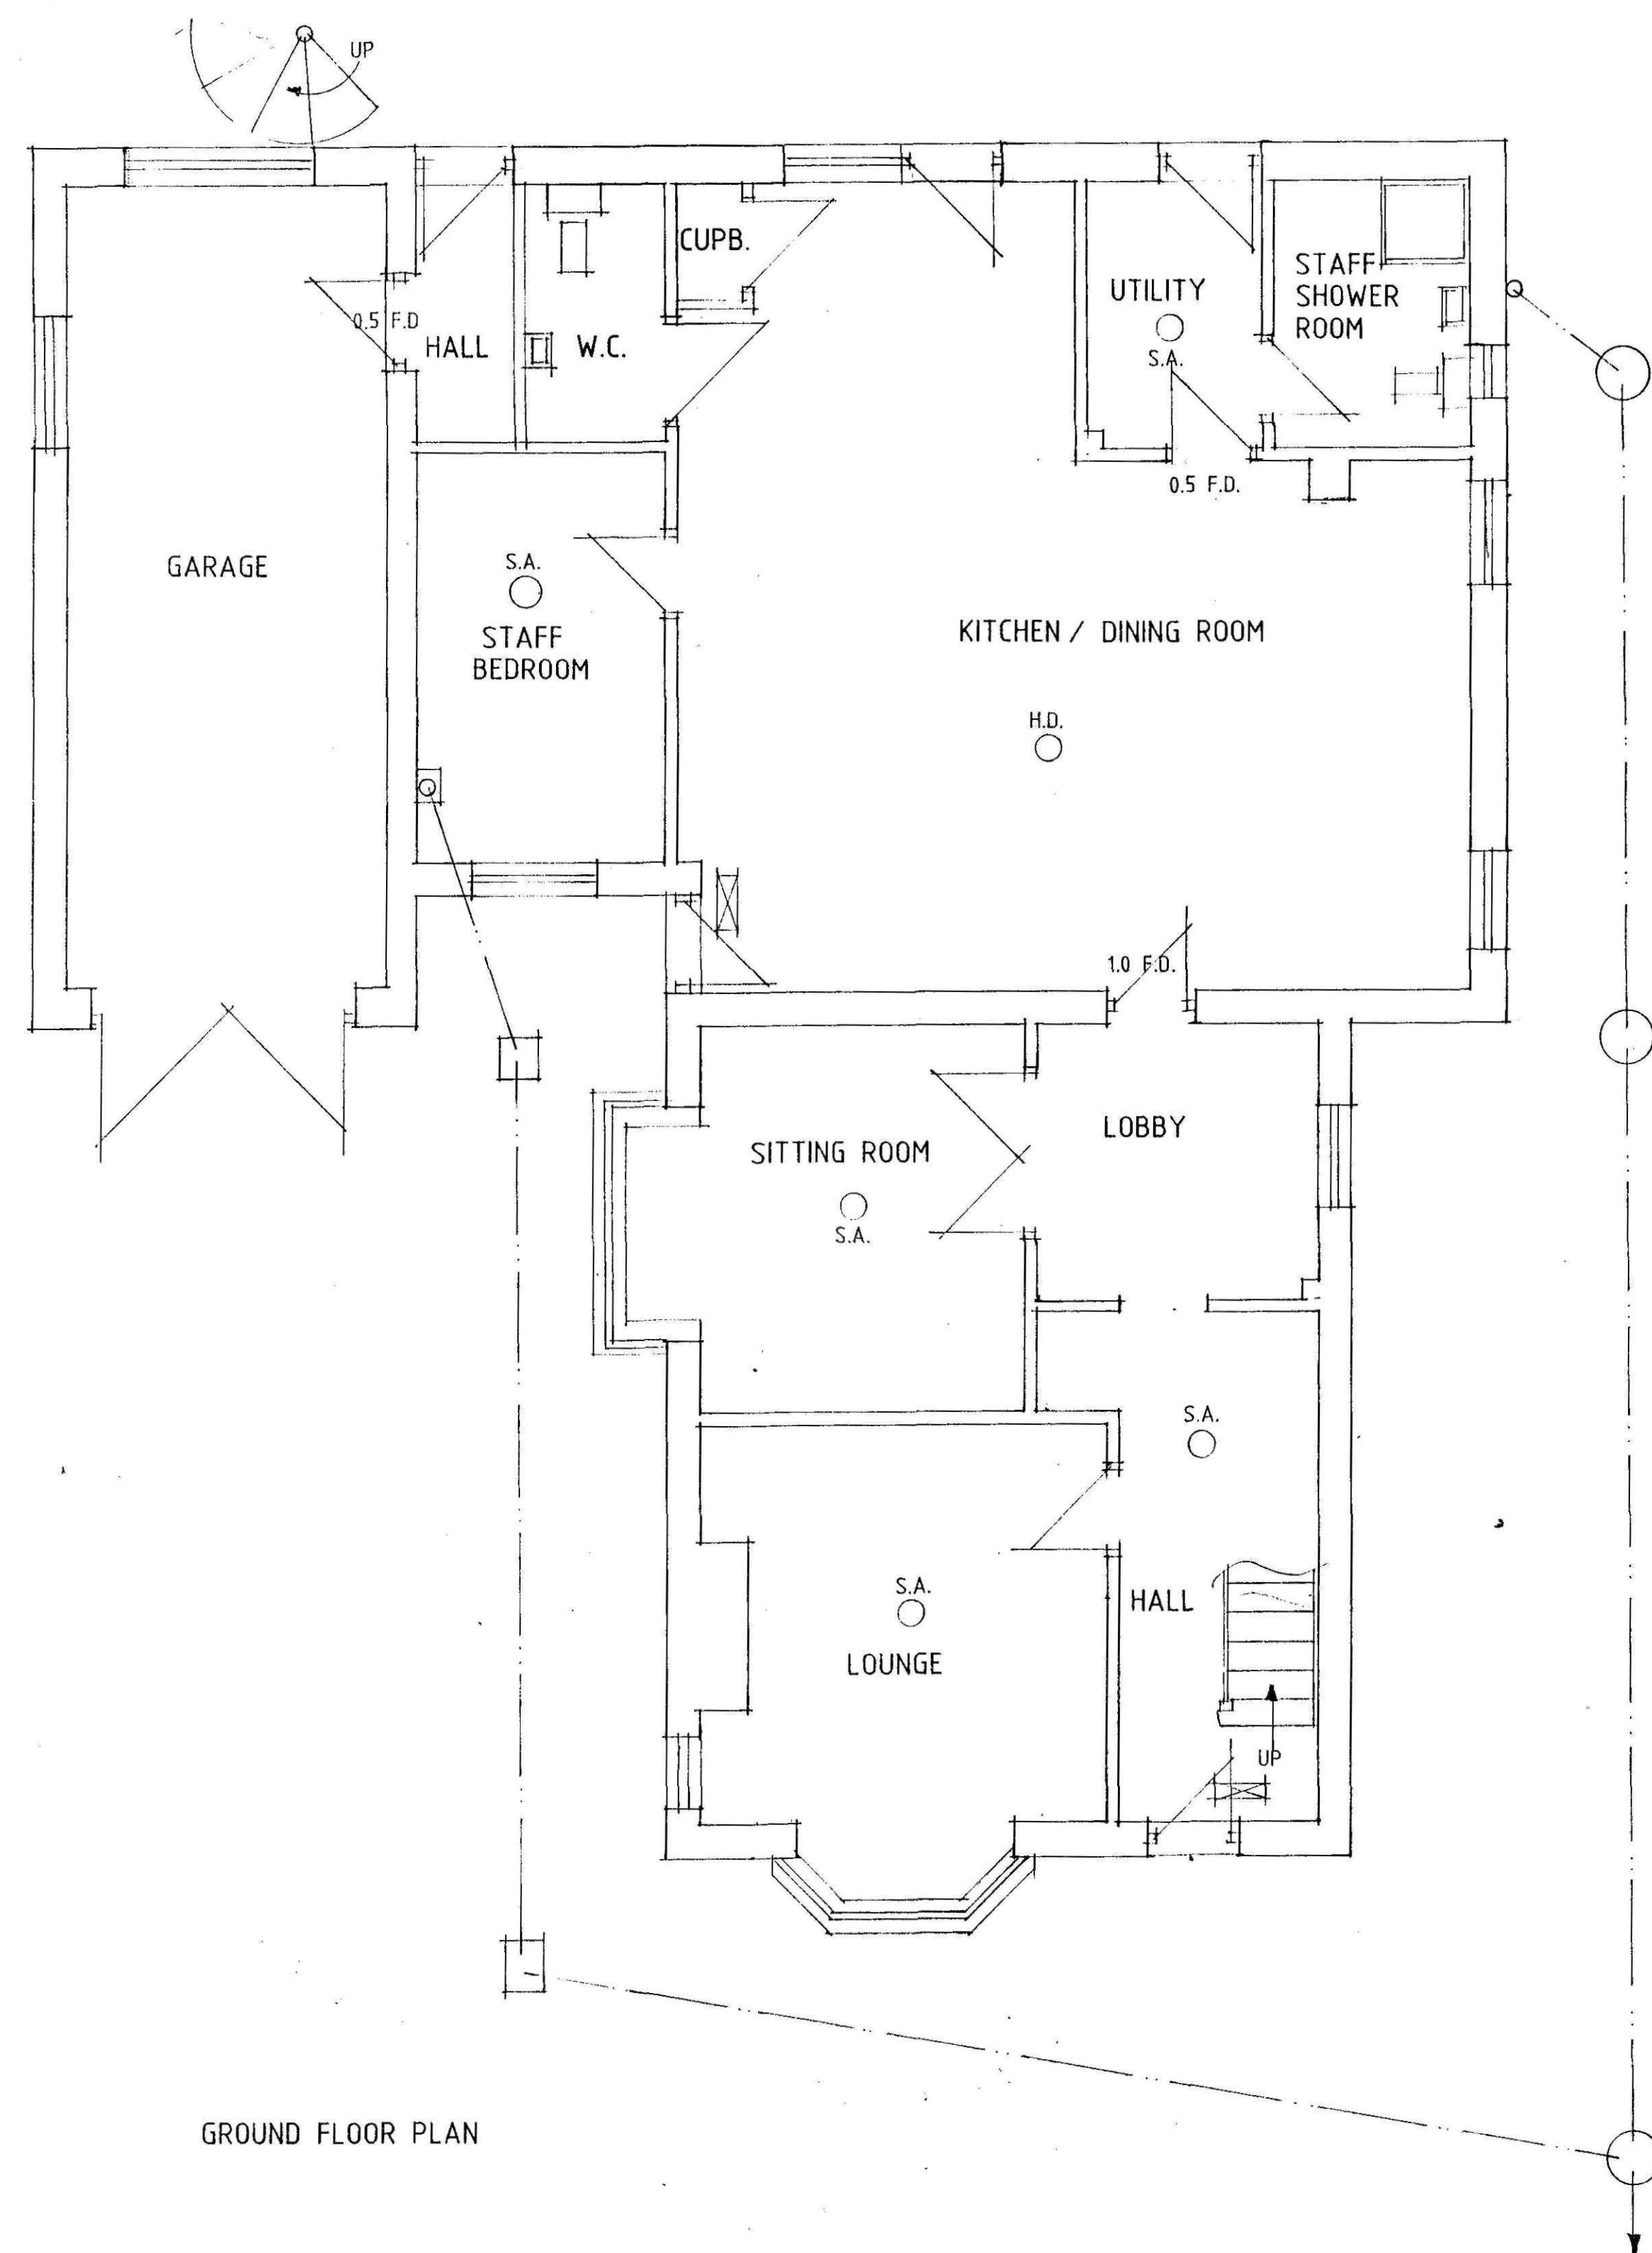

- FIRE SPEC.
- EMERGENCY LIGHT
 - S.A. SMOKE ALARM
 - HEAT DETECTOR
 - 0.5 F.D. 0.5HR SELF CLOSING FIRE DOOR
 - 1.0 F.D. 1.0HR SELF CLOSING FIRE DOOR

Status
DESIGN
CONSULTANTS IN ARCHITECTURE & PLANNING

PROPOSED EXTENSION &
ALTERATIONS AT BAY
LODGE, 36 FEN ROAD,
HOLBEACH FOR

THE REGARD PARTNERSHIP
LTD

PLAN AS EXISTING

1:50 SD11-031/1
SEPT-11 B.GILHAM.

2 Edinburgh Walk, Holbeach,
Spalding, Lincs. PE12 7AP
Tel: 01406 424343 Fax: 01406 490702

