



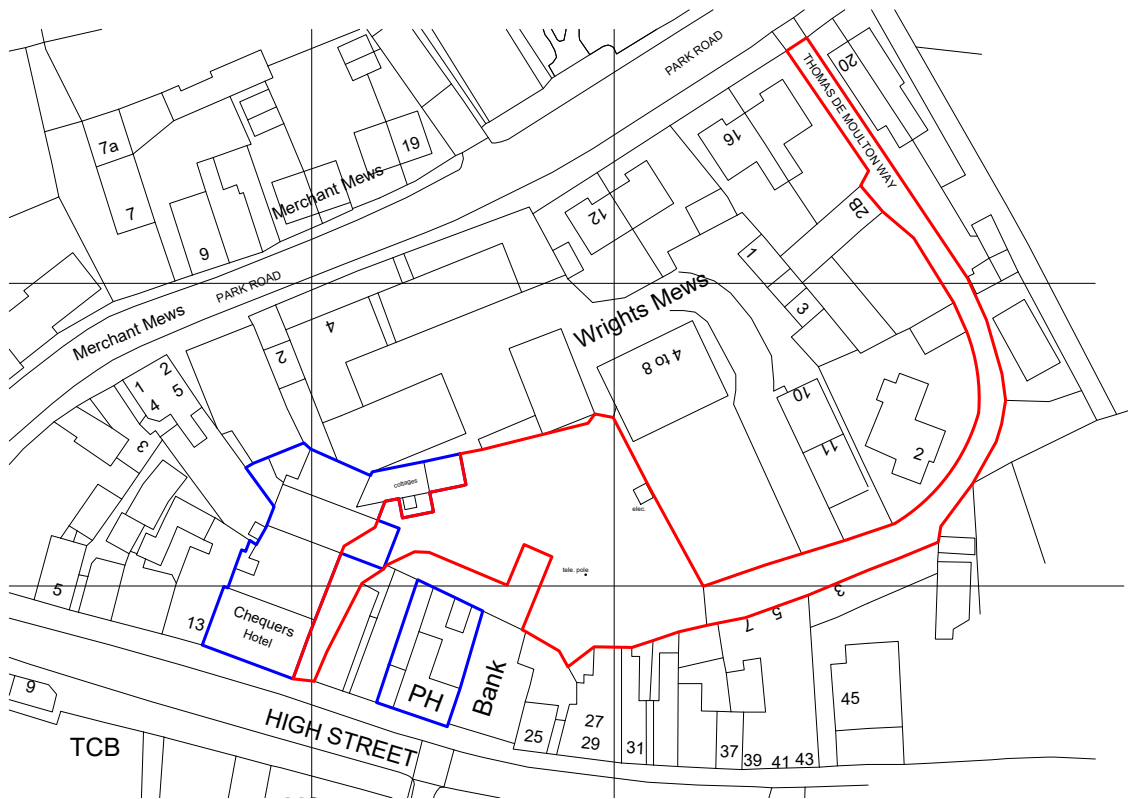

LOCATION PLAN @ 1:1250

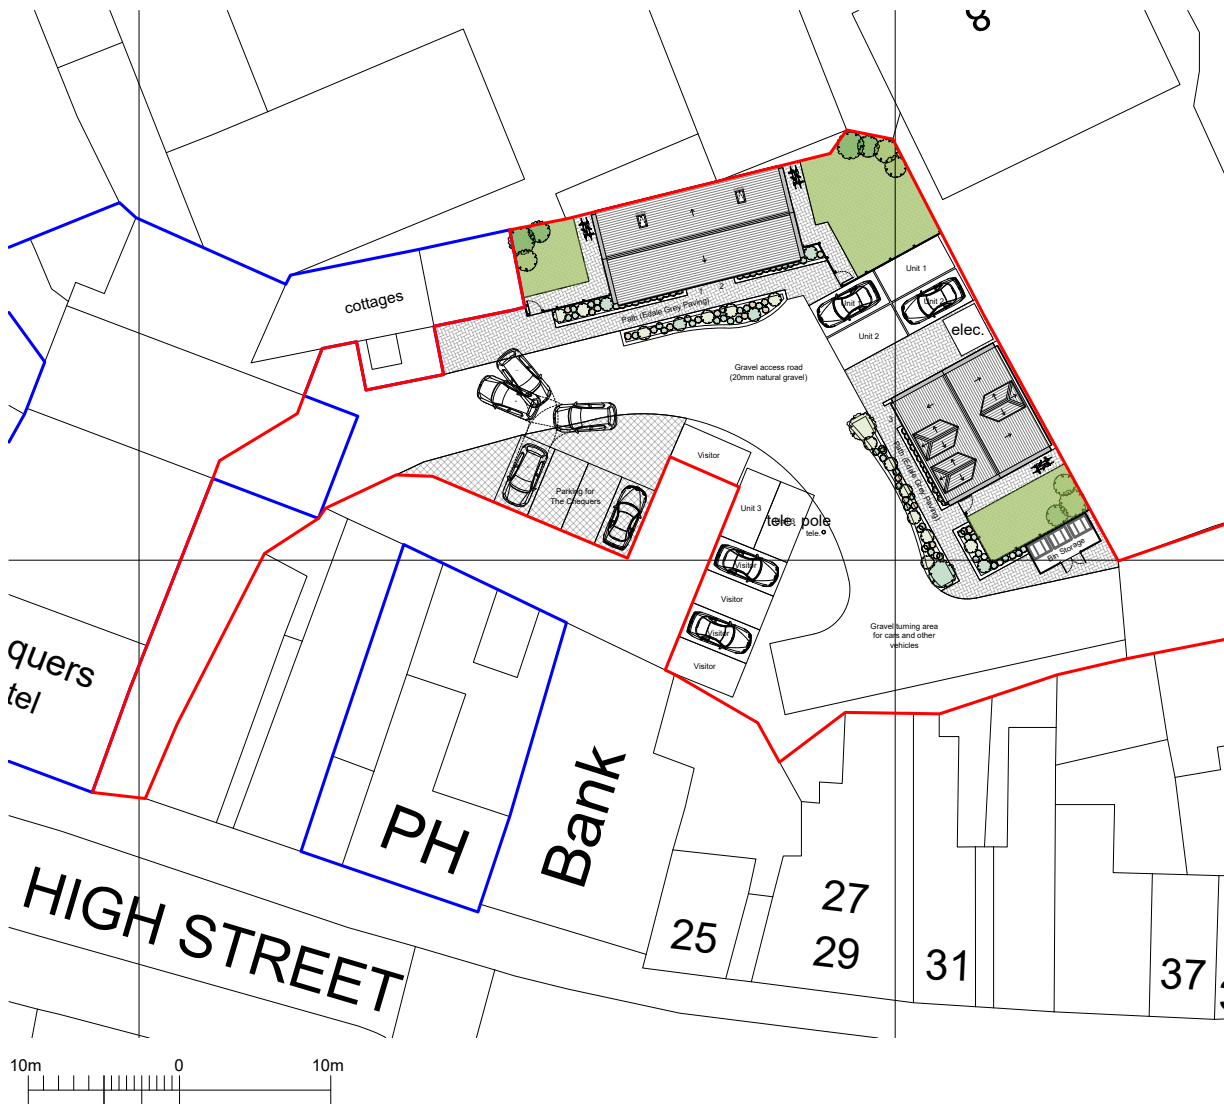

BLOCK PLAN @ 1:500



JOB TITLE :	
LTR The Chequers Hotel, 15 High Street, Holbeach, Spalding, PE12 7DU	
DWG TITLE :	
Location & Block Plan	
DWG. NO. :	
376-01-C	
SCALE :	
As shown @ A4 Do not scale from drawing	
DATE :	
09/12/2021	
STATUS :	
PLANNING	
DRAWN BY : NF CHECKED BY : JC	
© CLAYTON ARCHITECTURE LIMITED. Tel: 01430598465 E: joe@claytonarchitecture.co.uk	