



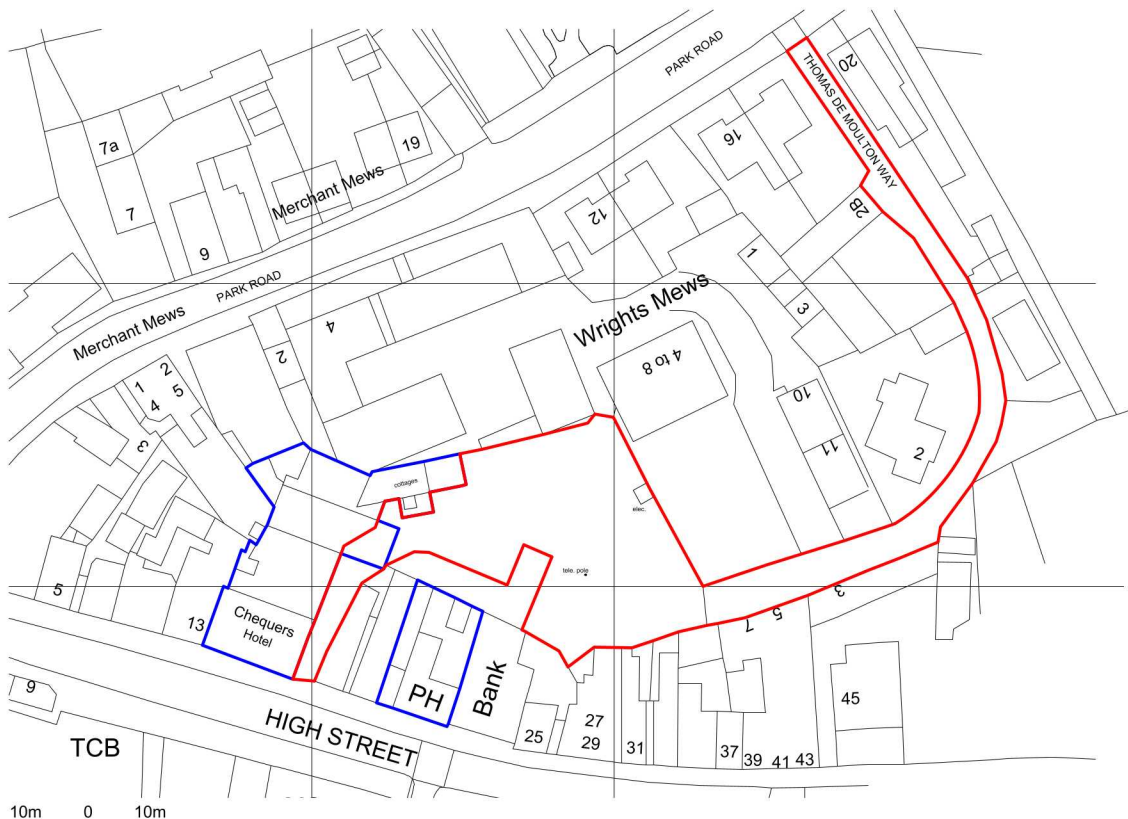

LOCATION PLAN @ 1:1250

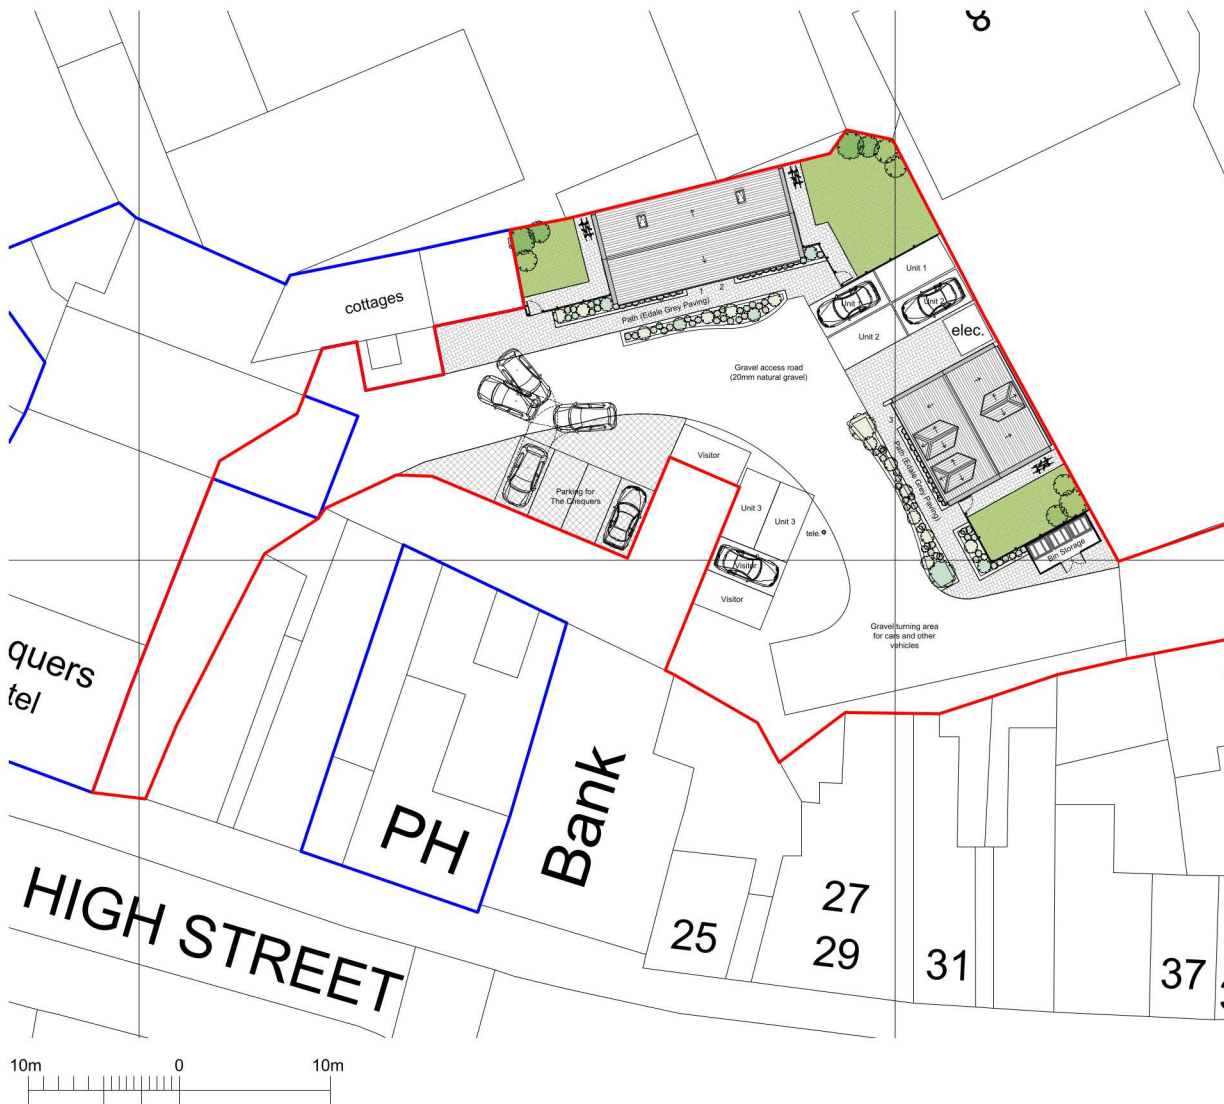

BLOCK PLAN @ 1:500



|                                                                                         |  |
|-----------------------------------------------------------------------------------------|--|
| JOB TITLE :                                                                             |  |
| LTR The Chequers Hotel, 15 High Street, Holbeach, Spalding, PE12 7DU                    |  |
| DWG TITLE :                                                                             |  |
| Location & Block Plan                                                                   |  |
| DWG. NO. :                                                                              |  |
| 376-01-D                                                                                |  |
| SCALE :                                                                                 |  |
| As shown @ A4<br>Do not scale from drawing                                              |  |
| DATE :                                                                                  |  |
| 09/12/2021                                                                              |  |
| STATUS :                                                                                |  |
| PLANNING                                                                                |  |
| DRAWN BY : NF    CHECKED BY : JC                                                        |  |
| © CLAYTON ARCHITECTURE LIMITED.<br>Tel: 01435569465    E: pjc@claytonarchitecture.co.uk |  |