




A diagram showing a rectangular area with vertical lines, representing a wall or partition. A dimension line on the left indicates a height of 1.8m CBF.

A.	23.11.2020	2.4M FENCE ADDED TO REAR OF PLOTS 23 TO 31
Rev.	Date	Description

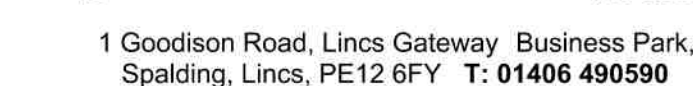

DRAWING No: 103-BT-01