





KEY

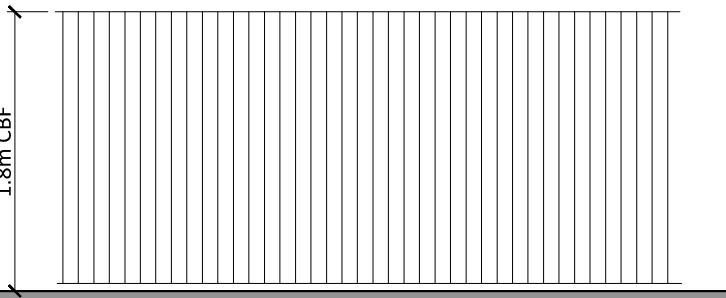

BOUNDARY TYPE - CBF
1.8m Close Boarded Fence



BOUNDARY TYPE - KR
Knee Rail

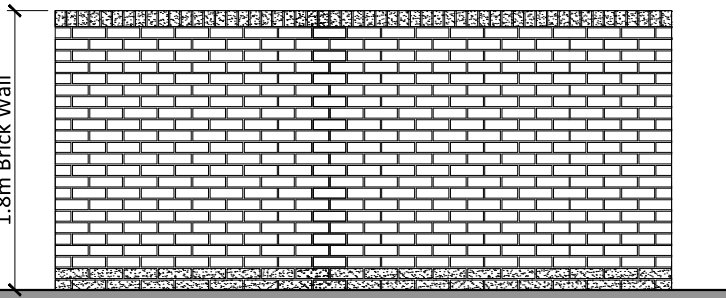

BOUNDARY TYPE - W
1.8m Brick Wall

Rev.	Date	Description



1 Goodison Road, Lincs Gateway Business Park,
Spalding, Lincs, PE12 6FY T: 01406 490590

PROJECT:	Proposed Residential Development at Fen Road, Holbeach
DRAWING:	Boundary Treatment Sheet 2 of 2

SCALE:	NTS@A1	DRAWN:	MII
DATE:	SEP.2019	REVISION:	-

DRAWING No:	103-BT-02
-------------	-----------

