


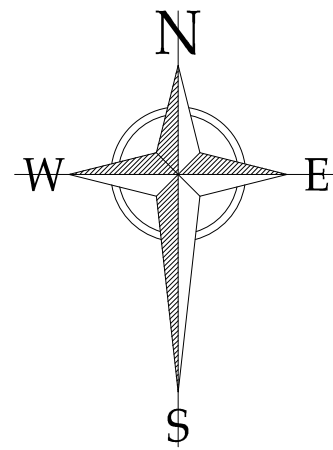

- A - LEICESTER MULTI CREAM
- B - LEICESTER RED STOCK
- C - BETLEY COTTAGE BLEND
- D - OAKMOOR CREAM
- E - IMERY'S ALPHA 10 - SLATE
- F - IMERY'S DOUBLE PANNE S - NATURAL RED
- G - IMERY'S ALPHA 10 - CHEVREUSE
- MARLEY ETERNIT WEATHER BOARDING INDICATED BY RED LINE

LEGEND	
	PRIVATE PATHS: BUFF RIVEN PAVING SLABS
	METER BOXES: RECESSED WHITE GRP
	RAINWATER GOODS: HALF ROUND GUTTERS 68MM DIA. DOWN PIPES BLACK UPVC
	EXTRACT GRILLE: BLACK UPVC
	WALL FLUE TERMINAL: BLACK UPVC
	ROOF FLUE TERMINALS: BLACK UPVC
	BRICK TYPE A: LEICESTER MULTI CREAM
	BRICK TYPE B: LEICESTER RED STOCK
	BRICK TYPE C: IVANHOE WESTMINSTER
	BRICK TYPE D: OAKMOOR CREAM
	ROOF TILE E: IMERY'S ALPHA 10 SLATE
	ROOF TILE E: IMERY'S DOUBLE PANNE S NATURAL RED
	ROOF TILE E: IMERY'S ALPHA 10 CHEVREUSE
	MARLEY ETERNIT WEATHER BOARDING

REV	DATE	DESCRIPTION

ASHWOOD
HOMES

1 Goodison Road, Lincs Gateway Business Park,
Spalding, Lincs, PE12 6FY T: 01406 490590

PROJECT:
PROPOSED RESIDENTIAL DEVELOPMENT AT
TOWN DAM LANE PHASE 2
DONNINGTON

DRAWING TITLE:
MATERIALS SCHEDULE LAYOUT

SCALE: 1:500 @ A1	DATE: 09.09.2020
DRAWN: AR	REV: -
DRAWING No: 118 - MSL - 01	