


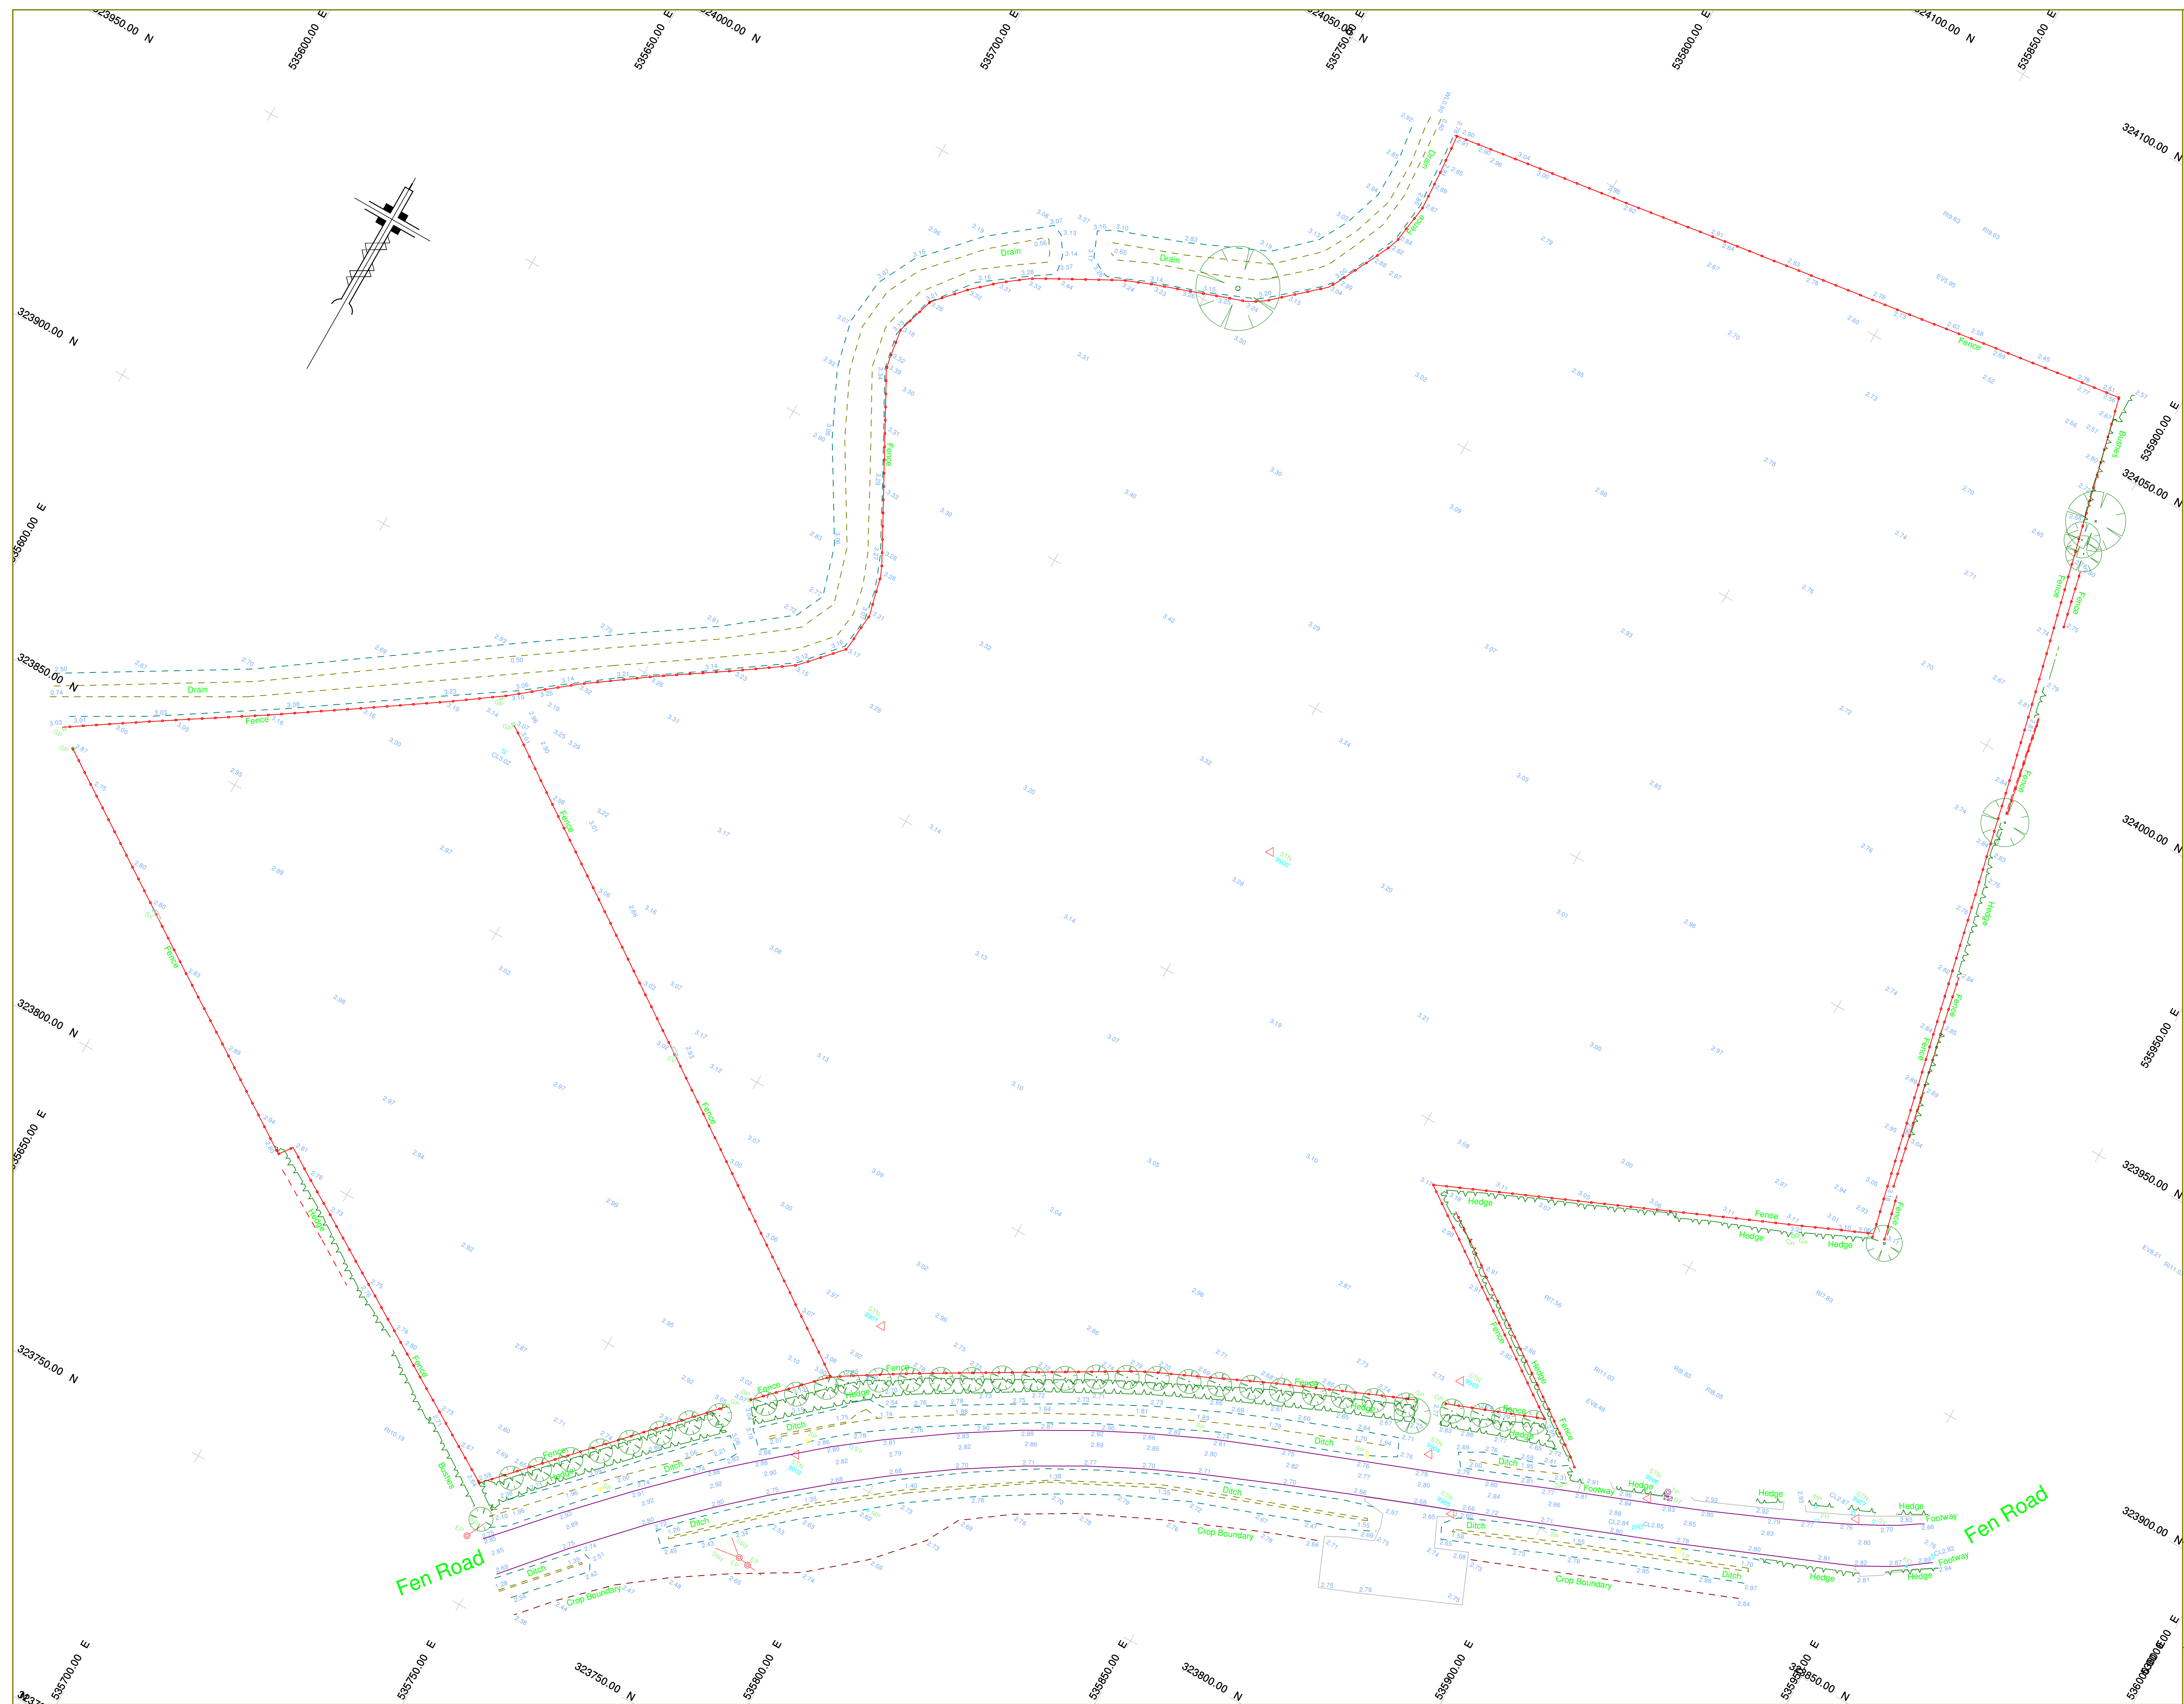

KEY:	
	BUILDING
	FENCE
	HEDGE
	CHANNEL
	WALL
	BANK EDGE
	STORM DRAINAGE
	FOUL DRAINAGE
	CHANGE OF SURFACE
	OVERHEAD ELECTRIC
	OVERHEAD TELEPHONE
	TREE
	BOREHOLE
	MANHOLE
CONTROL STATION	
B BOLLARD	RE ROD EYE
BIN BIN	RI RIDGE
BT BRITISH TELECOM	S SIGN POST
CH CUPHOLE	ST STAY
CTV CABLE TELEVISION	SV STOP VALVE
EA EARTH	TBM TENCH MARK
EL ELECTRIC BOX	TH THRESHOLD
EP ELECTRIC POLE	TL TRAFFIC LIGHT
EV EAVES	TP TELEGRAPH POLE
FI FIRE HYDRANT	TS TRAFFIC SIGNAL
G GULLY	VC VENT CULMION
GA GAS VALVE	VP VENT PIPE
IC INSULATION CHAMBER	WL WATER LEVEL
IL INVERT LEVEL	WM WATER METER
KO KERB OFFSET	WT WALL TALL
LP LAMP POST	
HL HARVEY POST	
PB POST BOX	

NOTES:

1. Survey plotted to OS National Grid.
2. All levels related to OS Datum.
3. GPS/GLONASS ETRS89 observations transformed to OSGB36 using OSTN02 Transformation.
4. ETRS89 ellipsoid heights converted to heights above mean sea level using National Geoid Model OSGM02.

Initial Survey Date:	4 JUL 2018
-----------------------------	-------------------

CONTROL STATIONS			
<i>Stn:</i>	<i>Eastings:</i>	<i>Northings:</i>	<i>Height:</i>
9900	535805.297	323925.618	3.300
9901	535788.110	323825.023	2.930
9902	535786.337	323799.394	2.834
9903	535876.358	323864.763	2.769
9904	535877.928	323851.683	2.795
9905	535885.900	323844.791	2.615
9906	535913.091	323863.204	2.947
9907	535944.892	323877.414	2.851

Rev:	Amendments:	Date:

Client:

ASHWOOD HOMES

Project Title:

**FEN ROAD
HOLBEACH
LINCOLNSHIRE**

Drawing Title:

OGI SURVEY

Scale: 1:500	Date: 10 JUL 2018		
Drawing No: AS2344/1	Rev:	A1	
C.A.D. Title: ASHWOODHOLBEACH040718			
Drawn By: D.J.SMITH			

AXIS SURVEYS LTD
CHARTERED LAND SURVEYORS

10 SYCAMORE DRIVE, LOUTH, TEL (01507) 6061
LINCOLNSHIRE, LN11 8RT. FAX (01507) 3541
www.axissurveys.co.uk
office@axissurveys.co.uk ©AXIS SURVEYS LTD