© THIS DRAWING IS THE PROPERTY OF THE MILLWARD PARTNERSHIP AND MUST NOT BE REPRODUCED, WHOLLY OR IN PART, NOR THE INFORMATION THEREIN DISCLOSED TO A THIRD PARTY, WITHOUT THE WRITTEN PERMISSION OF THE OWNERS.

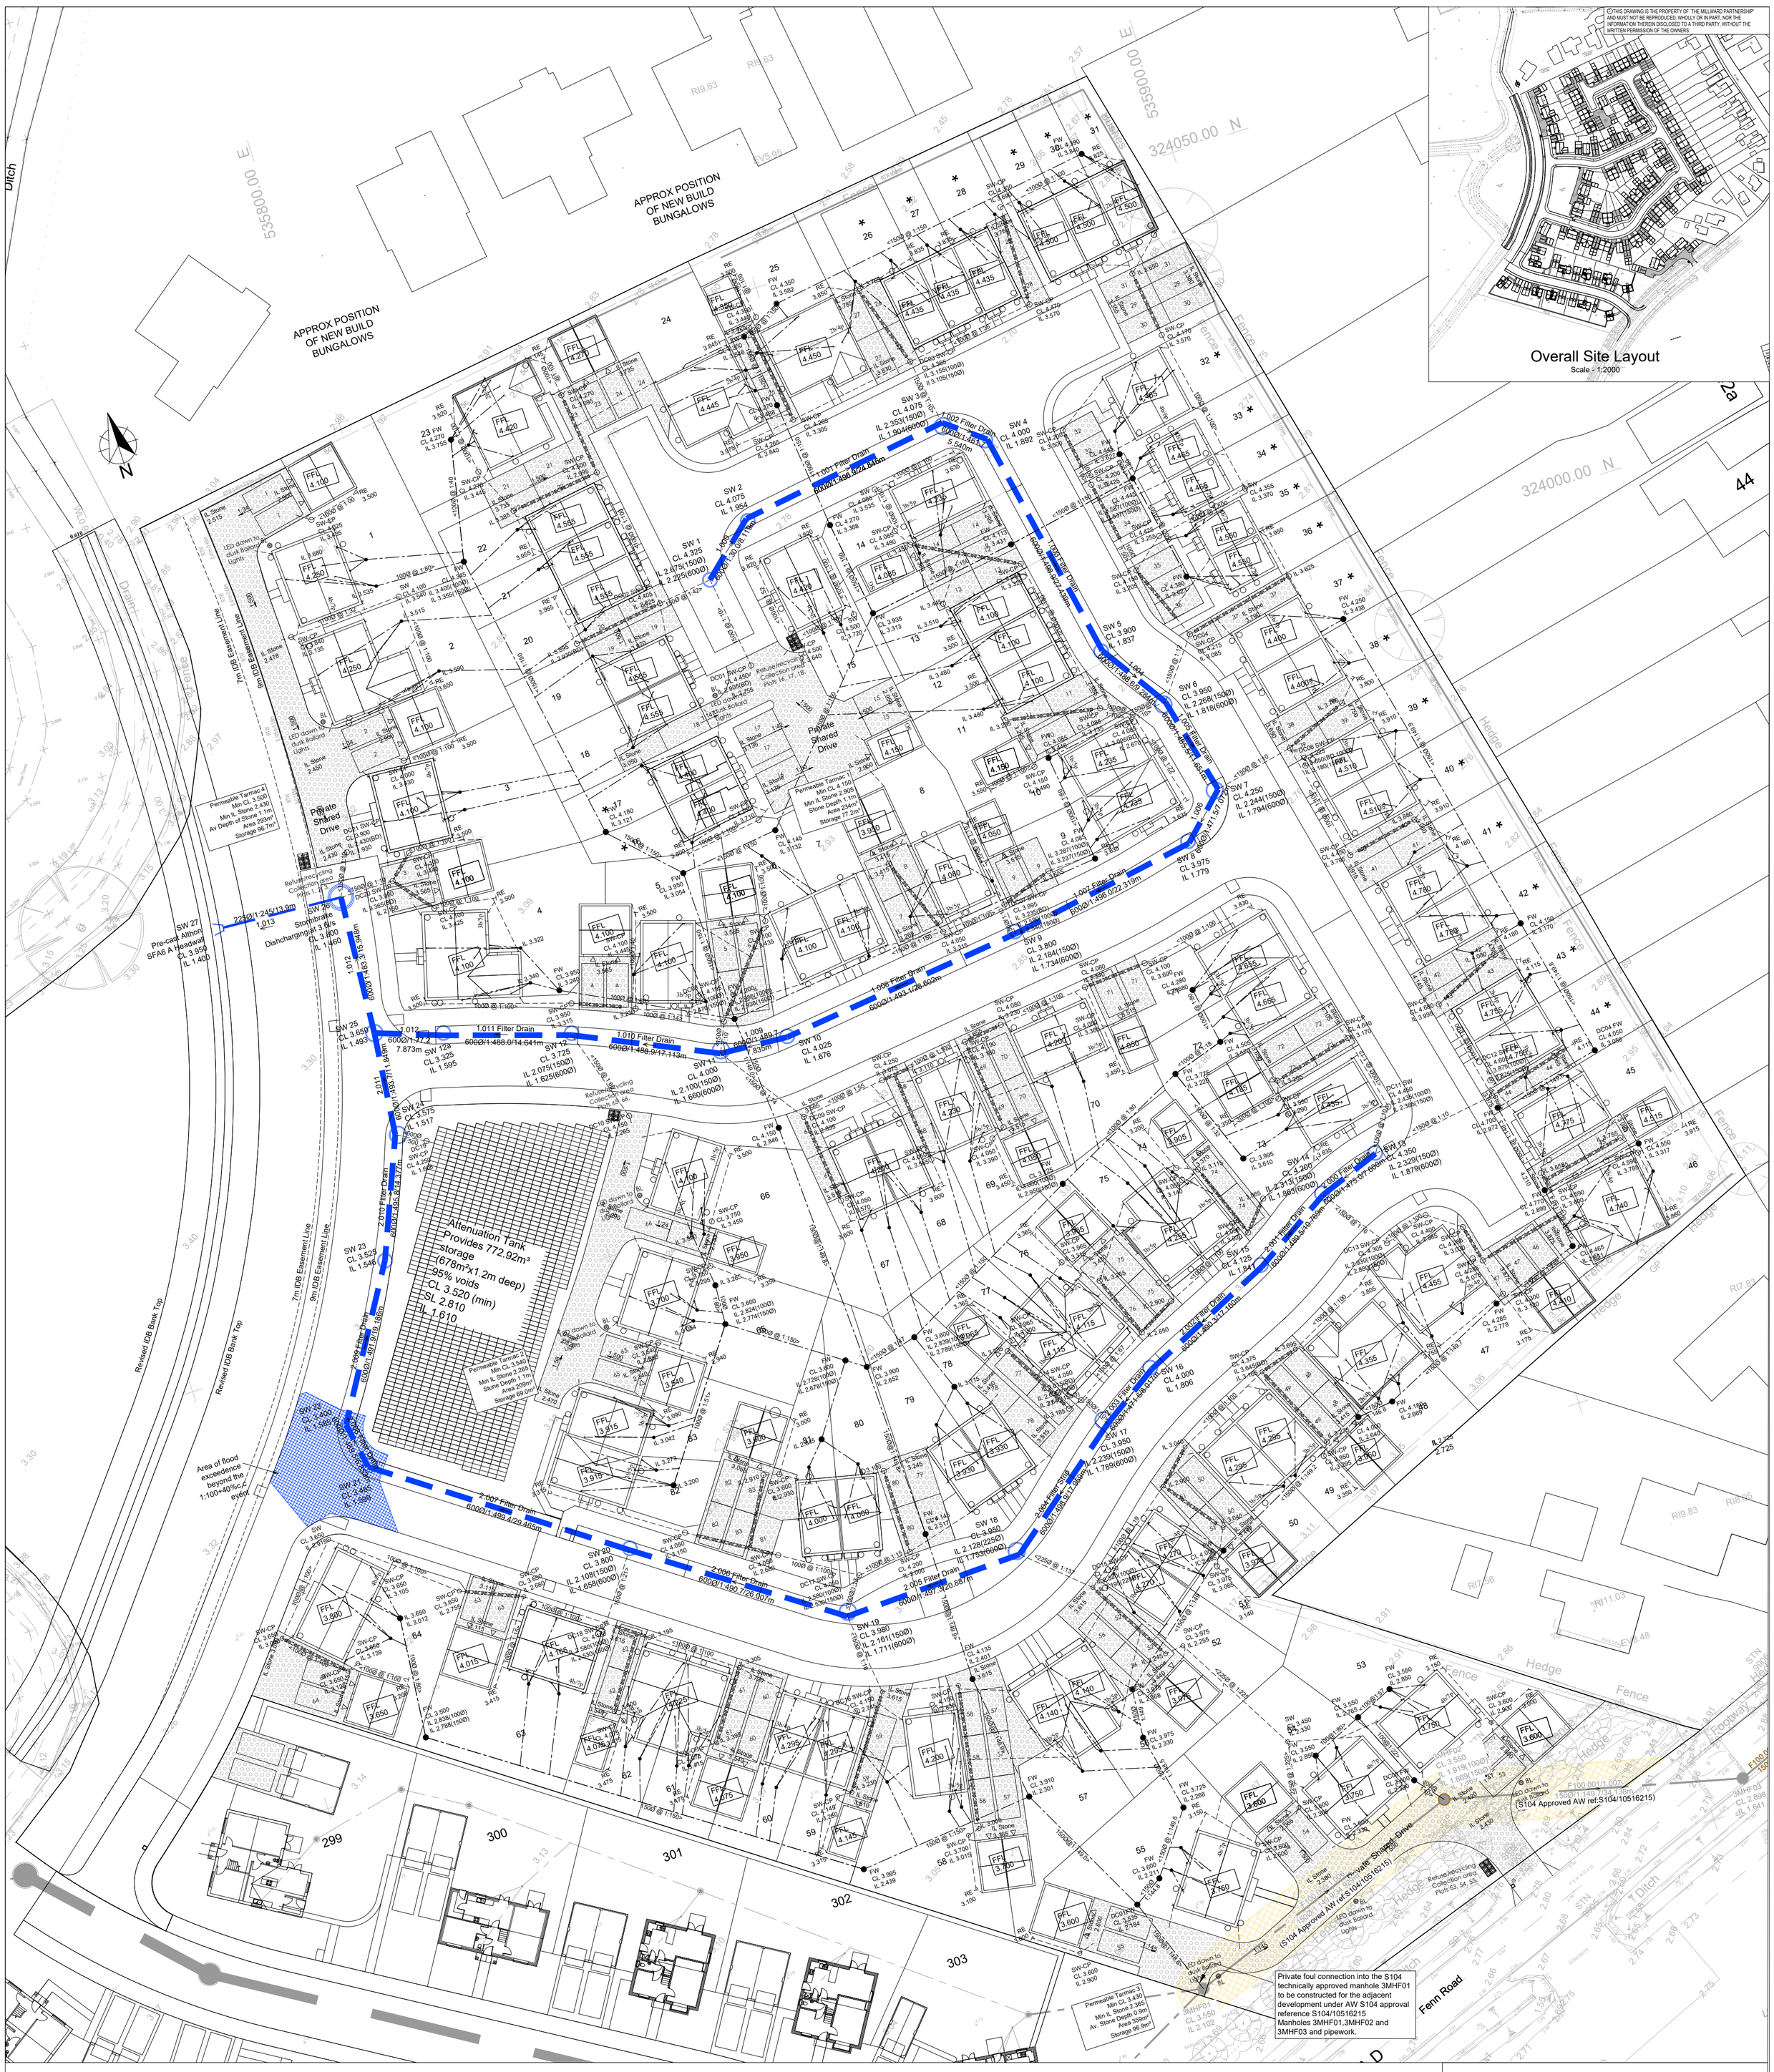

REV	DATE	BY	DETAILS	CHK'D
E	09.11.20	JM	S104 technical approval references added to drawing for adjacent schee where provate drainage connects into	JMcK
D	19.05.20	JH	PN1.013 rotated to ditch	JMcK
C	20.02.20	CMN	Manhole positions altered to suit benching	JMcK
B	07.02.20	CMN	Foul drains altered to be private	JMcK
A	24.10.19	CMN	RTW removed to northern boundary depth of stone to driveways reduced	JMcK

A0 AMENDMENTS

NOTES

TITLE: S104 Drainage Layout

PROJECT: The Paddocks, Holbeach Meadows, Spalding, Lincolnshire

CLIENT: ASHWOOD HOMES

DATE	CHECKED	APPROVED BY	SCALE	DRAWN	ENGINEER	DRAWING No:	DRAWING STATUS
27/09/19	JMcK	JMcK	1:250	CMN	CMN	MA11102-200	PRELIMINARY

millward
t: 0115 941 4560
no.1 malin hill, nottingham ng1 1jq
e: info@millward.co.uk w: www.millward.co.uk