
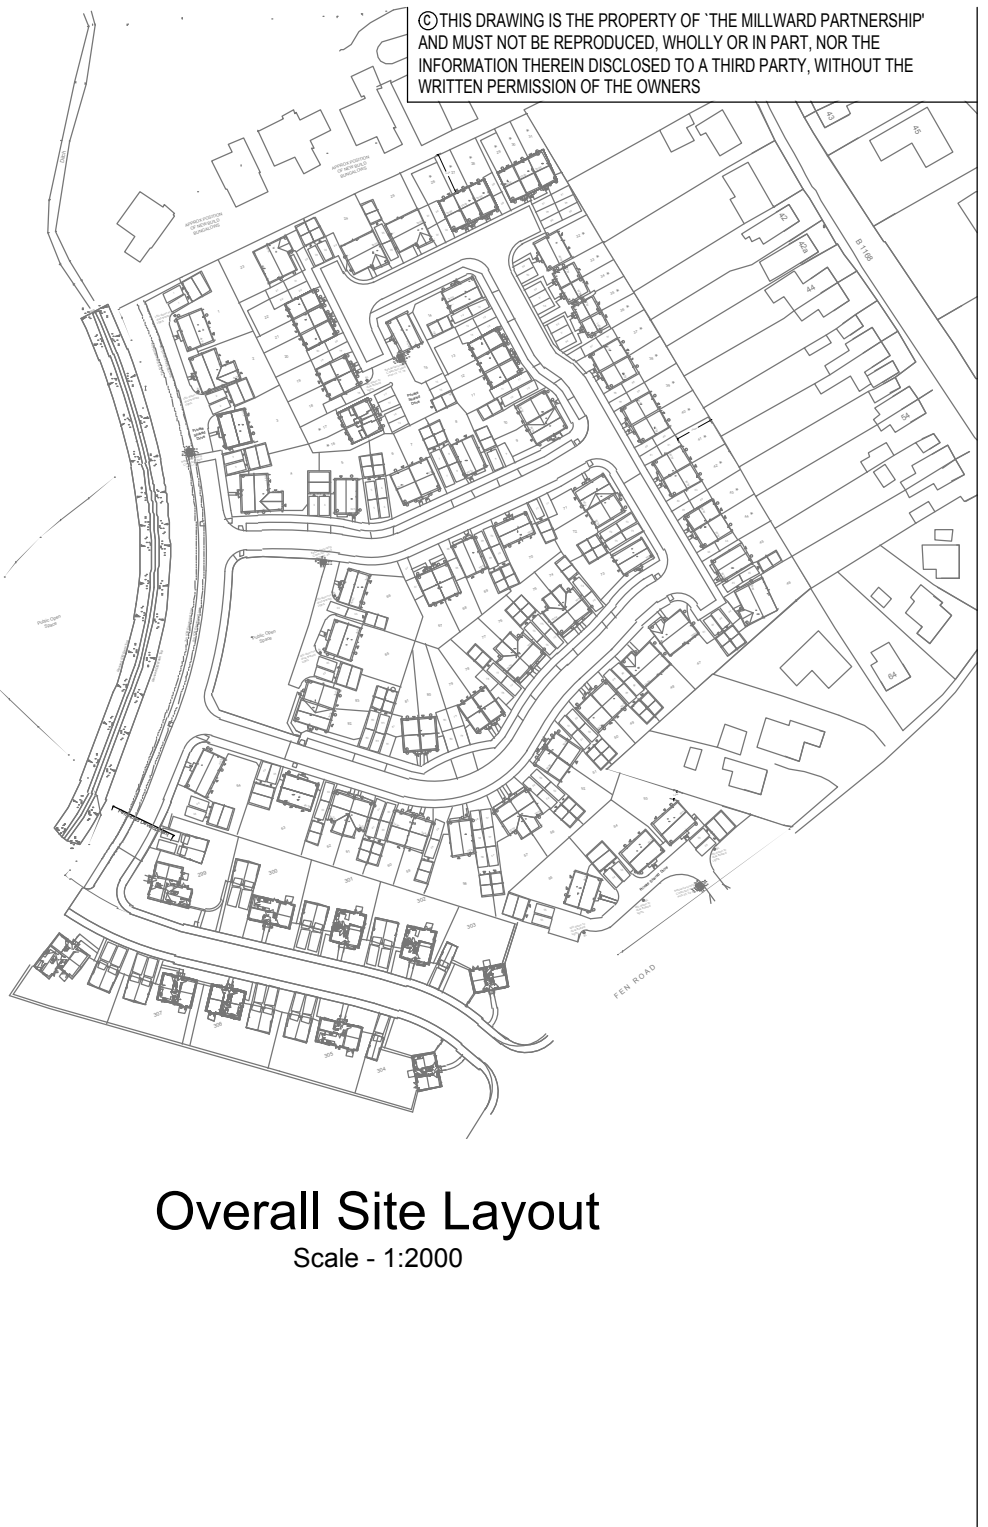


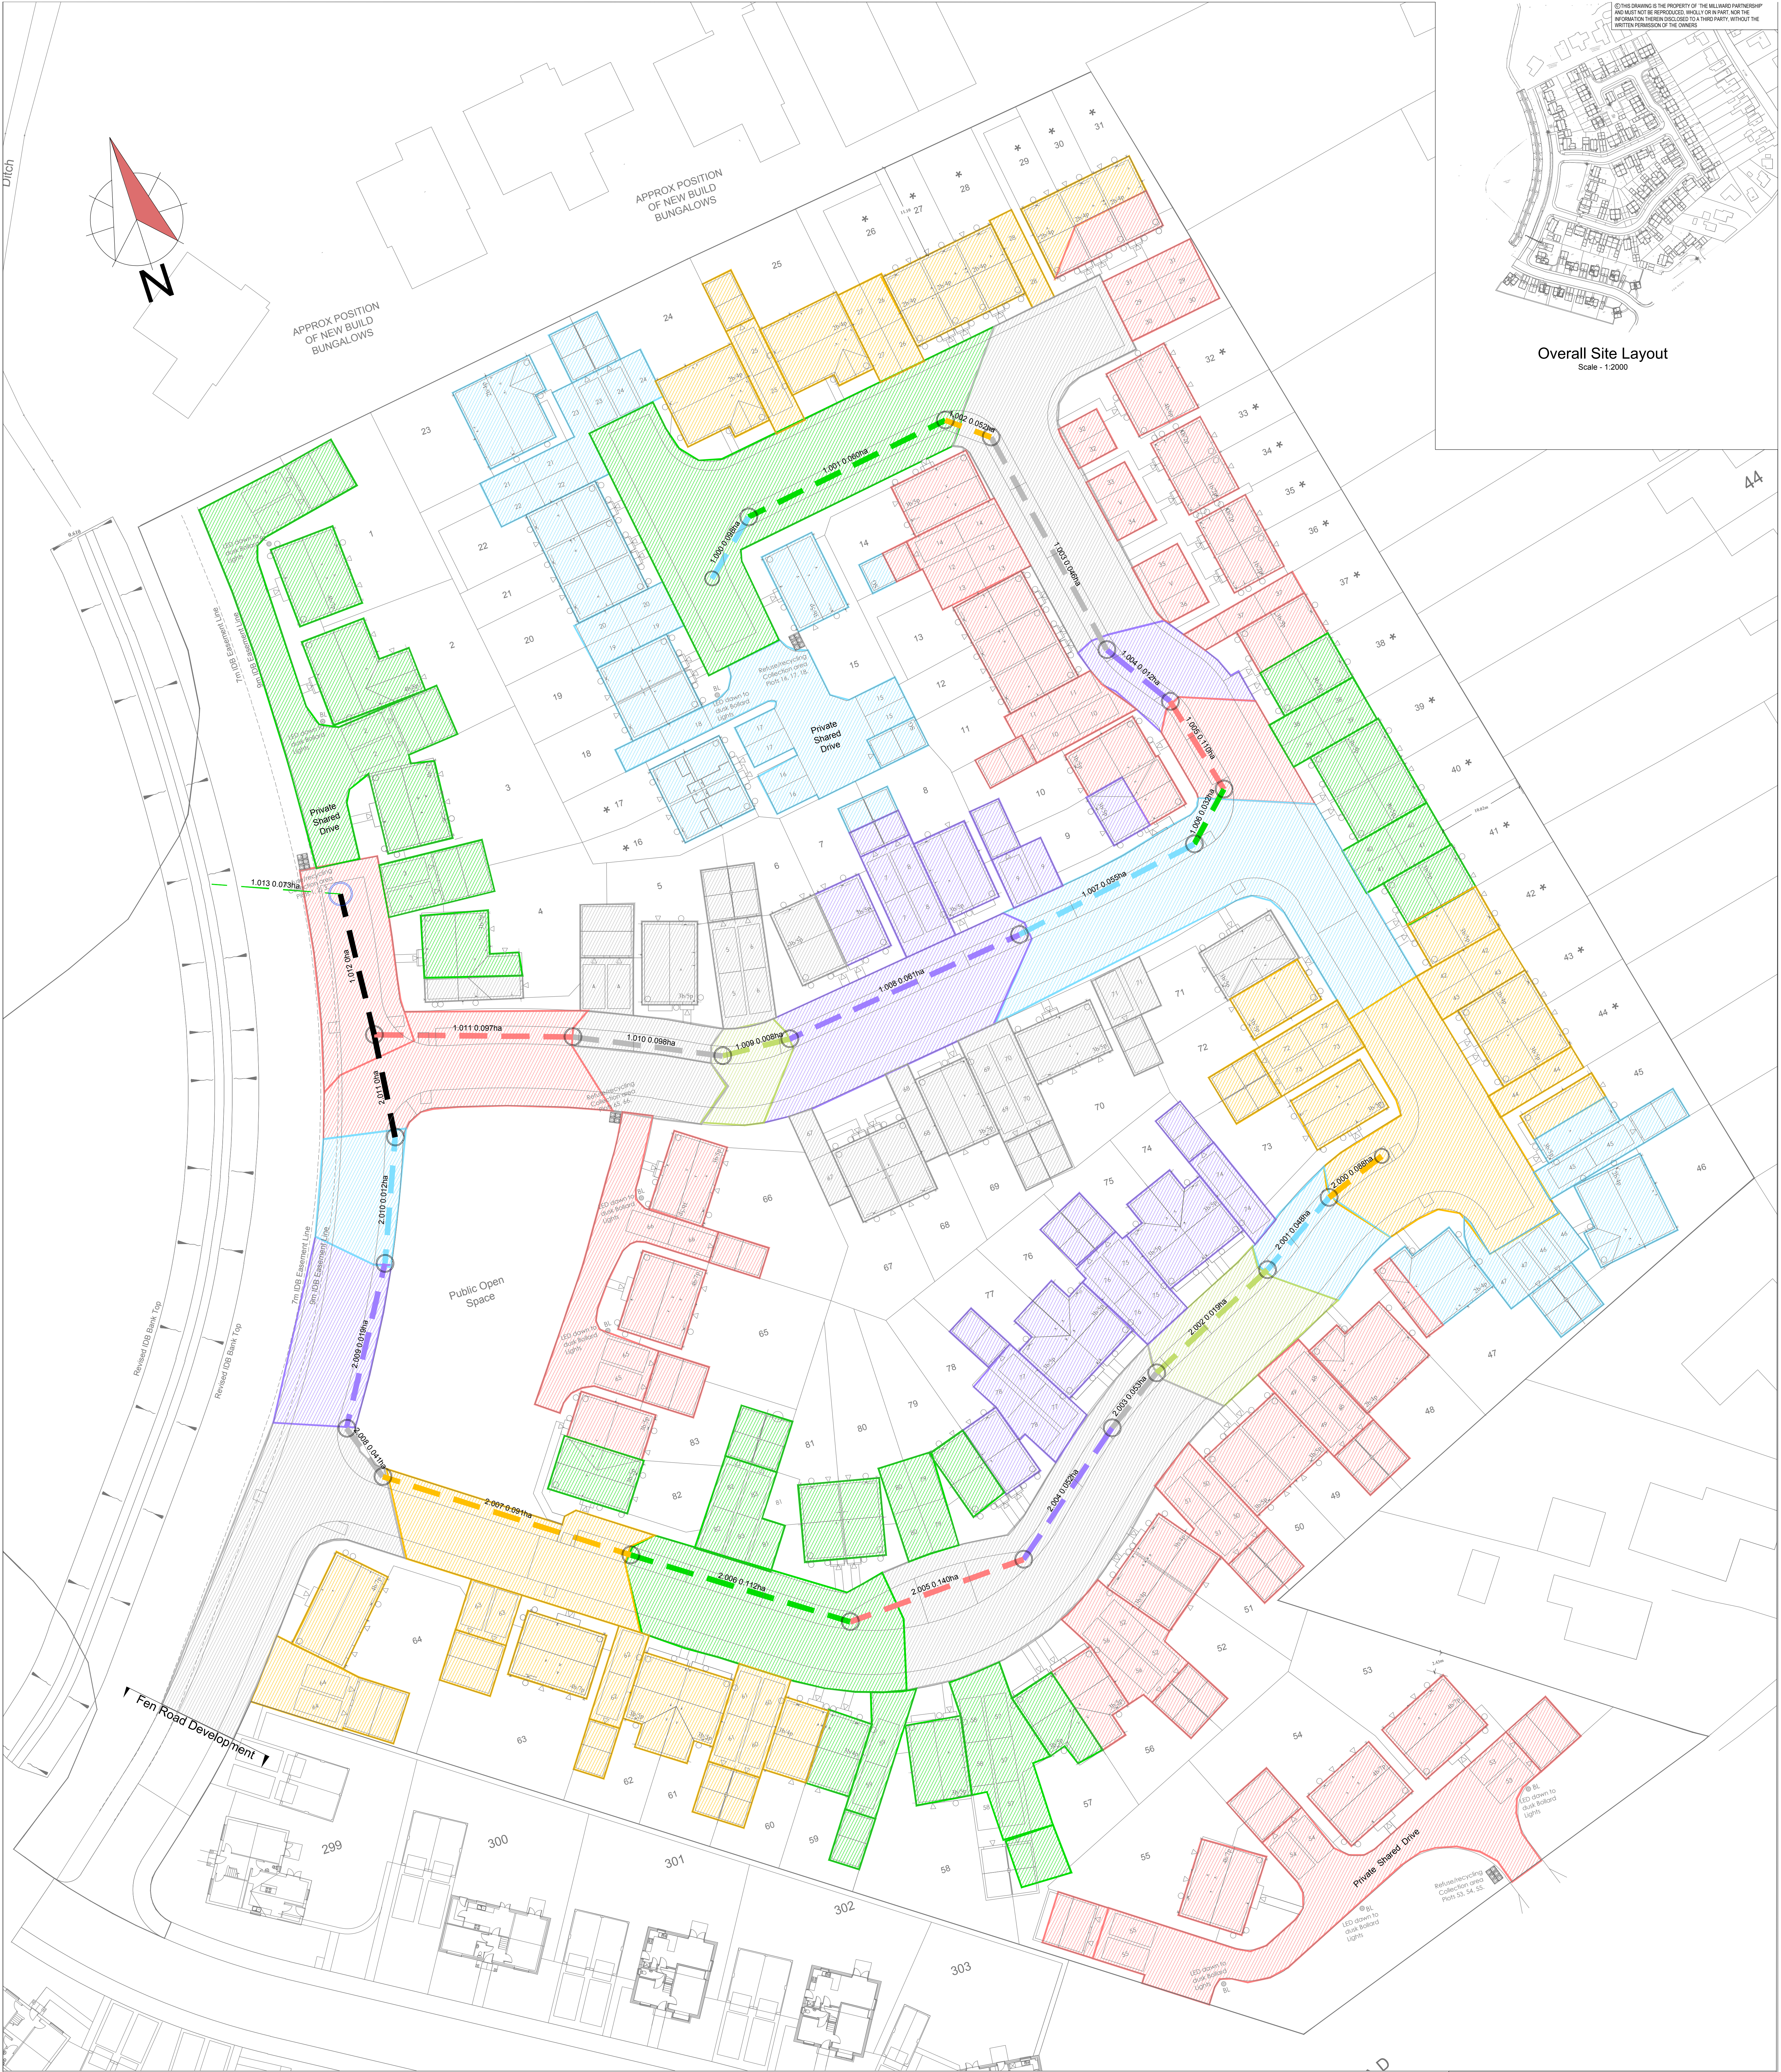

Main Site Layout
Scale: 1:250

Pipe Number	Areas	
	Area (ha)	Cumulative Area (ha)
1.007	0.098	0.098
1.001	0.060	0.158
1.002	0.052	0.210
1.003	0.046	0.257
1.004	0.012	0.269
1.005	0.110	0.379
1.006	0.032	0.411
1.007	0.055	0.466
1.008	0.061	0.527
1.009	0.008	0.535
1.010	0.098	0.633
1.011	0.097	0.730
2.000	0.088	0.818
2.001	0.048	0.866
2.002	0.019	0.885
2.003	0.053	0.938
2.004	0.052	0.990
2.005	0.140	1.130
2.006	0.112	1.242
2.007	0.091	1.333
2.008	0.041	1.374
2.009	0.019	1.393
2.010	0.012	1.405
2.011	0.000	1.405
1.012	0.000	1.405
1.013	0.073	1.477