


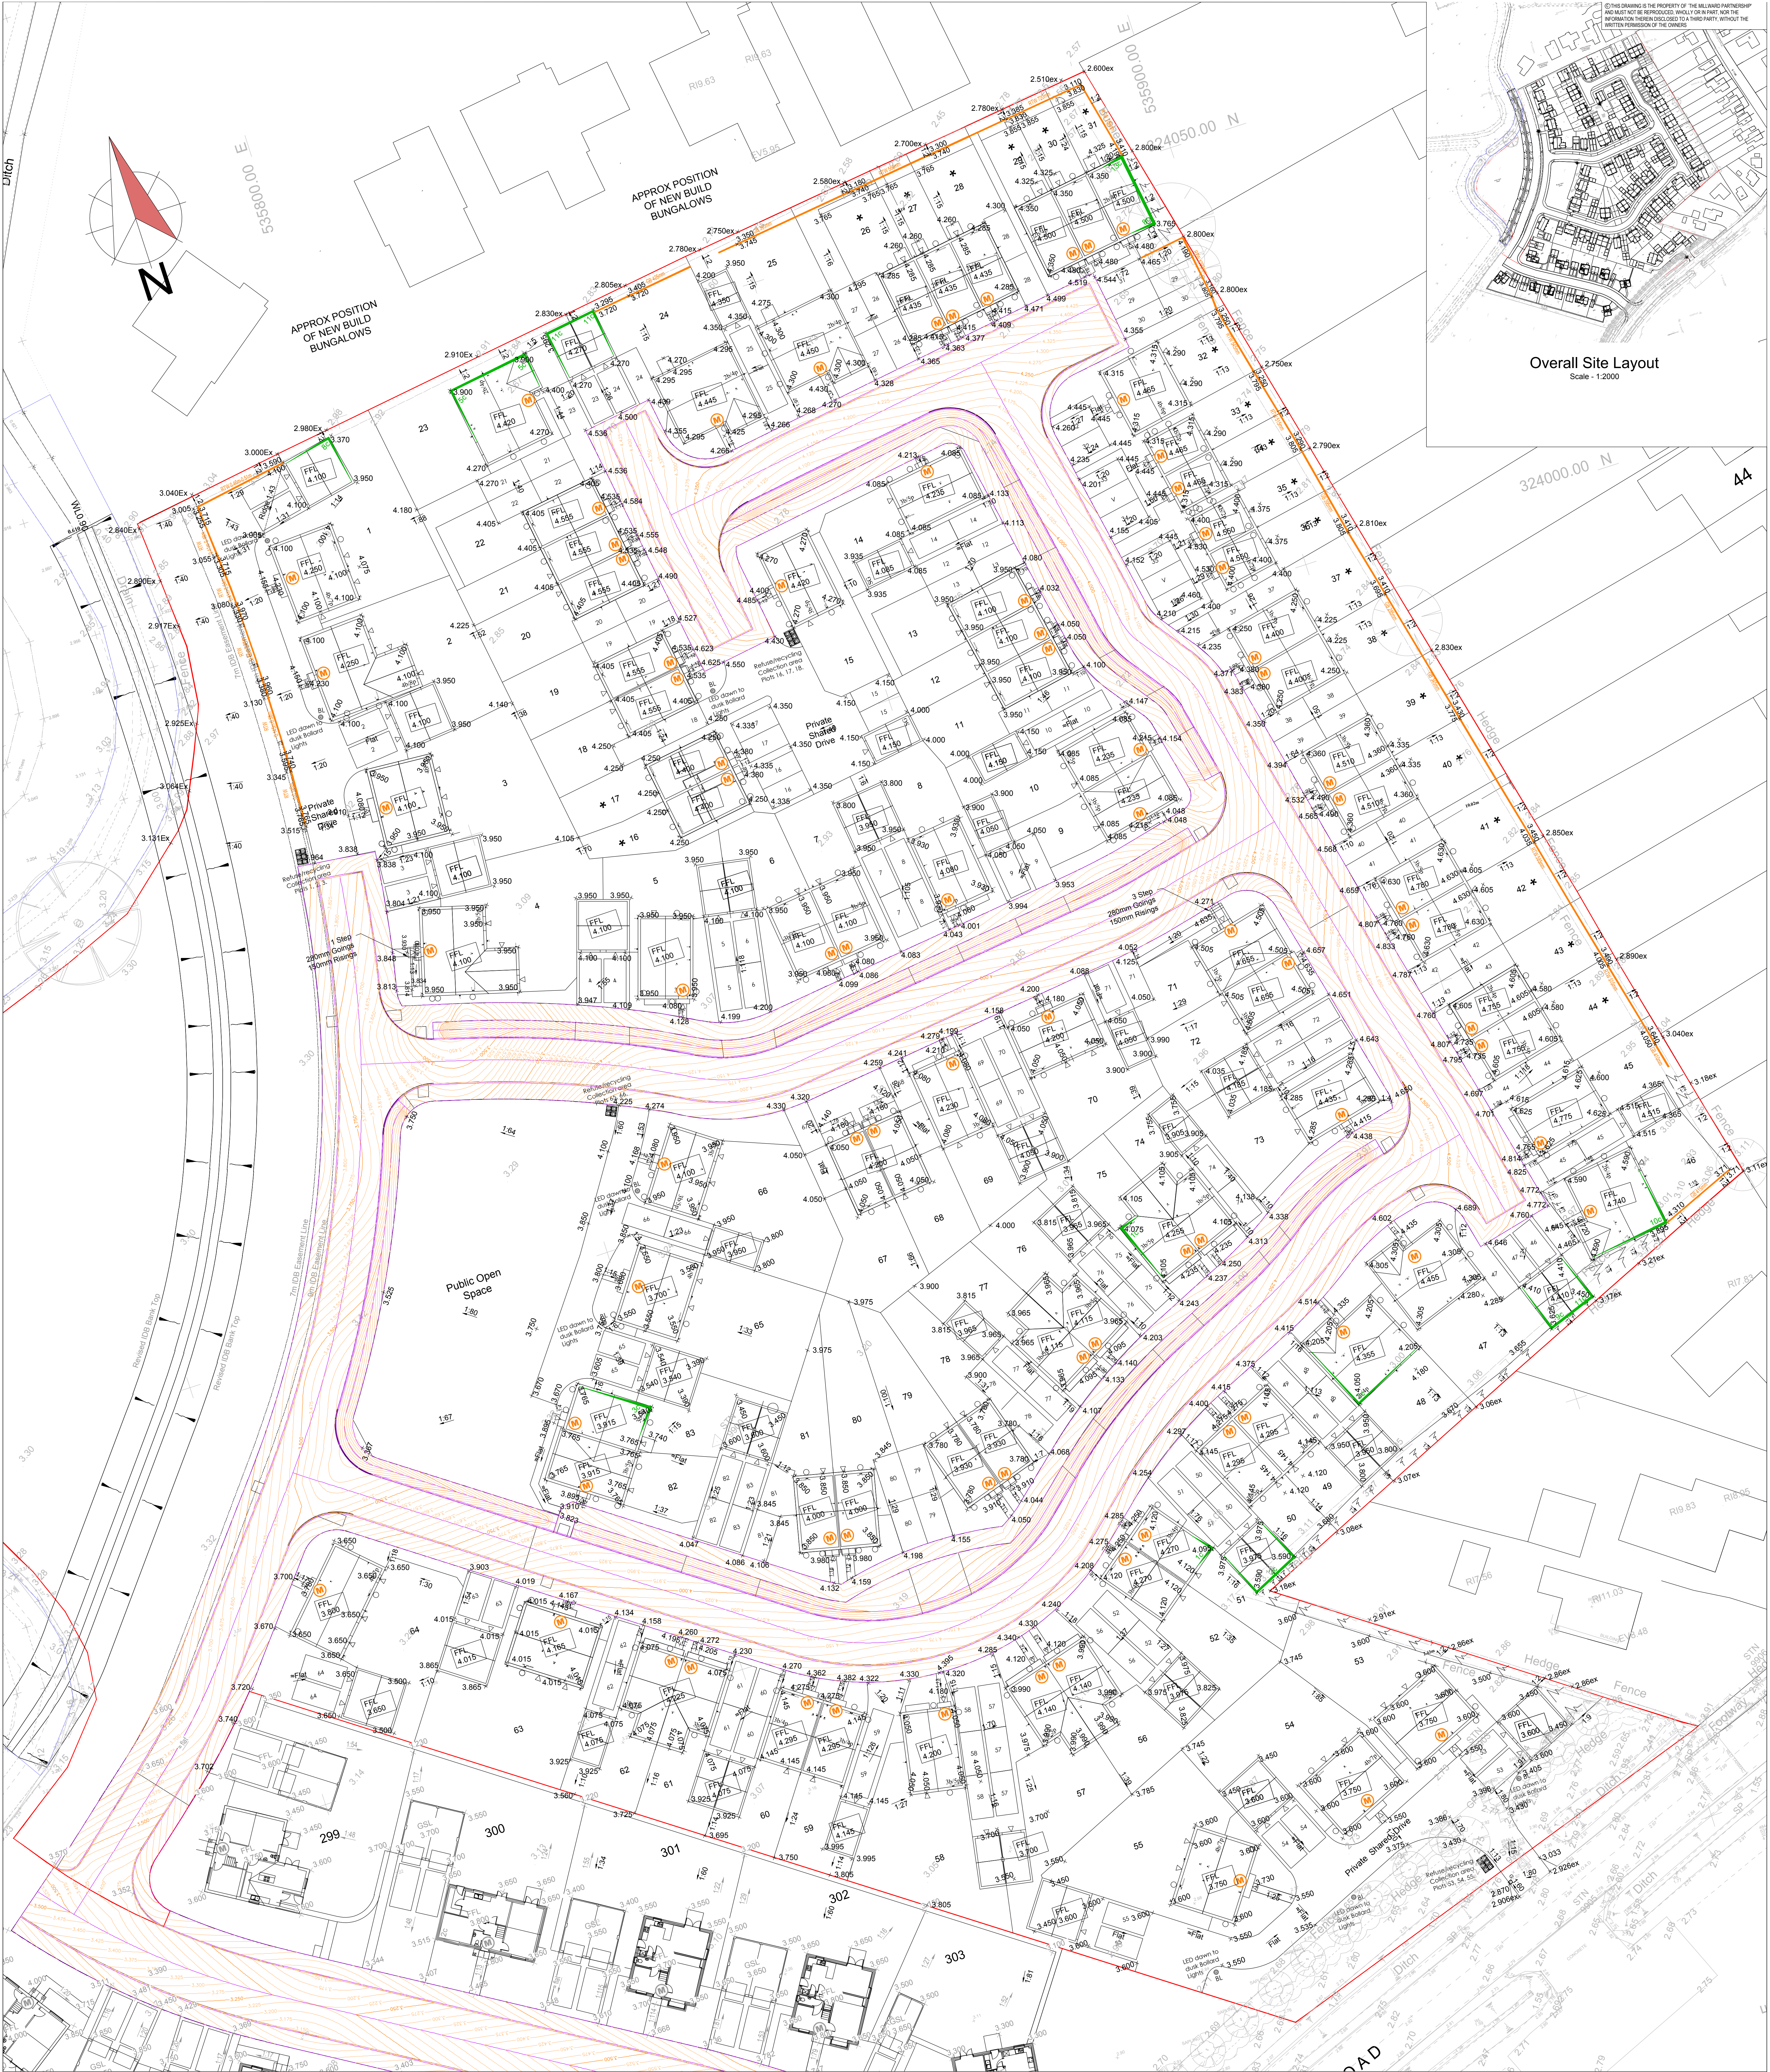

Key				
4.321	Proposed spot level			
FFL 4.321	Proposed dwelling finished floor level			
GSL 3.875	Proposed garage slab level			
1:23	Proposed Gradient			
(M)	*Part M* dwelling access			
(E)	Extra facing brickwork (& no. of courses req.)			
(H)	Gravel Board / Retaining Wall (and retaining height)			

NOTES				
A	24.10.19/CMN	R1W removed to northern boundary	JMCK	
REV	DATE	BY	DETAILS	CHKD
A0			AMENDMENTS	

NOTES

TITLE			P
External Levels Plan			
DATE	CHECKED	APPROVED BY	S
27/00/10	JMcK	JMcK	

CLIENT				
ASHWOOD HOMES				
DRAWINGS NO.	MA1102-601	DRAWING STATUS	PRELIMINARY	

DRAWING INFORMATION				
millward				
1.0115 941 4500 m11@millward.co.uk e: info@millward.co.uk				

