


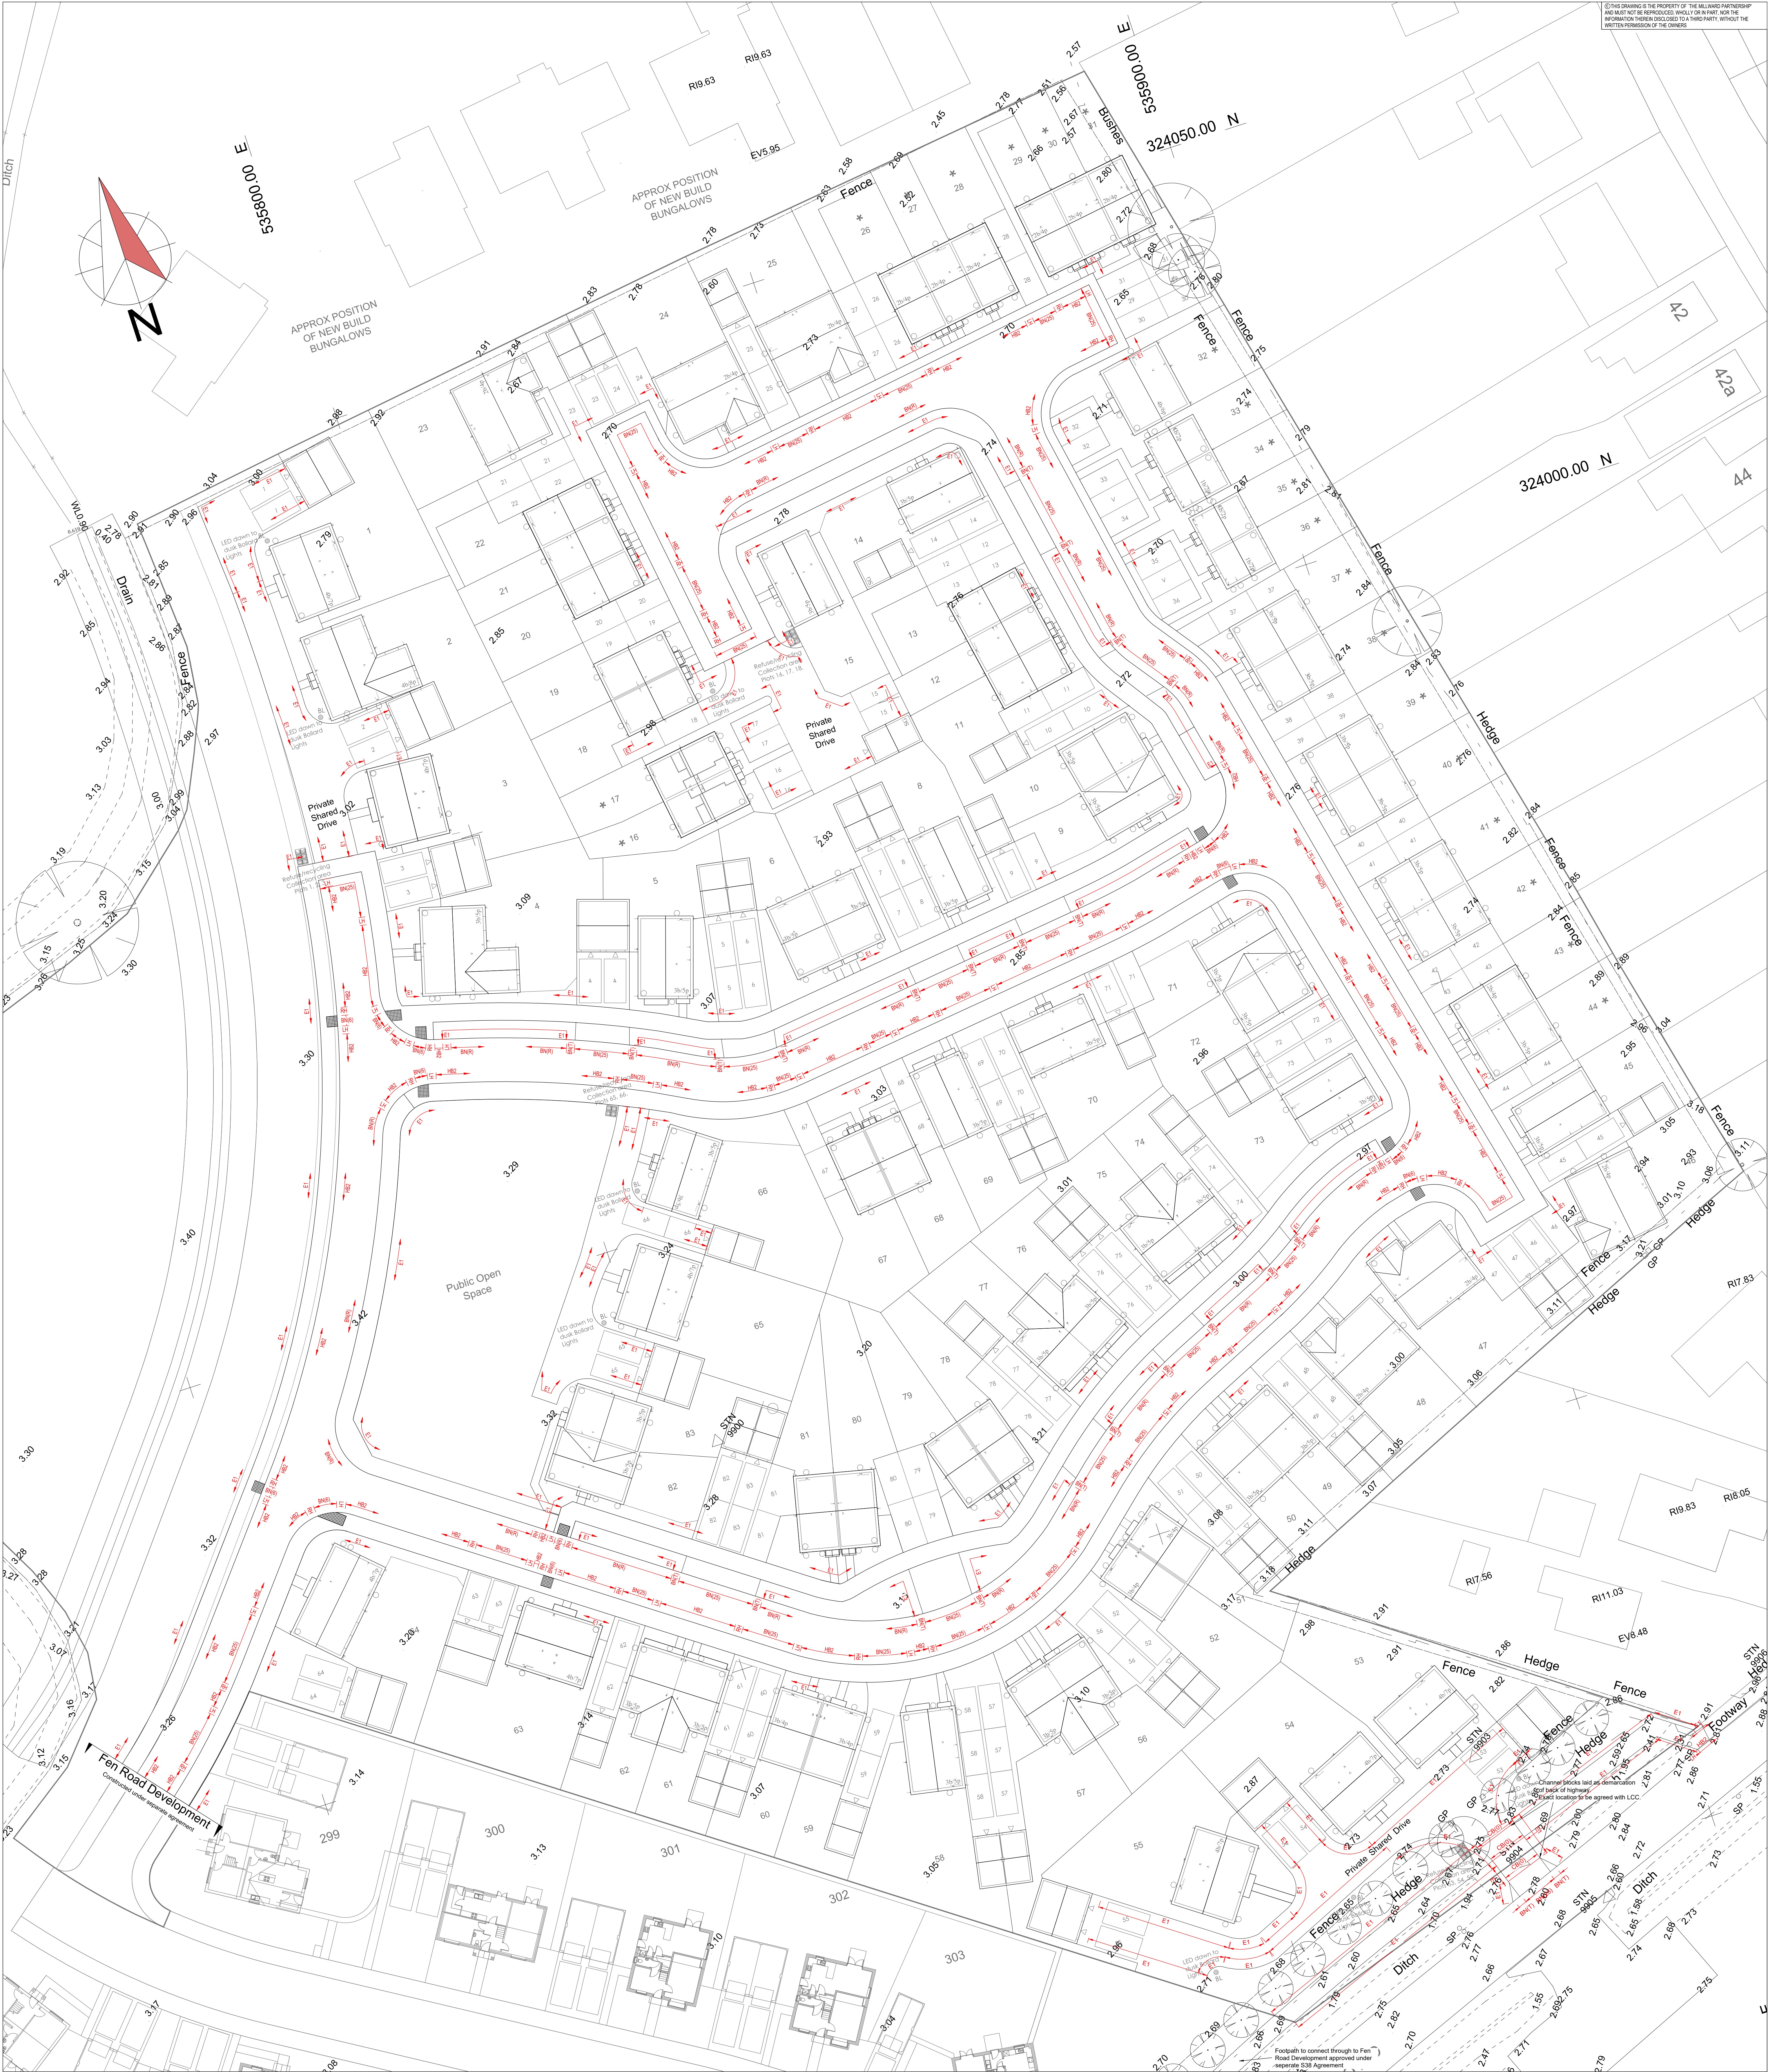

© THE DRAWING IS THE PROPERTY OF THE MILLWARD PARTNERSHIP AND MUST NOT BE REPRODUCED WHOLLY OR IN PART NOR THE INFORMATION THEREIN DISCLOSED TO A THIRD PARTY WITHOUT THE WRITTEN PERMISSION OF THE OWNERS

- Kerb**
- H&B Half Batter Kerb (10mm upstand)
 - B&C25 Bullnose Kerb (25mm upstand)
 - B&C3 Bullnose Kerb (3mm upstand)
 - R&B Reverse Bullnose Kerb
 - L&R Left Hand / Right Hand Transition Kerb
 - E1 Concrete Edging (Flush)
 - C&B1 Channel Block (Flush)
 - B&C21 Small Transition Bullnose Kerb (standard dropped bullnose kerb "B&C21" laid at an angle to achieve small transition)
- NB: All private driveways are to be edged with Type E1 concrete edging / if not abutting a dwelling or garage

REV	DATE	BY	DETAILS	CHKD
C	09.12.20	JMK	Supfluous lines removed from carriageway	JMK
B	02.12.20	JMK	Footpath added to Fen Road Frontage	JMK
A	24.10.19	CMN	Updated to revised private road layout	JMK
AD			AMENDMENTS	

NOTES

TITLE	Kerbing Arrangements
DATE	27.09.19
CHECKED	JMK
APPROVED BY	JMK

PROJECT	The Paddocks Holbeach Meadows Spalding, Lincolnshire
SCALE	1:250
DRAWN	ATF
ENGINEER	JMK

CLIENT	ASHWOOD HOMES
DRAWING No.	MA11102 / 603 C
DRAWING STATUS	PRELIMINARY



millward
t: 0115 941 4560
m: 0115 941 4561
e: info@millward.co.uk w: www.millward.co.uk



ASHWOOD HOMES