


THIS DRAWING IS FOR THE
PURPOSE OF OBTAINING
PLANNING PERMISSION ONLY

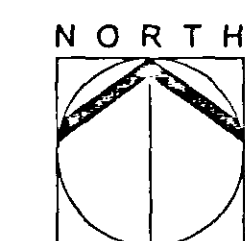

Key to Plan

- Proposed dwelling
- Proposed garage
- Proposed tree
- Proposed specimen shrub
- Proposed hedgerow
- Proposed shrub area
- Proposed climber/wall shrub
- Existing sewer easement
- Proposed grassed areas
- Proposed Gravel areas
- Lighting units
(refer to engineer's spec)

10 JUL 2006

0920106

Planting Schedule

Trees							
Qty	Abbr	Species	Form	Height (cm)	Girth (cm)	Root Condition	No. of Transplants
5	BeiPen	Ecotia pendula	EHS	min 450	4-16	RB	3x
5	FraExc	Fraxinus excelsa	EHS	min 450	4-16	RB	3x
2	PruAvi	Prunus avium	FHS	min 450	4-16	RB	3x
2	SorAucA	Sorbus aucuparia 'Asplenifolia'	EHS	min 450	4-16	RB	3x

Specimen Shrubs					
Qty	Abbr	Species	Height (cm)	Pot Size (Litres)	Min. No. of Breaks
2	AmelLam	Amelanchier lamarkii	175-200	Bagged	5
3	PhoSun	Photinia 'Sundowner'	Triple crown	10-12L	-

Climbers/Wall Shrubs						
Qty	Abbr	Species	Height (cm)	Pot Size (Litres)	Habit	Planting Distance
6	ClemMonR	Clematis montana 'Rubens'	60-80	3L	Several shoots	2 On spot
6	ParHen	Parthenocissus henryana	80-100	3L	Several shoots	2 On spot
4	PyrOG	Pyracantha 'Orange Glow'	60-80	3L	Leader & laterals	3 On spot

Shrub Planting							
Qty	Abbr	Species	Height (cm)	Pot Size (Litres)	Habit	Min. No. of Breaks	Density (No./m ²)
33	BerThuAN	Berberis thunbergii 'Atropurpurea Nana'	20-30	2L	Branched	3	4
100	BraSun	Brachyglottis 'Sunshine'	20-30	2L	Branched	3	4
53	CorAlbS	Cornus alba 'Sibirica'	40-60	2L	Branched	3	3
42	CorSanMF	Cornus sanguinea 'Midwinter Fire'	40-60	2L	Branched	3	4
9	CorStoF	Cornus stolonifera 'Flaviramea'	40-60	2L	Branched	3	3
36	HebMB	Hebe 'Midsummer Beauty'	30-40	2L	Bushy	3	4
64	HypHid	Hypericum 'Hidcote'	20-30	2L	Bushy	3	4
50	LonNiM	Lonicera nitida 'Maygreen'	20-30 Dia	2L	Bushy	3	5
59	PruLauOL	Prunus laurocerasus 'Otto Luyken'	20-30	2L	Bushy	3	4
53	SpNiPS	Spiraea nipponica 'Snowmound'	30-40	2L	Branched	2	4

Hedging						
Qty	Abbr	Species	Form	Height (cm)	Root Condition	Planting Distance
174	CarBet	Carpinus betulus	Feather	15-175	Bagged	3 450mm Ctrs
54	PruLus	Prunus Lusitanica	Bushy	4-80	3L pot	4 400mm Ctrs

Note: To be planted in a single row

Rev.	By	Notes	Date
rdc Robert Doughty Consultancy			
Client: Sovereign Homes			
Project: Hallgate, Holbeach			
Drawing title: Detailed Planting Plan 1 of 2			
Job No. 564-10	Drawing No. LP01	Rev.	Drawn JC
Scale 1:200		Date 30-06-06	Checked

DO NOT SCALE from this drawing. All measurements should be checked against site conditions and any discrepancies should be brought to the attention of the Robert Doughty Consultancy.