


THIS DRAWING IS FOR THE
PURPOSE OF OBTAINING
PLANNING PERMISSION ONLY

NORTH

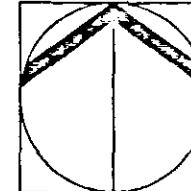

- Key to Plan
- Proposed dwelling
 - Proposed garage
 - Proposed tree
 - Proposed specimen shrub
 - Proposed hedgerow
 - Proposed shrub area
 - Proposed climber/wall shrub
 - Existing sewer easement
 - Proposed grassed areas
 - Proposed Gravel areas
 - Lighting units (refer to engineer's spec)

Planting Schedule

Trees							
Qty	Abbr	Species	Form	Height (cm)	Girth (cm)	Root Condition	No. of Transplants
3	AesHip	Aesculus hippocastanum	EHS	min 450	4-10	RB	3x
11	BetPen	Betula pendula	EHS	min 450	4-10	RB	3x
5	FraExc	Fraxinus excelsior	EHS	min 450	4-10	RB	3x
1	PruAw	Prunus avium	EHS	min 450	4-10	RB	3x
2	QueRob	Quercus robur	EHS	min 450	4-10	RB	3x
6	SorAucA	Sorbus aucuparia 'Asplenifolia'	EHS	min 450	4-10	RB	3x

Specimen Shrubs					
Qty	Abbr	Species	Height (cm)	Pot Size (Litres)	Min. No. of Breaks
5	Amelam	Amelanchier lamarckii	175-200	Bagged	5
1	MagSouA	Magnolia x soulangeana 'Alba'	150-175	25L	3
2	PhoSun	Phormium 'Sundowner'	Triple crown	10-12L	-
3	RhuTypL	Rhus typhina 'Laciniata'	100-125	12L	Sexual shoots 3

Shrub Planting						
Qty	Abbr	Species	Height (cm)	Pot Size (Litres)	Habit	Min. No. of Breaks
17	BraSun	Brachyglottis 'Sunshine'	40-60	3L	Branches	3
15	CorAlbS	Cornus alba 'Sibirica'	40-60	3L	Branches	3
34	CorSanMF	Cornus sanguinea 'Midwinter Fire'	40-60	3L	Branches	3
16	CorStoF	Cornus stolonifera 'Flaviramea'	40-60	3L	Branches	3
33	HypHid	Hypericum 'hidcote'	40-60	3L	Bushy	3
12	LonNim	Lonicera nitida 'Maygreen'	20-30 Dia.	3L	Bushy	3
43	PruLauOL	Prunus laurocerasus 'Otto Luyken'	20-30	3L	Bushy	3
22	SpNipS	Spiraea nipponica 'Snowmound'	30-40	3L	Branches	2
10	VibTin	Viburnum tinus	20-30	3L	Bushy	3

Hedging							
Qty	Abbr	Species	Form	Height (cm)	Root Condition	Min. No. of Breaks	Planting Distance
104	CarBet	Carpinus betulus	Feather	150-175	Bagged	3	450mm Ctrs
25	PruLus	Prunus lusitanica	Bushy	40-60	3L pot	4	400mm Ctrs

Note: To be planted in a single row at distances shown

Buffer Planting							
Qty	Abbr	Species	Form	Height (cm)	Root Condition	Min. No. of Breaks	Planting Distance (metres)
3	AlnGlu	Alnus glutinosa	Feather	1.5-2.00	Bagged	5	2
66	CraMon	Crataegus monogyna	Feather	1.5-1.50	Bagged	-	1
20	RosCan	Rosa canina	1 + 1 Transplant	60-80	Bagged	3	0.75
3	SalFra	Salix fragilis	Feather	200-250	Bagged	5	2
11	SamNig	Sambucus nigra	1 + 1 Transplant	80-100	Bagged	3	1

Rev. By Notes Date

rdc
Robert Doughty Consultancy

32 High Street, Holford
Lincolnshire NG34 6RA
Tel: 01529 421555
Fax: 01529 421358
Email: admin@rdc-landscapes.co.uk
Web: www.rdc-landscapes.co.uk

Client: Sovereign Homes

Project: Hallgate, Holford

Drawing title: Detailed Planting Plan 2 of 2

Job No. 564-10	Drawing No. LP02	Rev.	Drawn JC
Scale 1:200	Date 27-06-06	Checked	

DO NOT SCALE from this drawing. All measurements should be checked against the site conditions and any discrepancies should be brought to the attention of the Robert Doughty Consultancy.