


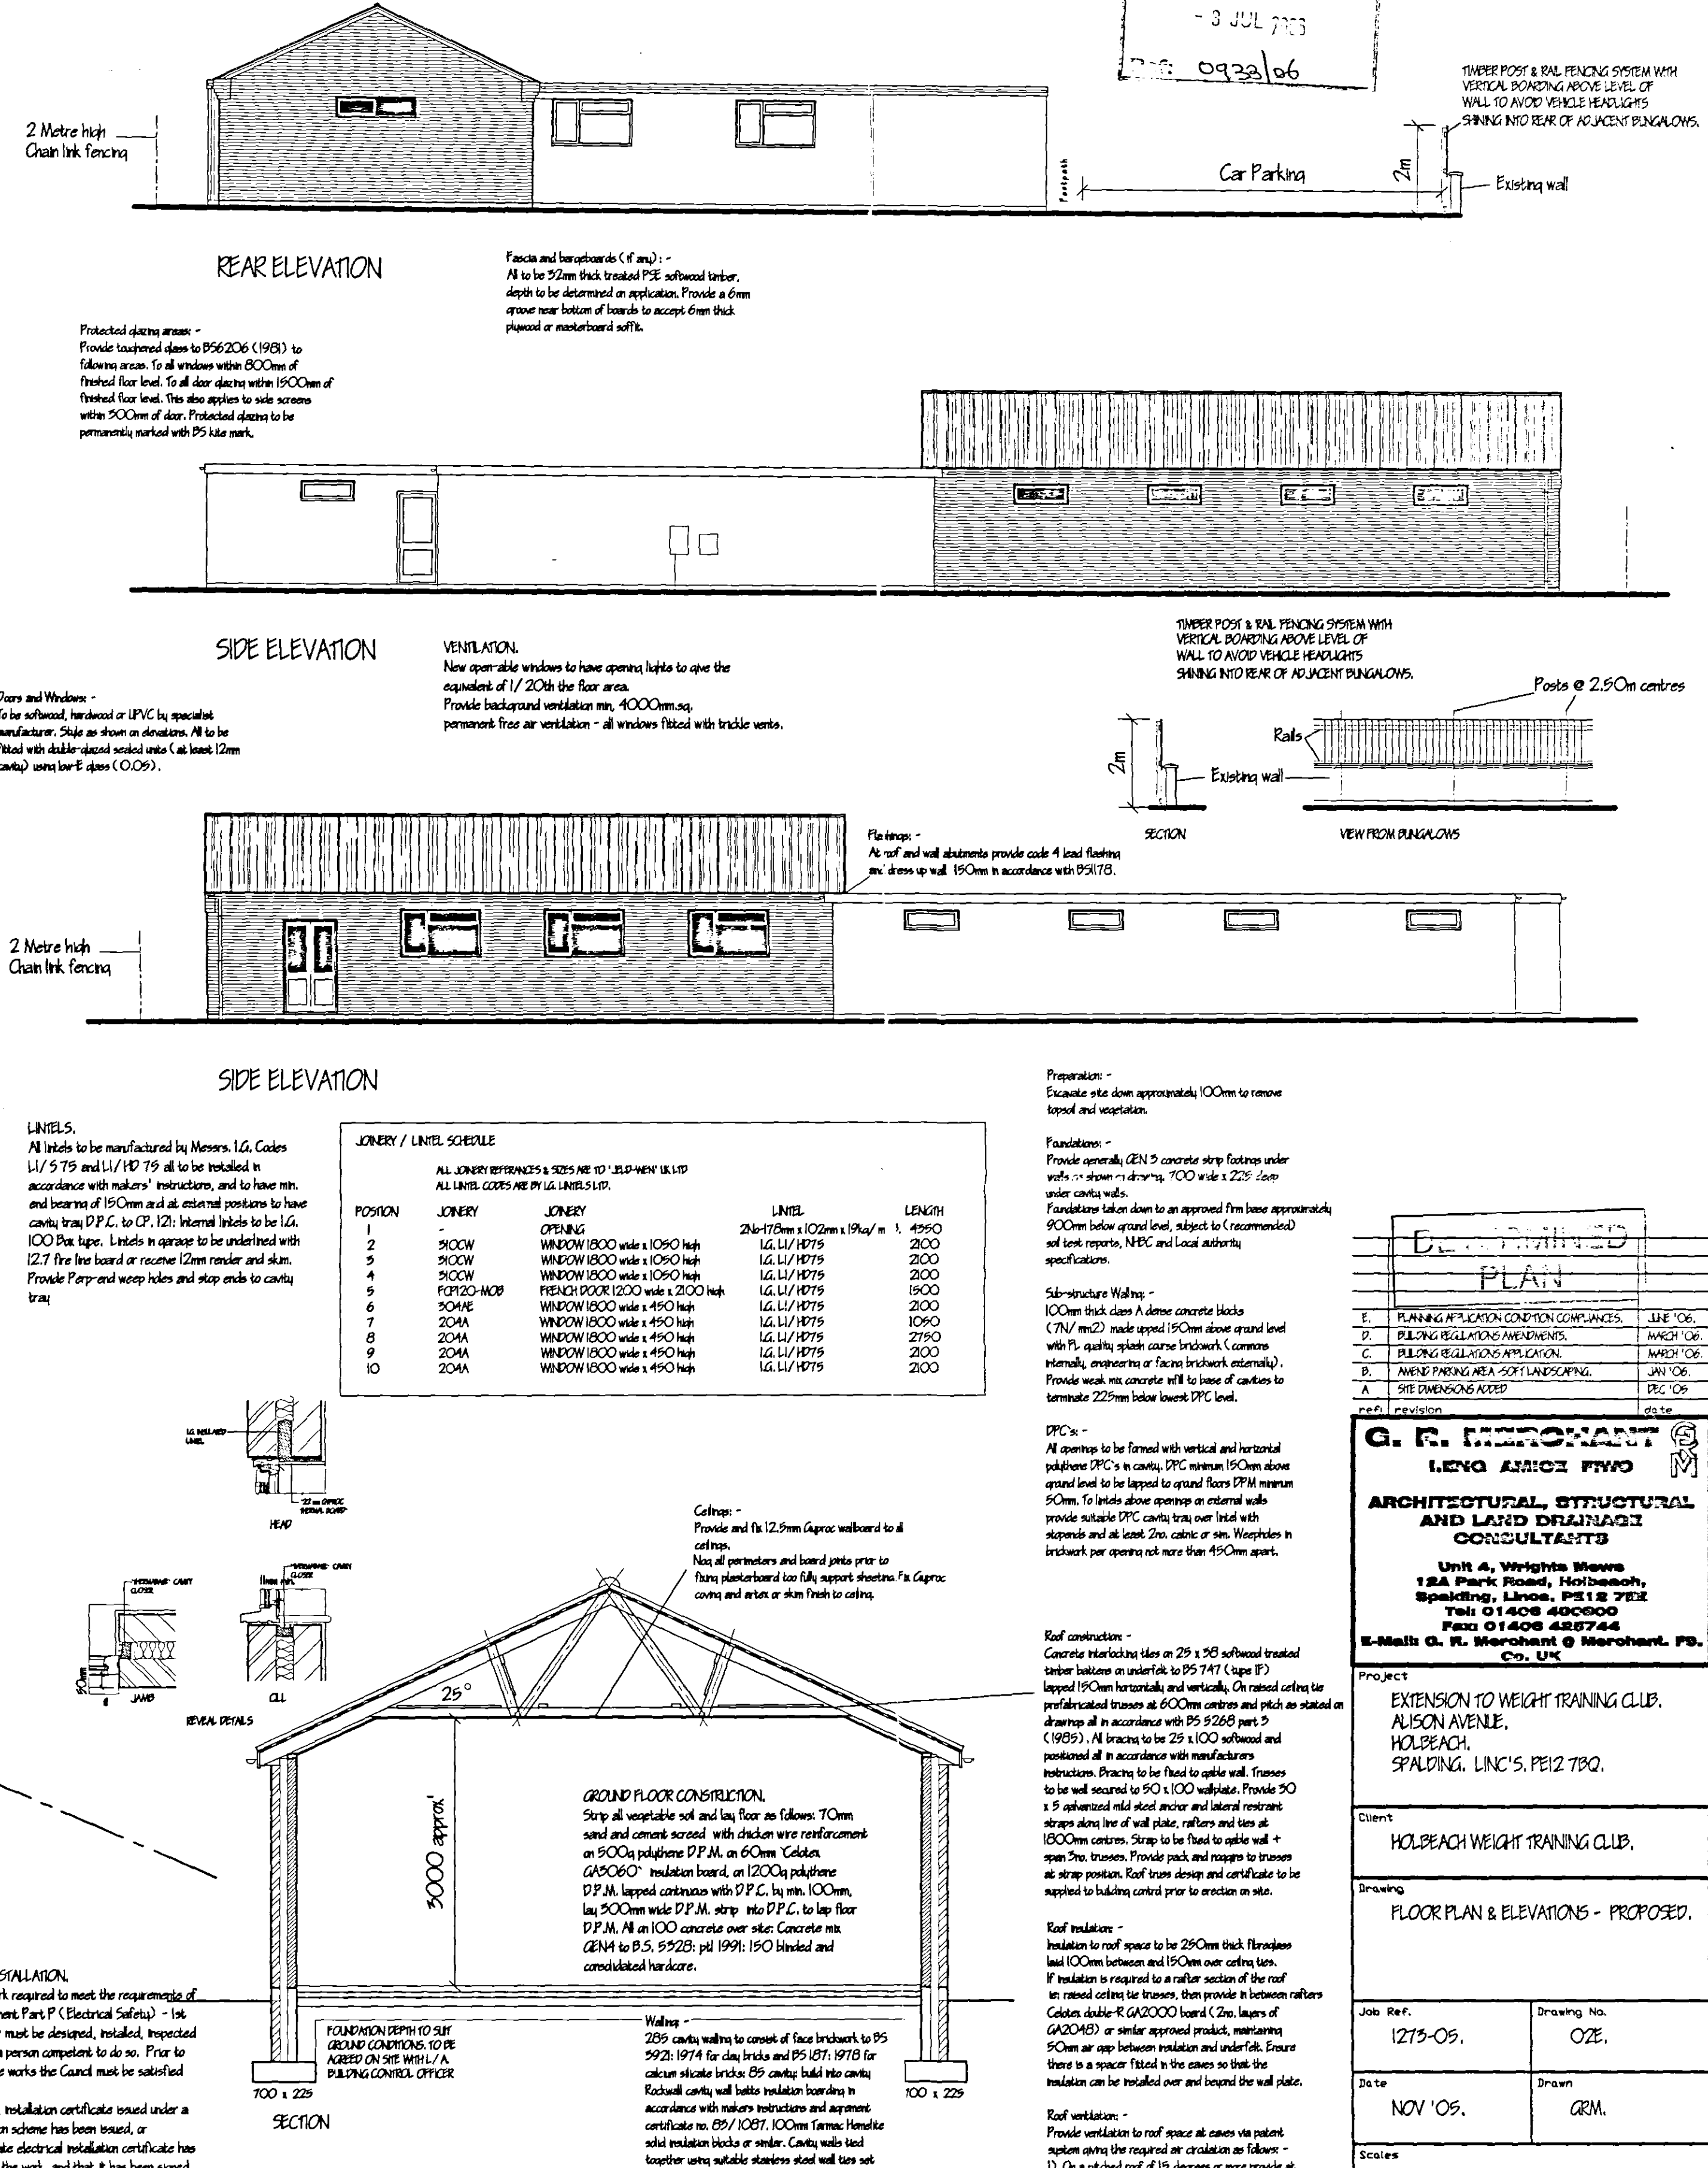

G. R. MEROCHANT 
LENO AVENUE FIVE
**ARCHITECTURAL, STRUCTURAL
AND LAND DRAINAGE
CONSULTANTS**
Unit 4, Wrights Mews
12A Park Road, Holbeach,
Spalding, Lincs, PE12 7EX
Tel 01453 45004
Fax 01453 452744
E-Mail: G. R. Merchant @ Merchant.P.C.
Co., UK

Client	HOLBEACH WEIGHT TRAINING CLUB.
Drawing	

Job Ref. 1273-05.	Drawing No. 02E.
Date NOV '05.	Drawn GRM.

[illegible]