




I:\Highways\Projects\2002 Highways\Drawings\Construction Issue Rev 05 Aug 03\0005166-16 X-SECTS NEW ACCESS ROAD REV A 29-7-03 SH1 2 OF 3.dwg, 05/08/03 11:14:06

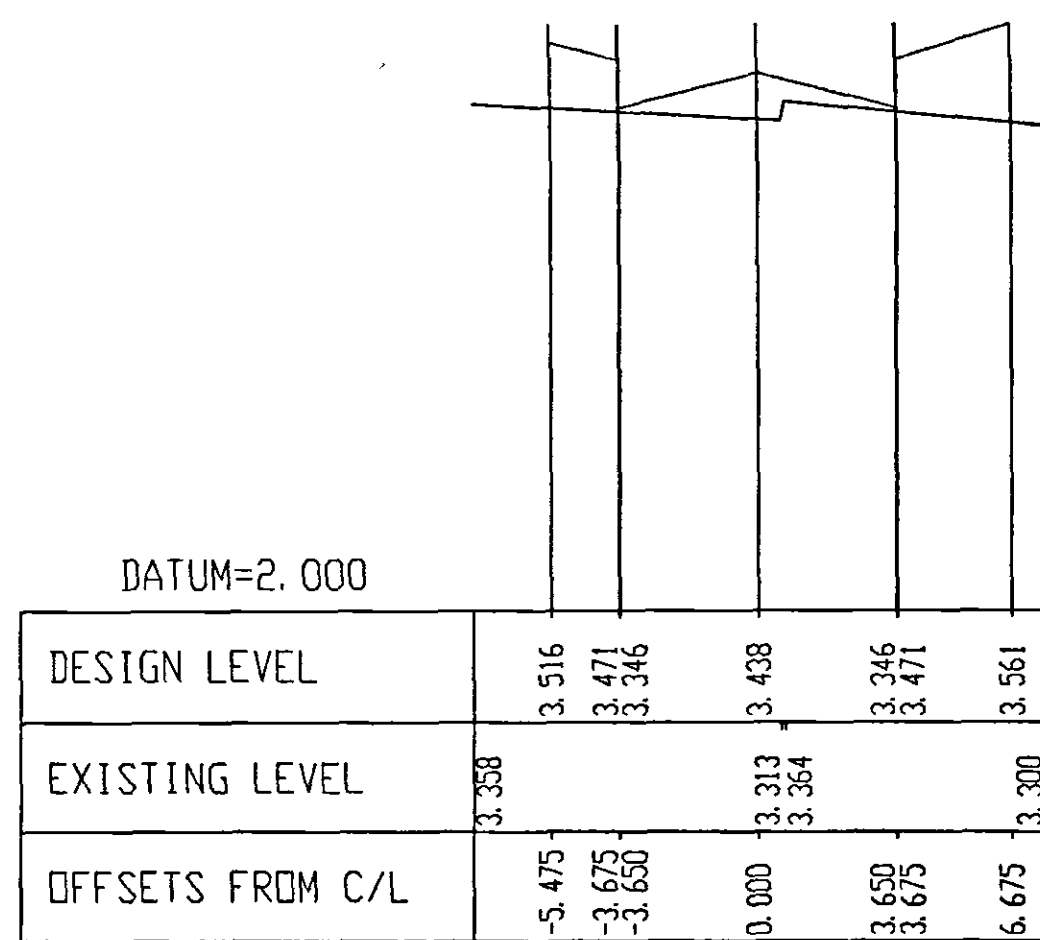


CHAINAGE=140.000

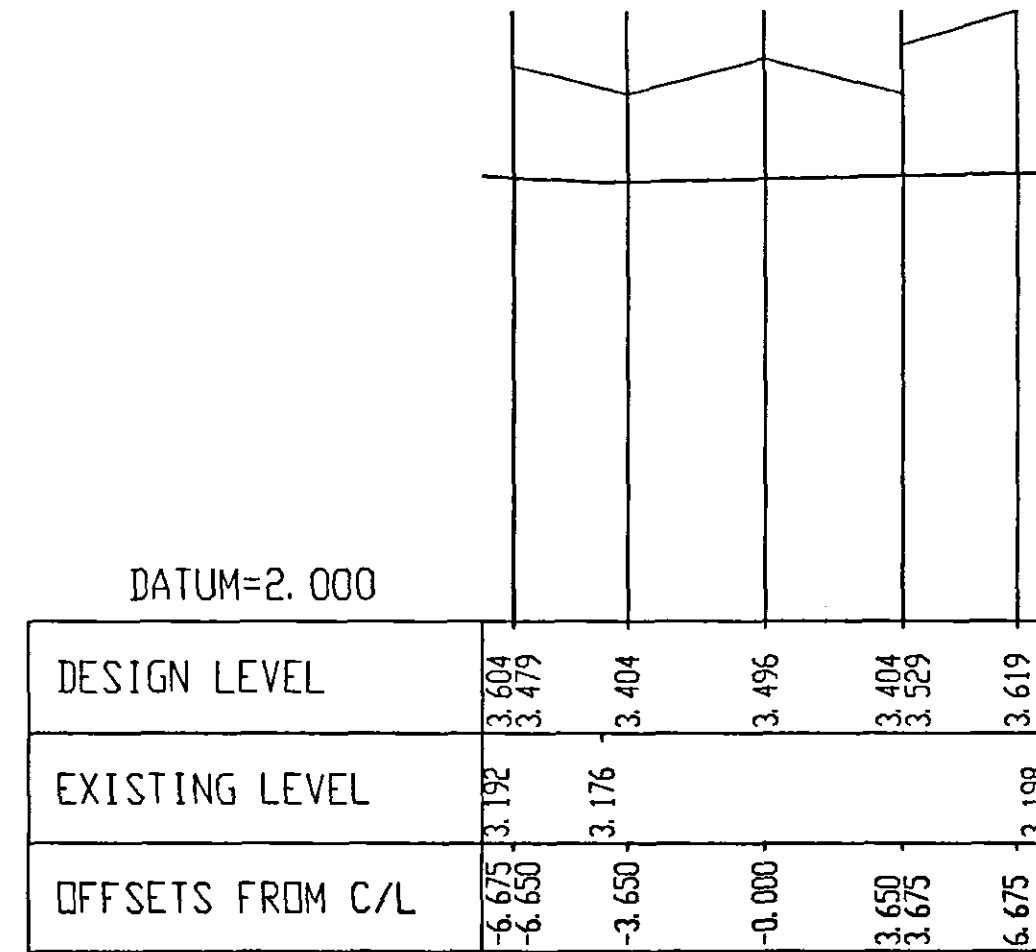


CHAINAGE=170.000

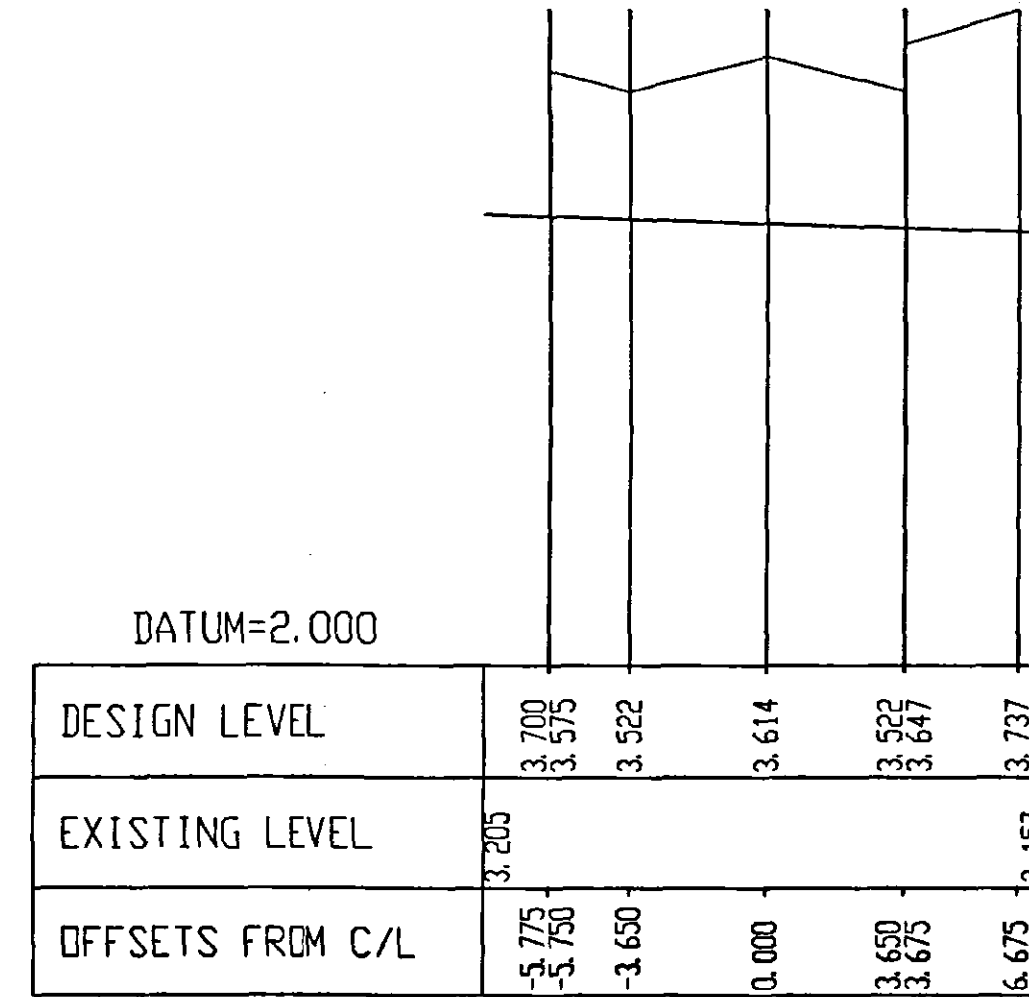


CHAINAGE=200.000

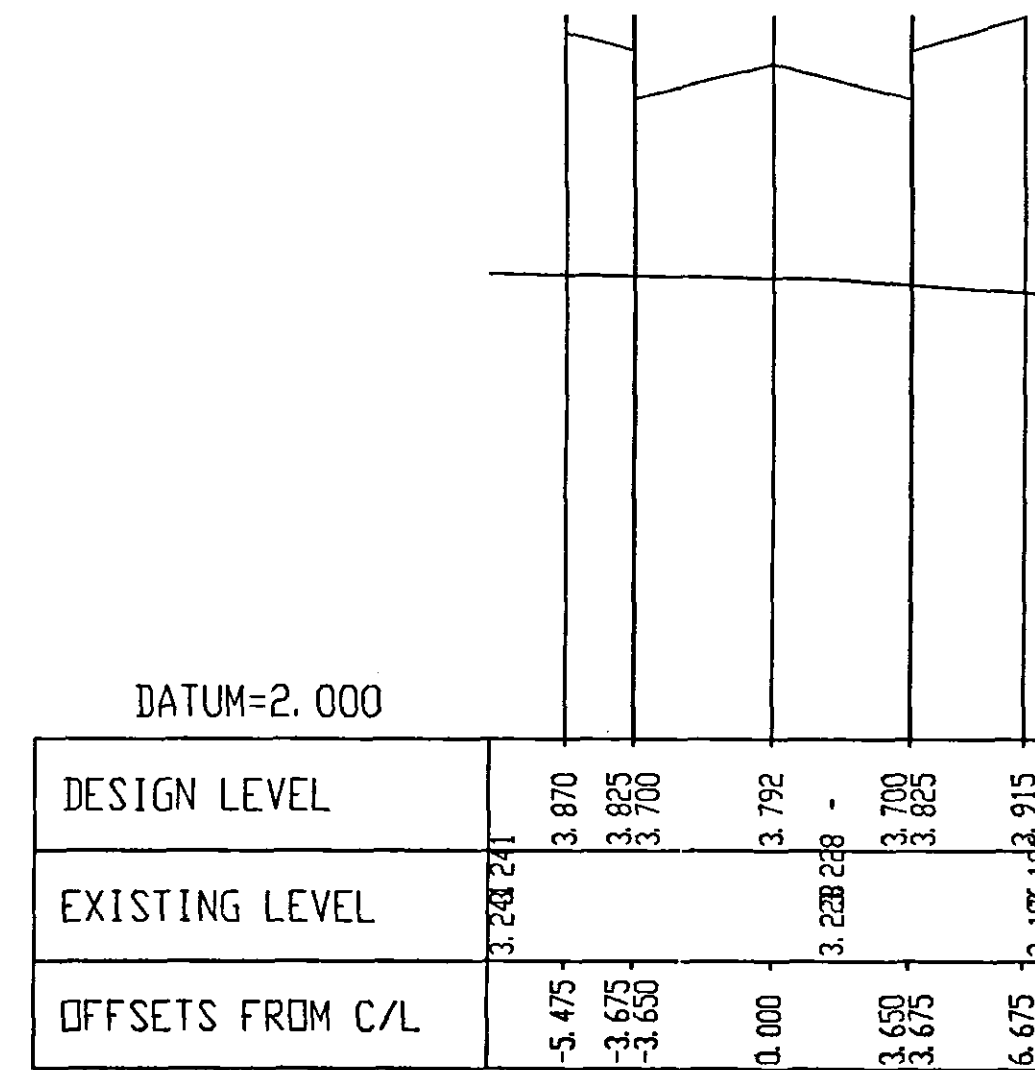


CHAINAGE=230.000

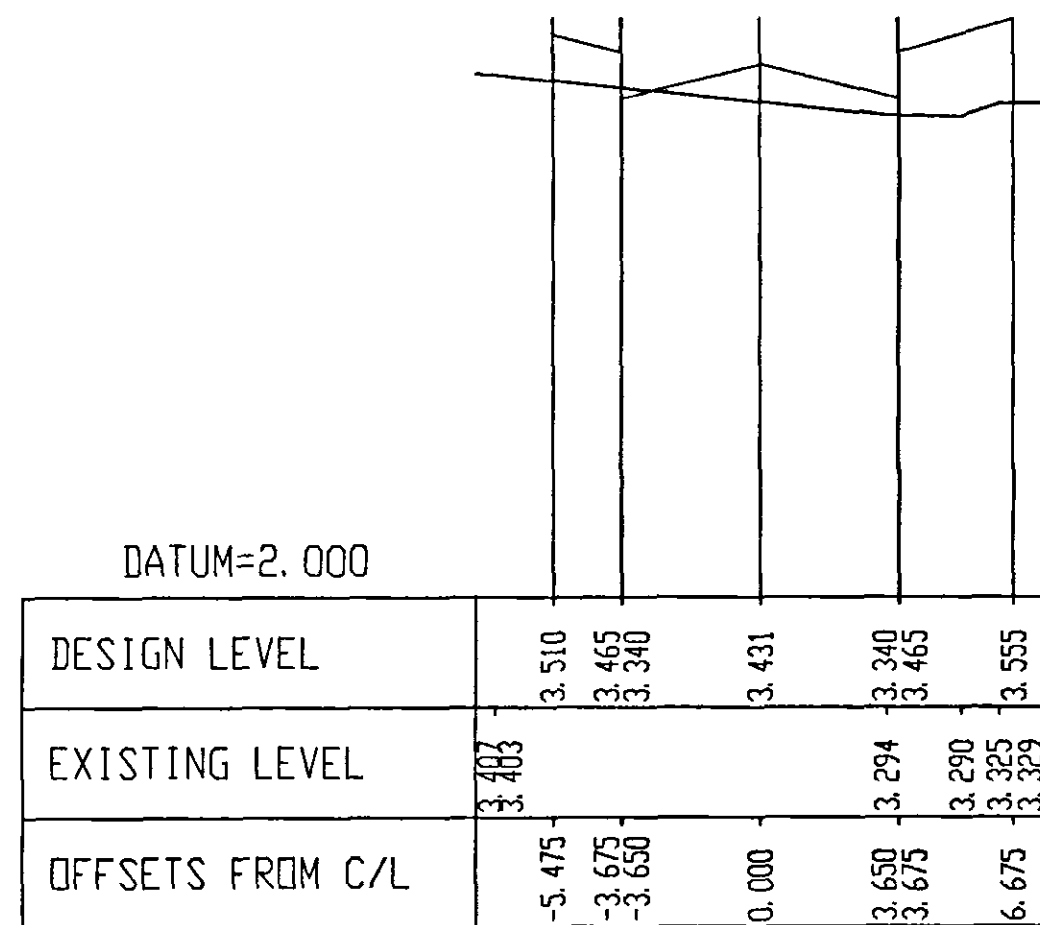


CHAINAGE=130.000

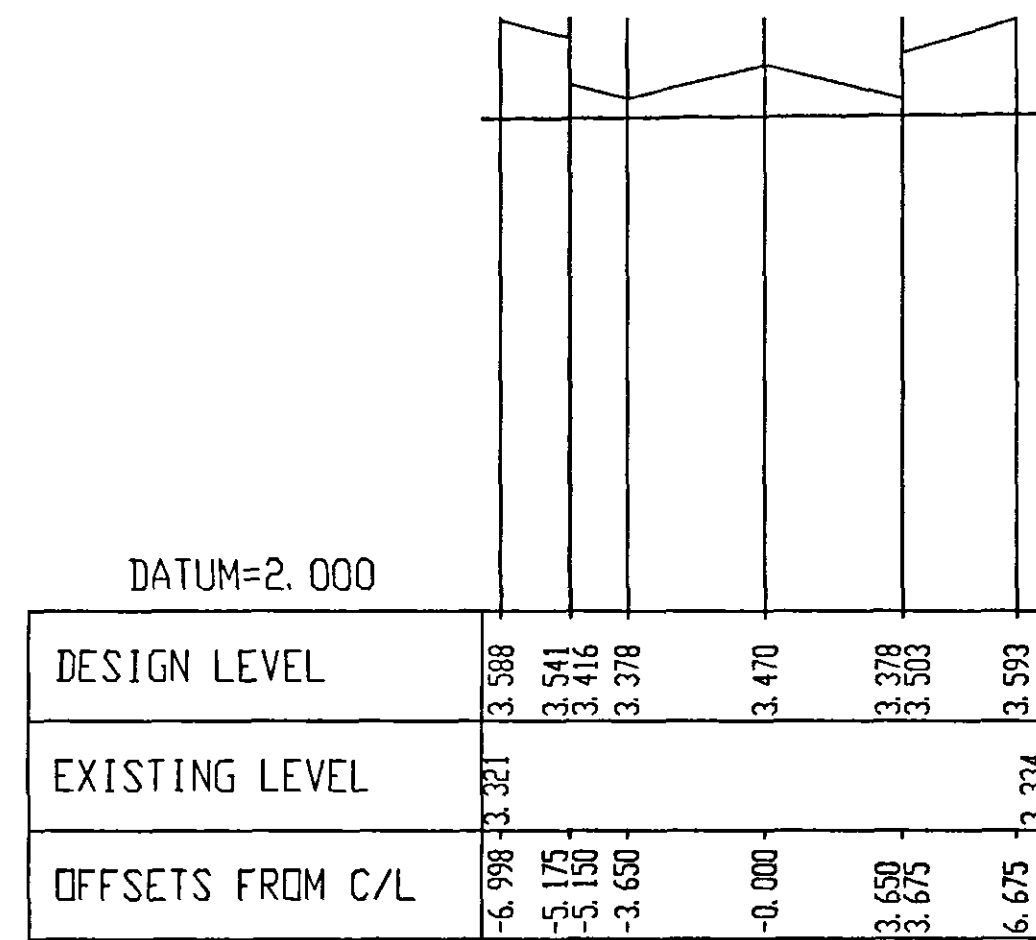


CHAINAGE=160.000

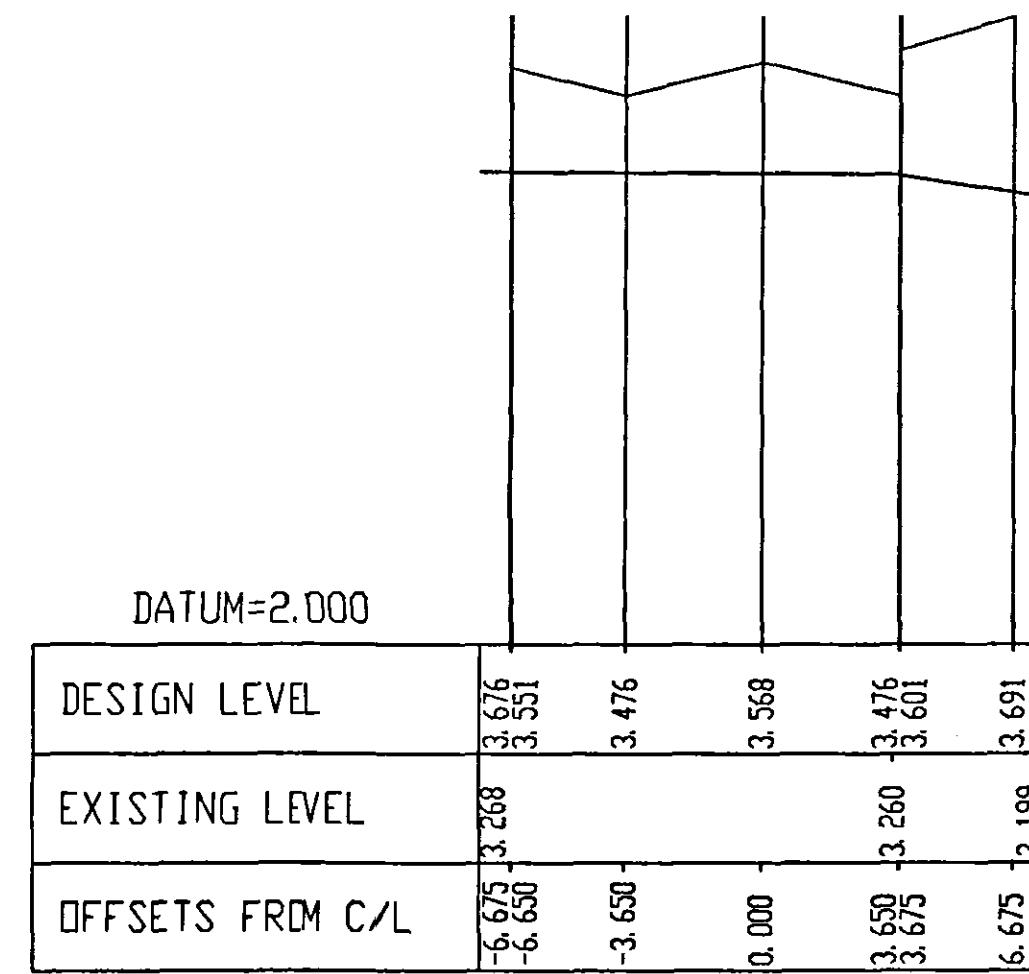


CHAINAGE=190.000

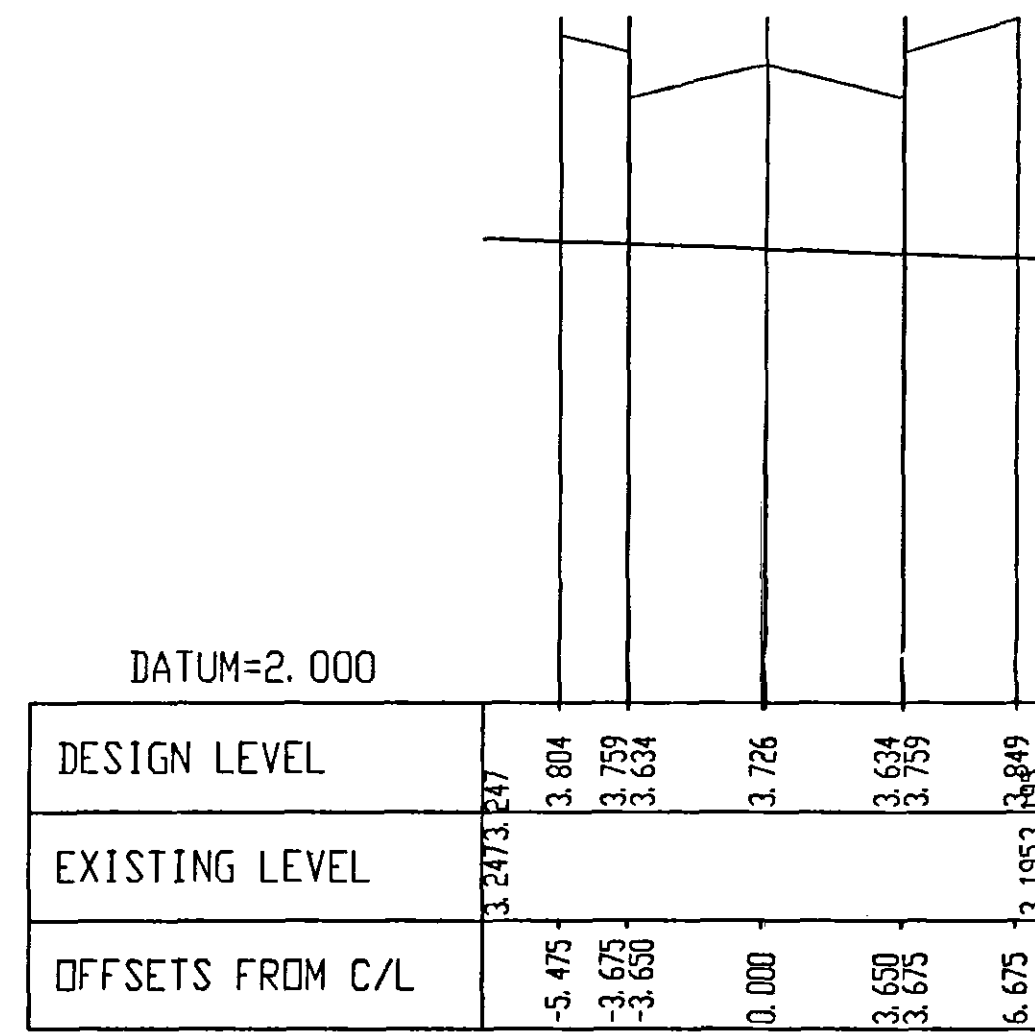


CHAINAGE=220.000

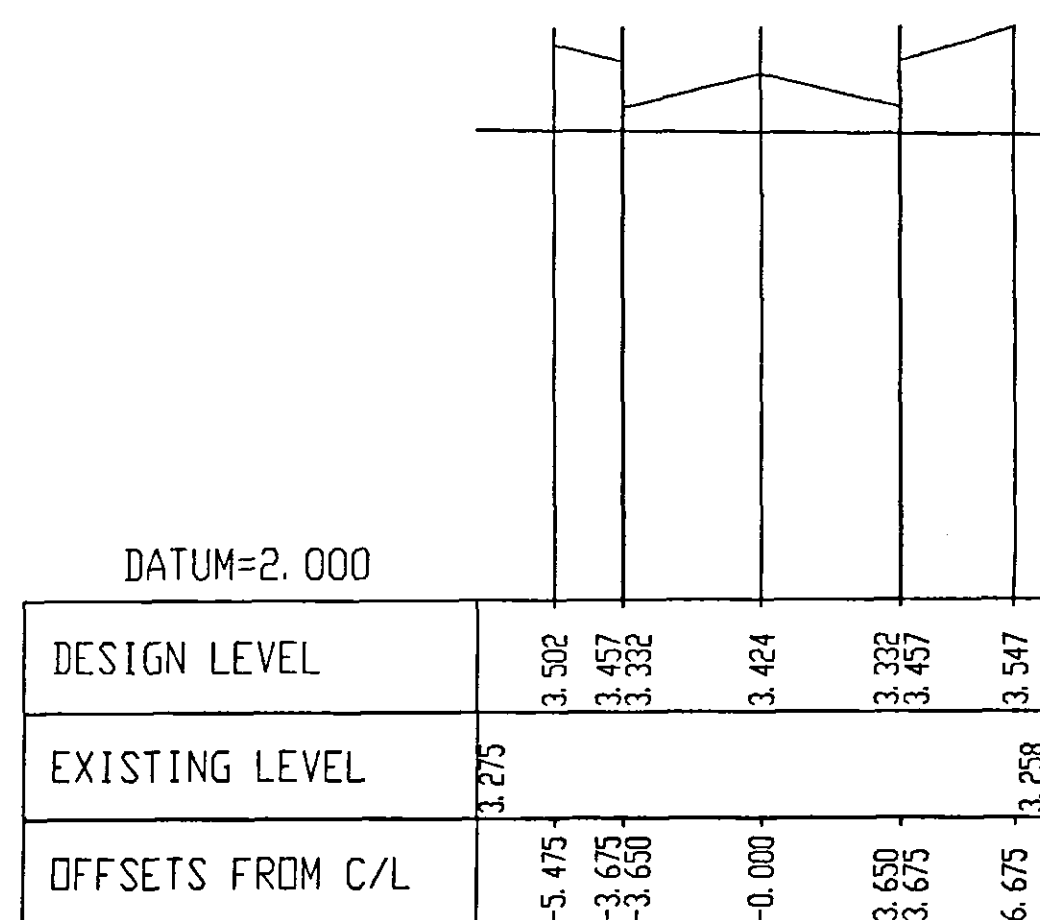


CHAINAGE=120.000

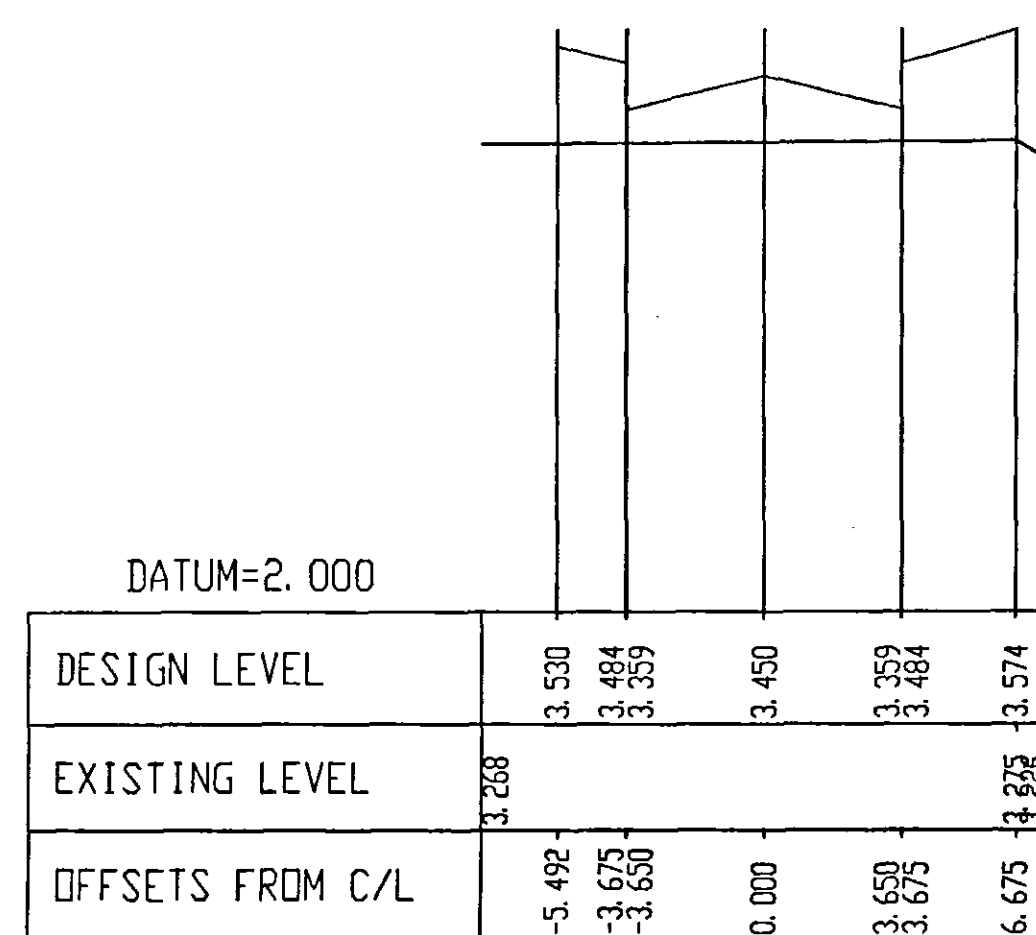

CHAINAGE=150.000

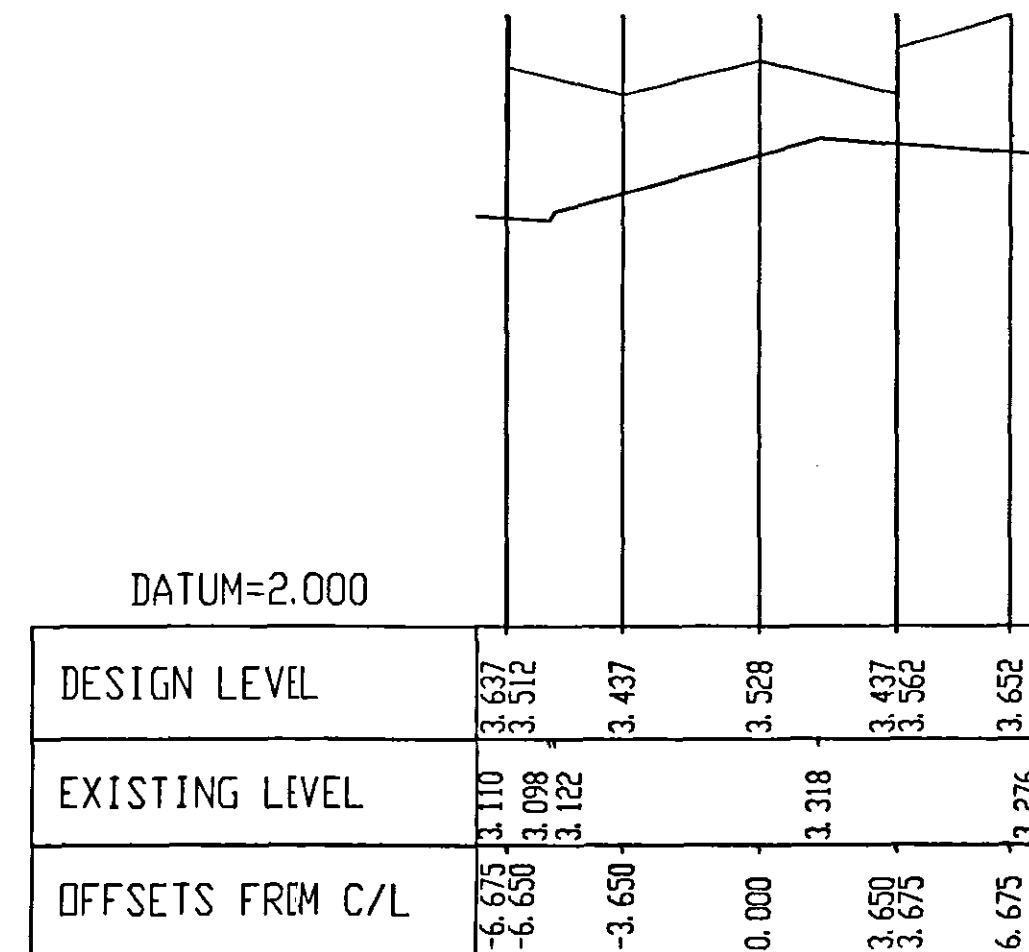

CHAINAGE=180.000

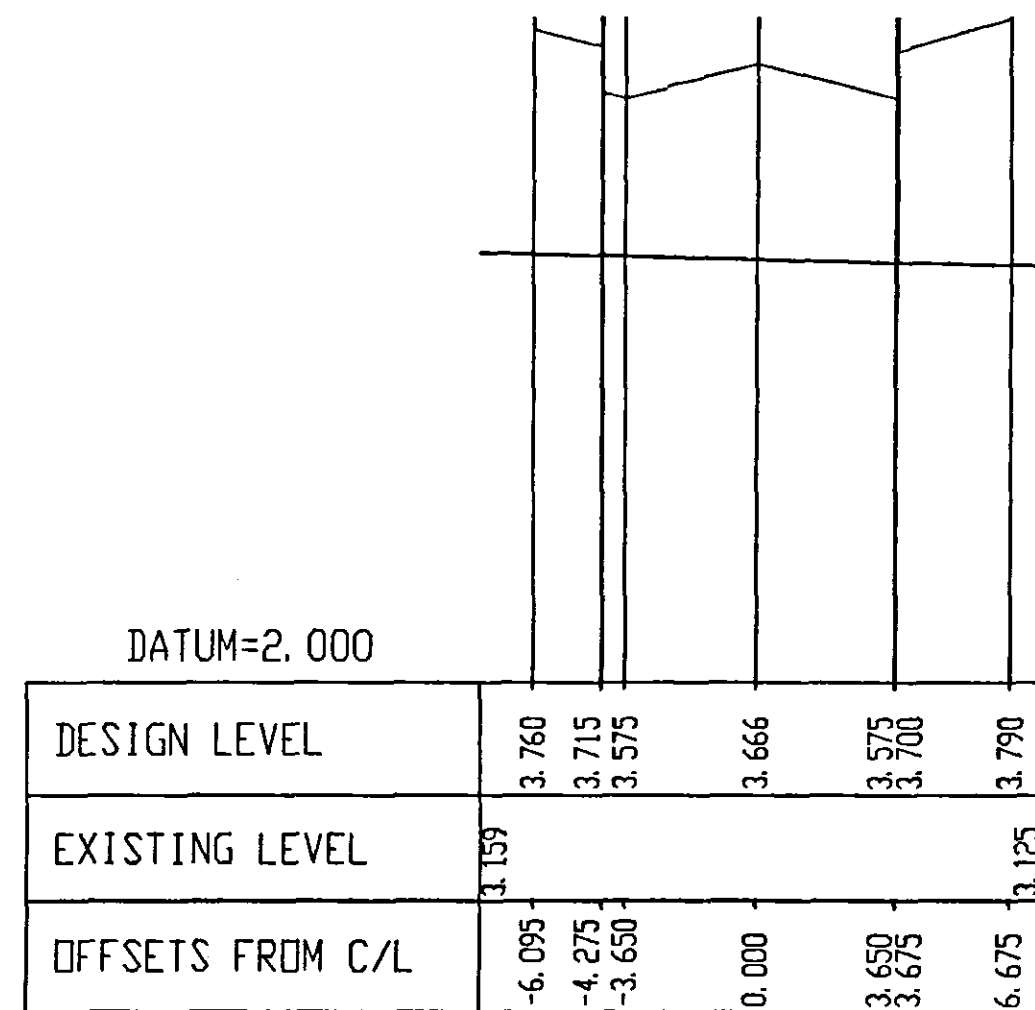

CHAINAGE=210.000


Drawing Number

0005166-16

Notes

1. This drawing is to be used in conjunction with drawing no's. 0005166-14,15,17 & 18.

Do not scale this drawing

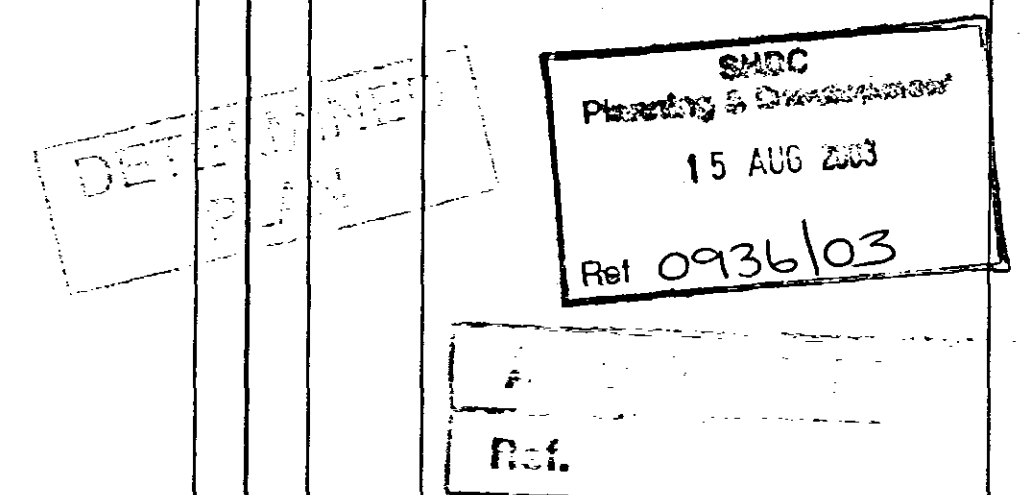

05/8/03	Amendments to Access Road Levels.	RAJ	Doc.
29/7/03	Footpath x-fall revised from 2.5 - 3.0%. BUS Layby x-fall revised as per Typical Details.	D.Wing	RD
Rev	Date	Checked	
Client	LINCOLNSHIRE DEVELOPMENT		
Project	HOLBEACH DMU CAMPUS NEW ACCESS ROAD & S278 WORKS		
Title	NEW ACCESS ROAD X-SECTIONS SHEET 2 OF 3		
Drawing No.	0005166-16	A	B
Scale	1:200 HORIZ. 1:20 VERT.	Date	07/03
Drawn	D.Wing	Checked	RAJ
		Approved	JRB

Copyright reserved
Babtie Group Ltd
Wheatcroft House, Wheatcroft Business Park,
Lardimere Lane, Edwalton, Nottingham, NG12 4DG.