


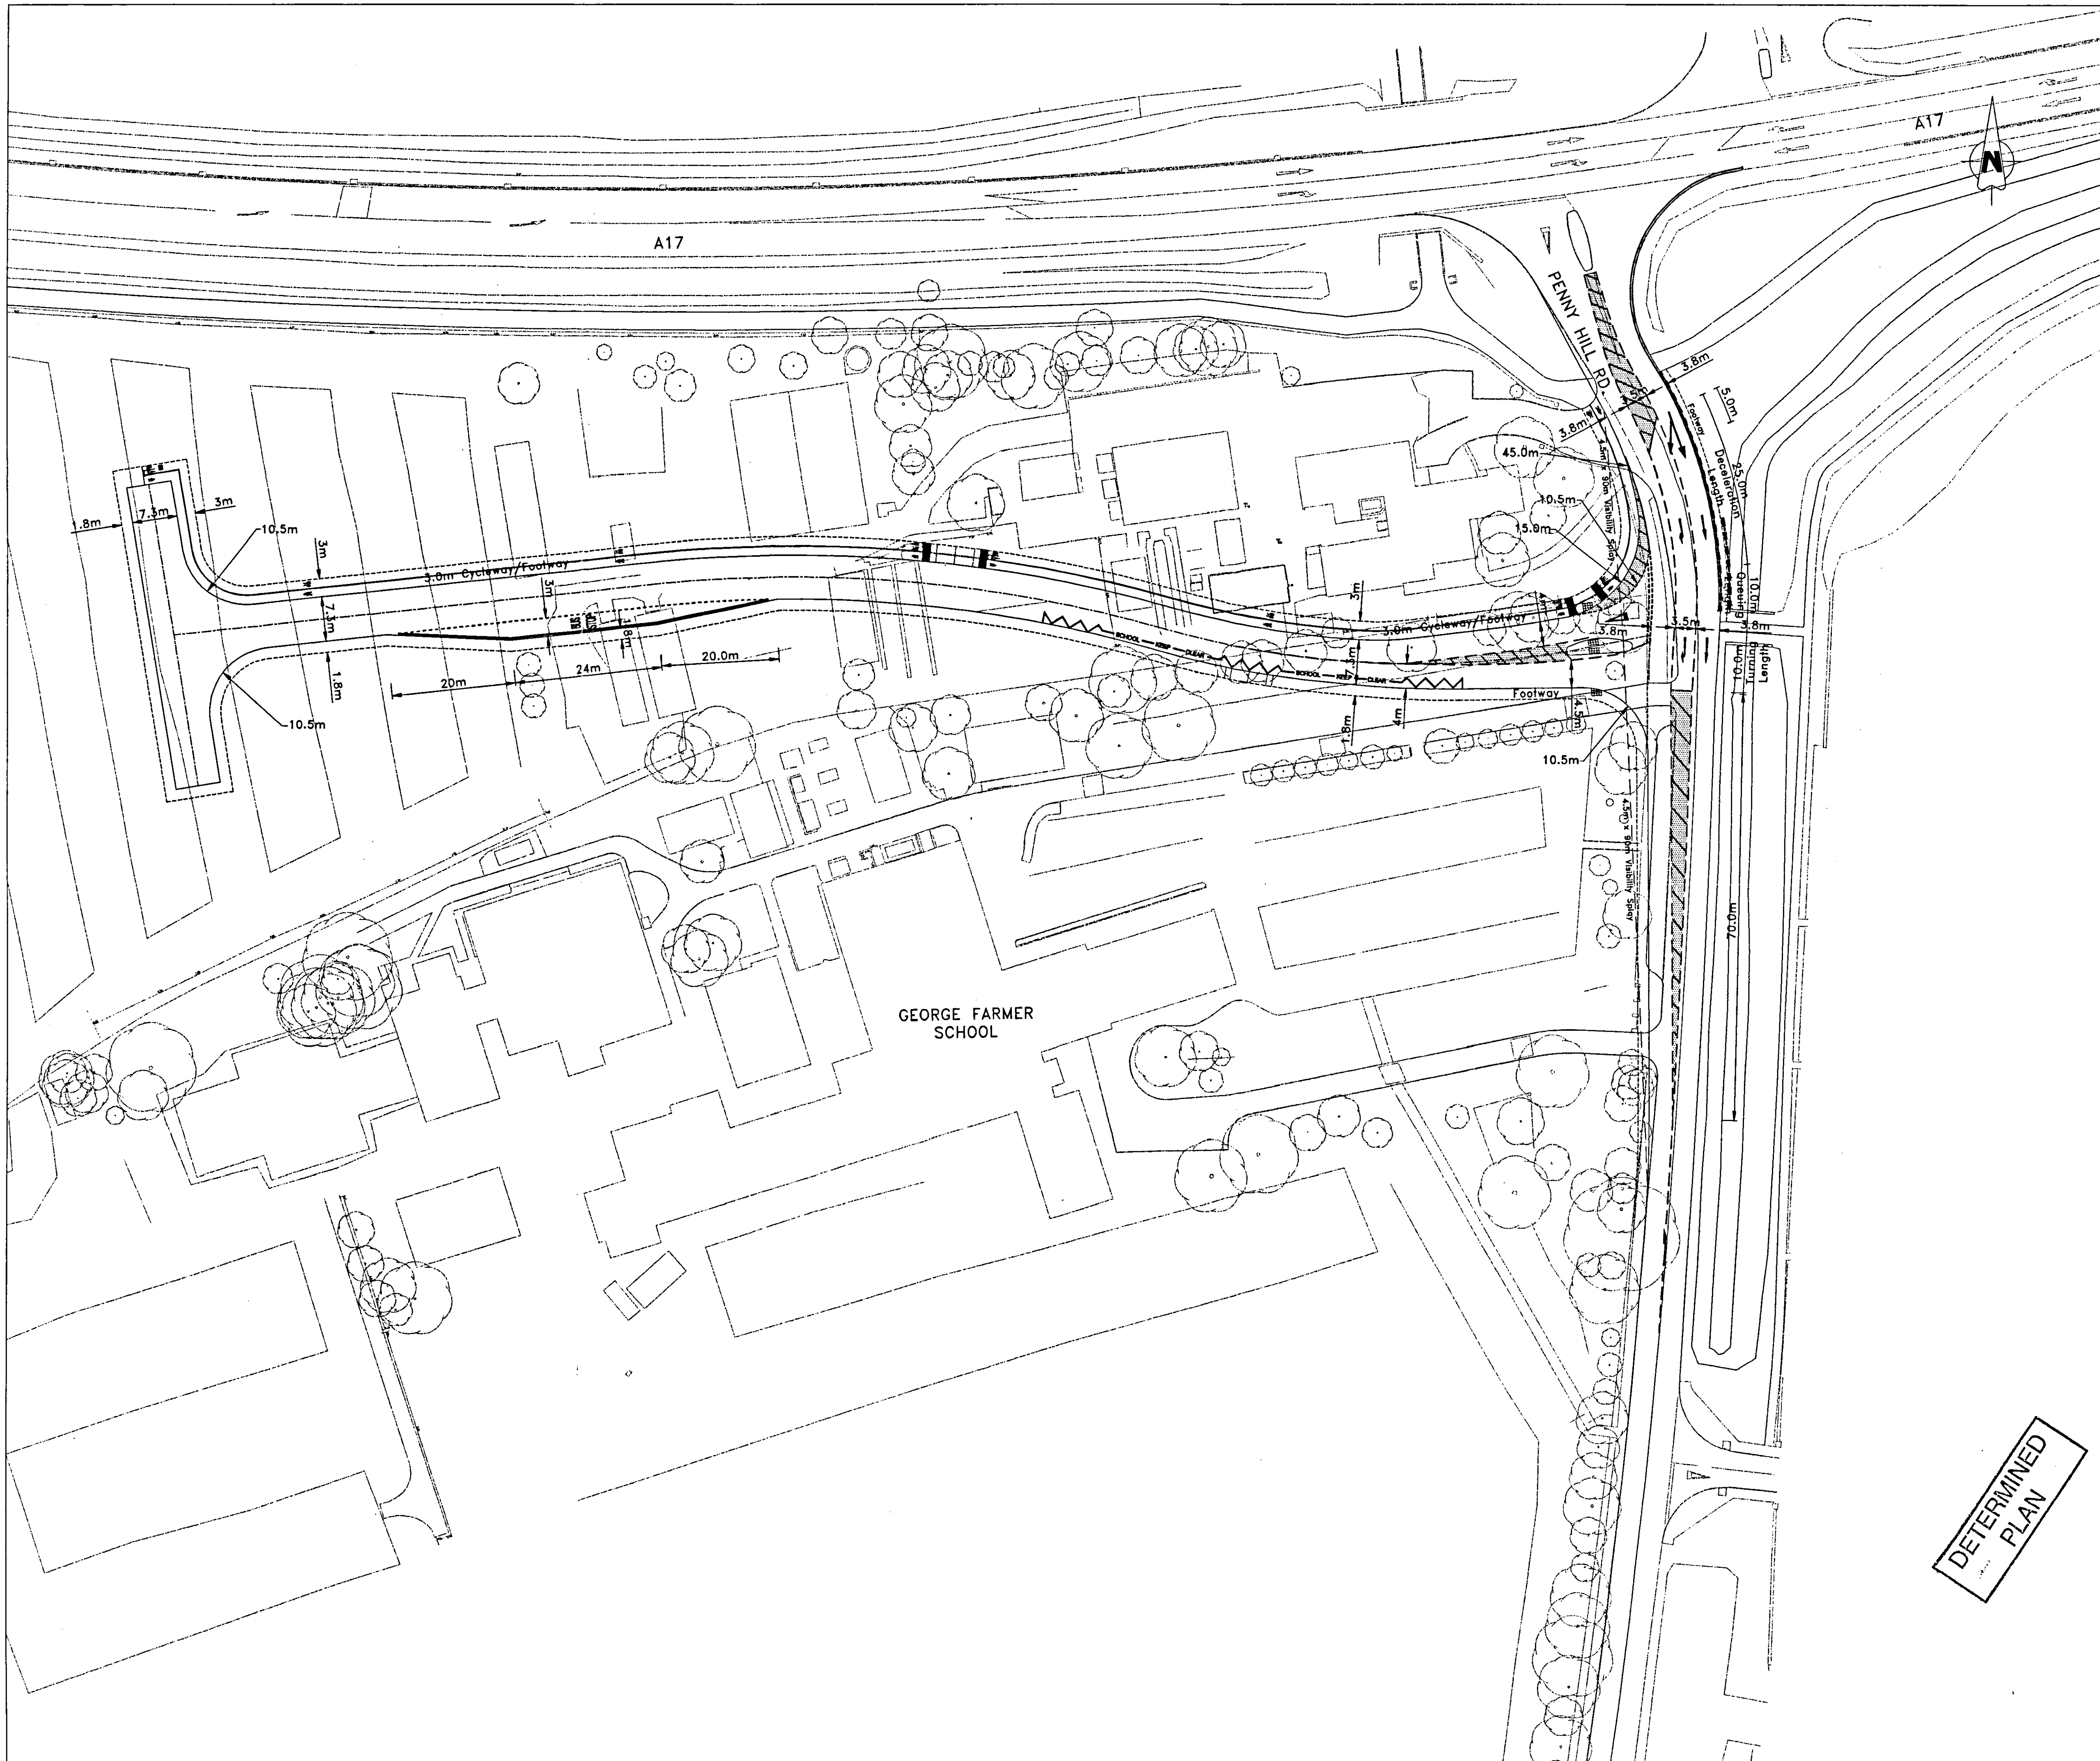

Drawing Number

0005166-01

Notes

1. All construction to be in accordance with Lincolnshire County Council standard details and specification.

Based on Topographical Survey produced by North Point Surveys.
Drawing No. J430.GEO (Mar 2003).
O.S Reference: TF359257.

Do not scale this drawing

29 JUL 2003

0936103

C	20/6/03	Road layout revised, additional road markings & notes added.	D.Wing
B	9/5/03	Geometric layout, road markings & via-splay revised.	D.Wing
A	2/4/03	Layout amended.	D.Wing
Rev	Date		Checked

Lincolnshire

-IN PARTNERSHIP-

Babtie

5

Client	LINCOLNSHIRE DEVELOPMENT
Project	HOLBEACH DMU CAMPUS NEW ACCESS ROAD & S278 WORKS
Title	GENERAL ARRANGEMENT

Drawing No.	0005166-01	A	B	C
Scale	1:500	Date	03/03	
Drawn	D.Wing	Checked	Approved	

Copyright reserved
Babtie Group Ltd
Wheatcroft House, Wheatcroft Business Park,
Landmere Lane, Edwalton, Nottingham, NG12 4DG.