




I:\Highways\Projects\2002 Highways\Holbeach DMU Campus\Drawings\Construction Issue Rev 05 Aug 03\0005166-15 X-SECTS NEW ACCESS ROAD REV A 29-7-03 SH1 1 OF 3.dwg, 05/08/03 11:06:42

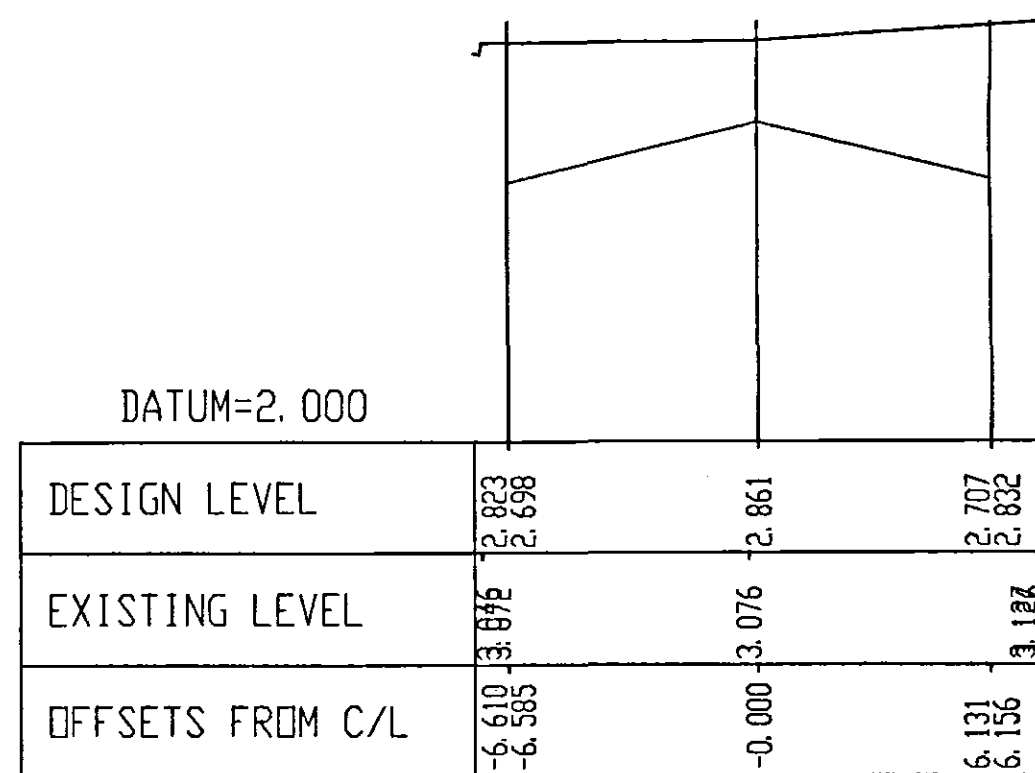


CHAINAGE=20.000

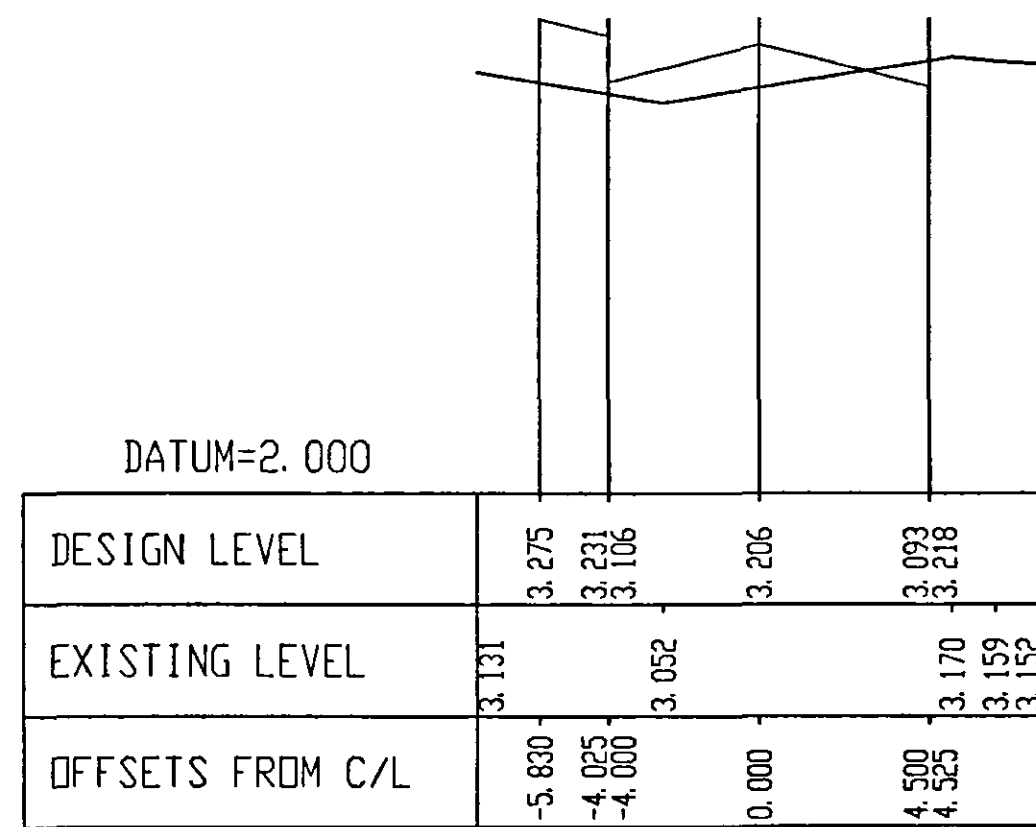


CHAINAGE=50.000

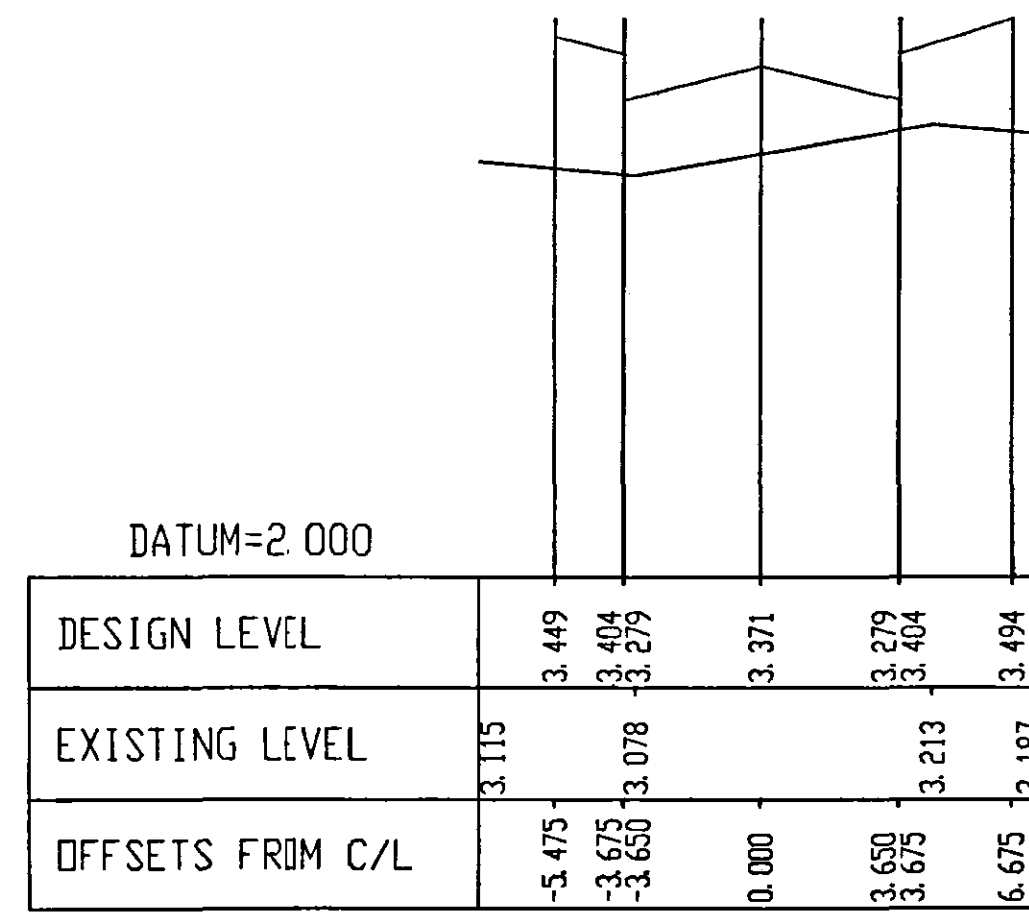


CHAINAGE=80.000

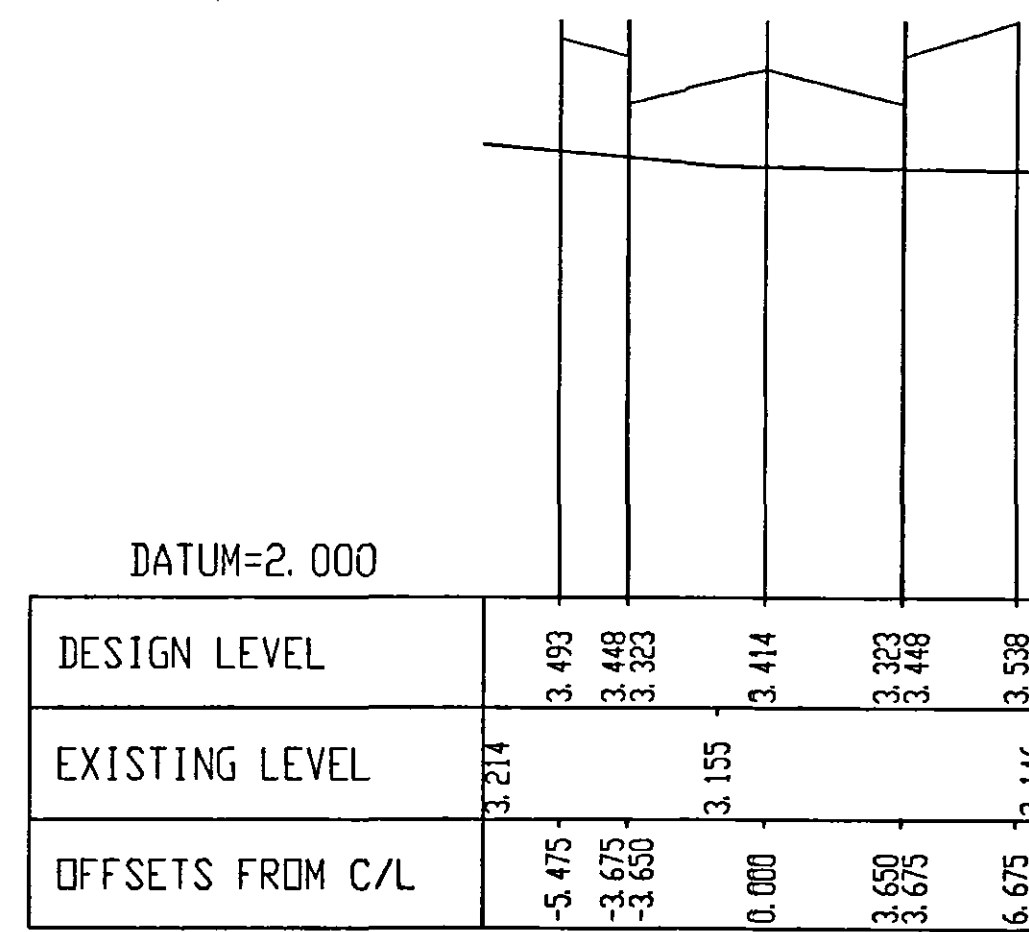


CHAINAGE=110.000

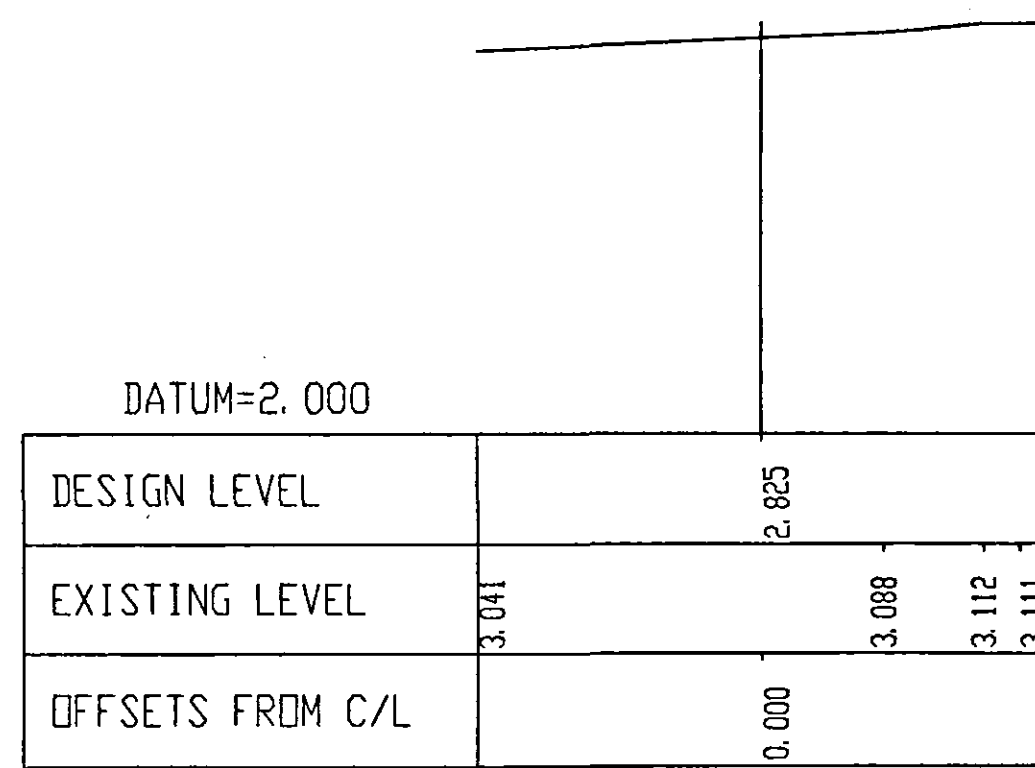


CHAINAGE=10.000

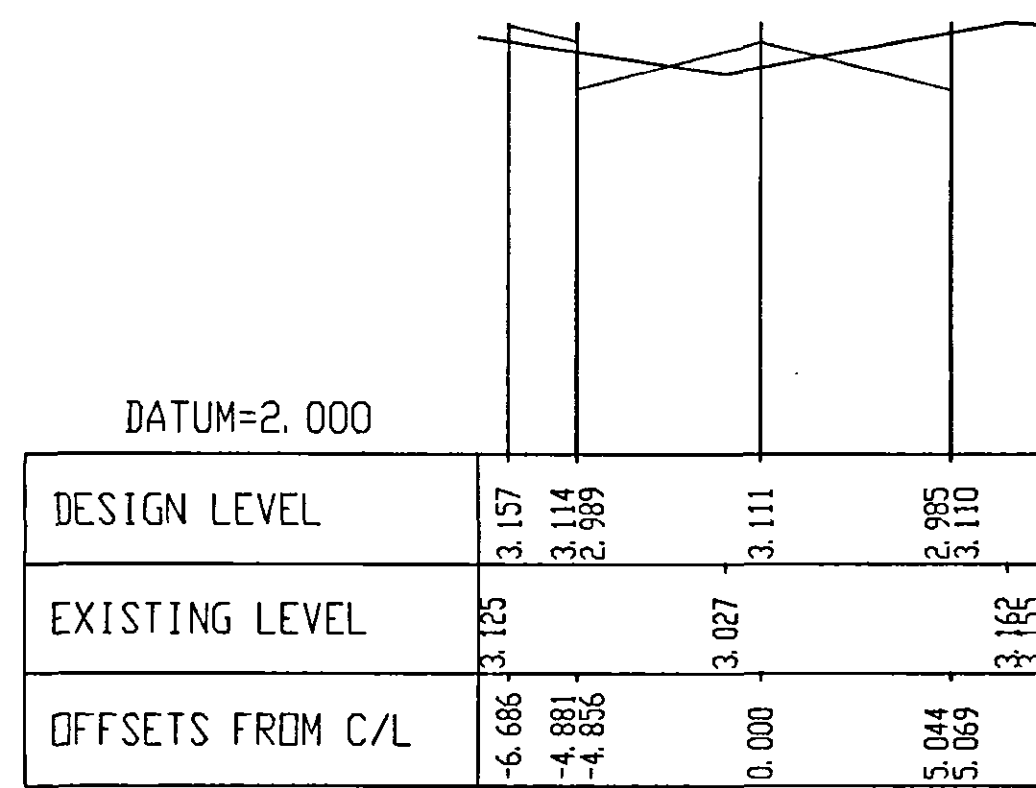


CHAINAGE=40.000

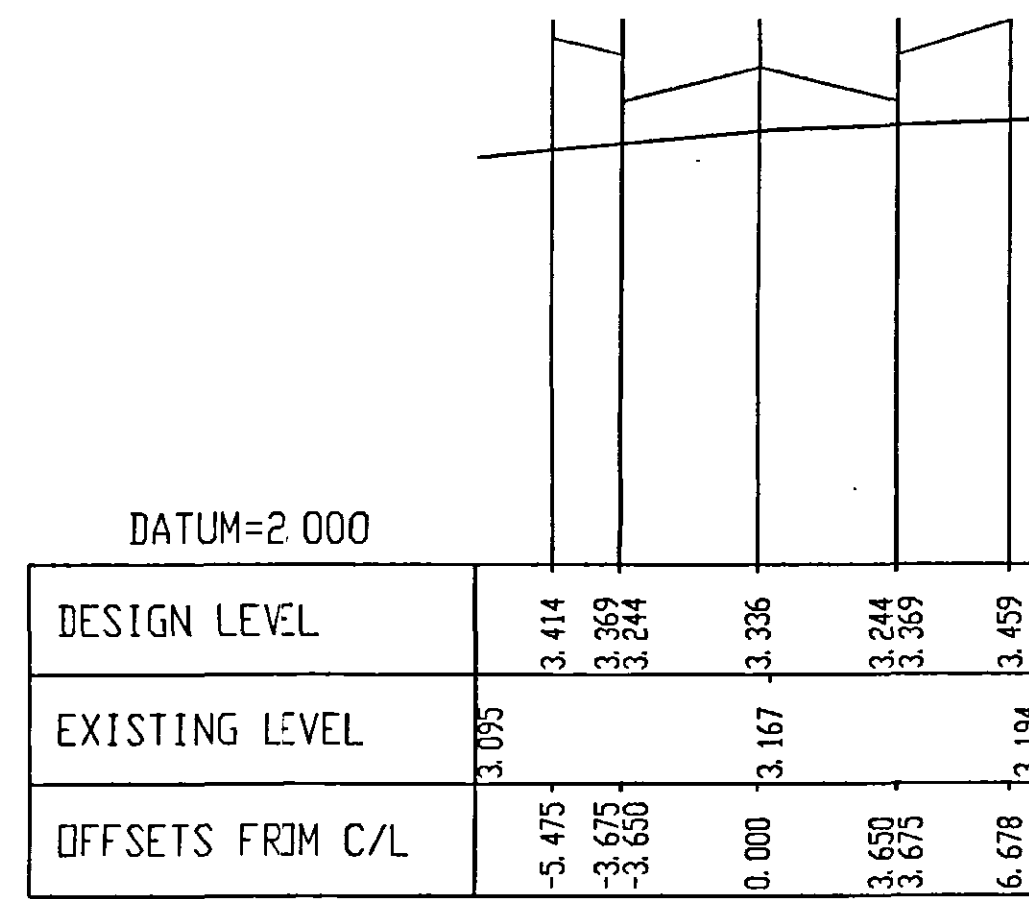


CHAINAGE=70.000

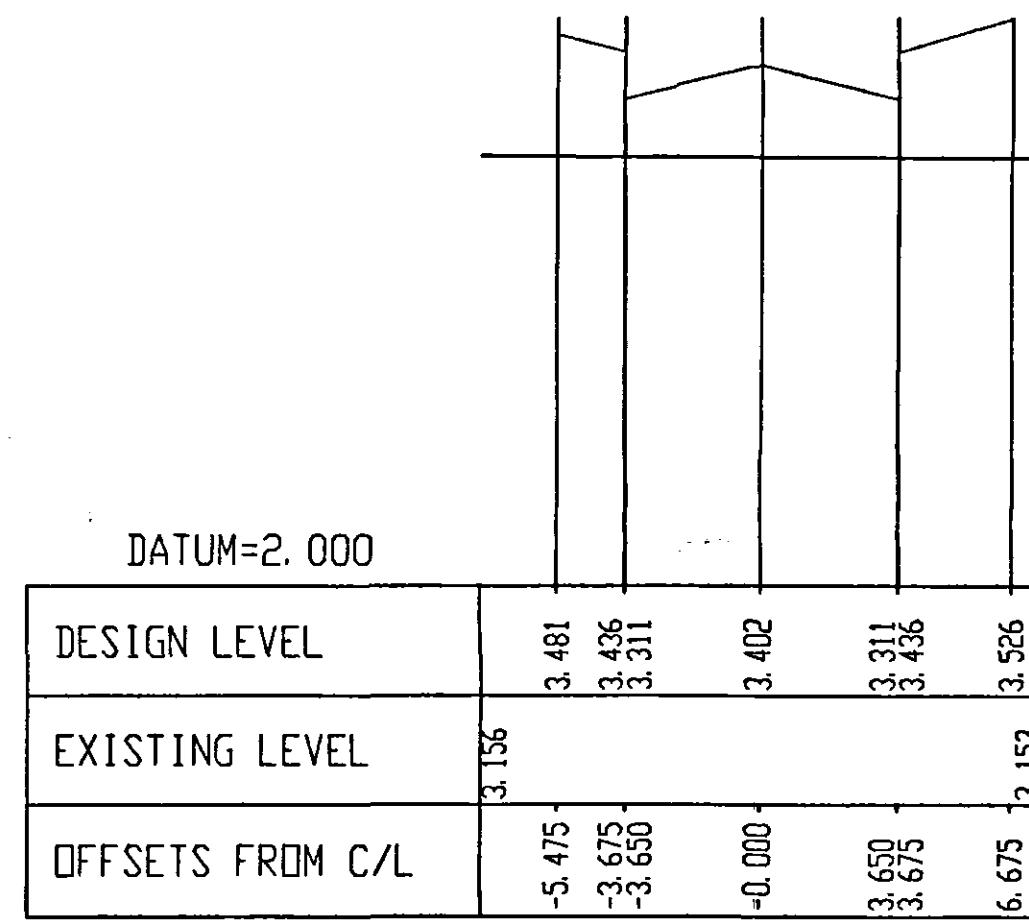


CHAINAGE=100.000

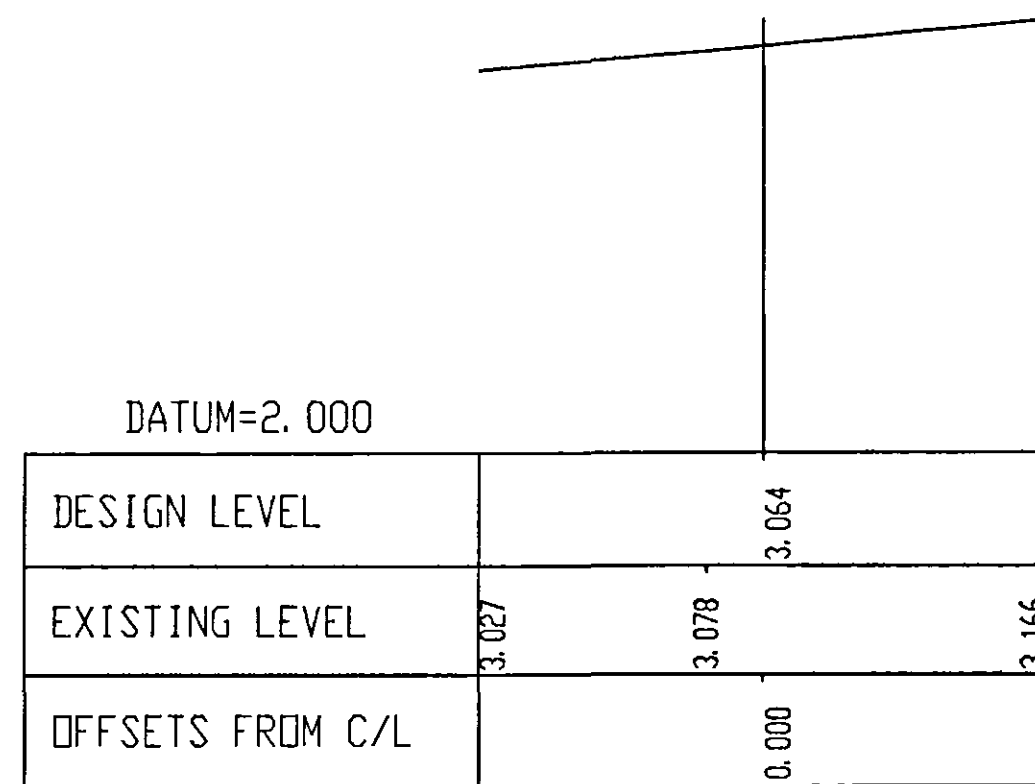


CHAINAGE=0.000

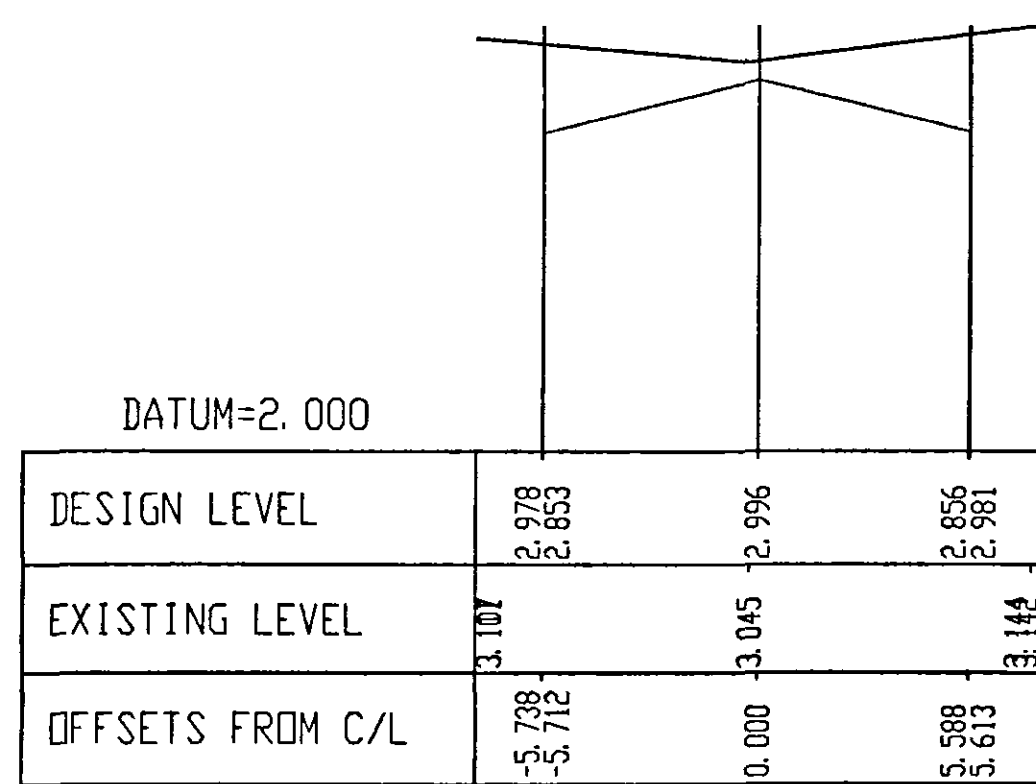

CHAINAGE=30.000

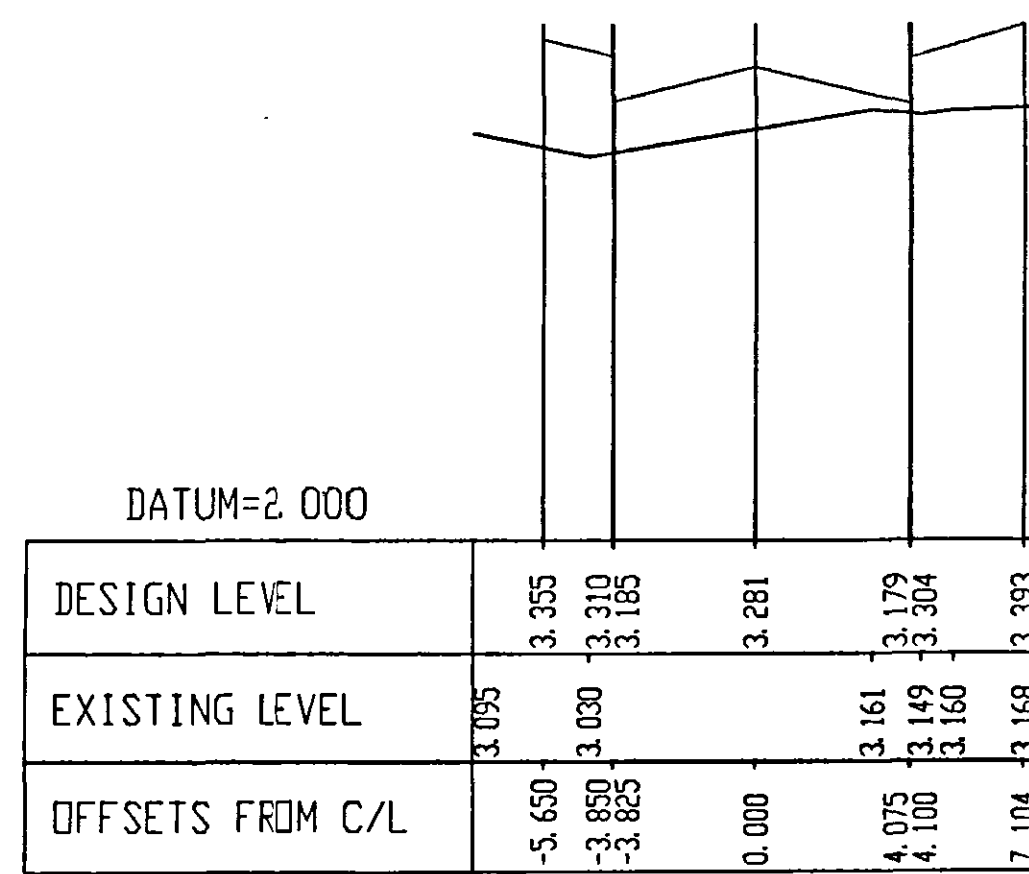

CHAINAGE=60.000

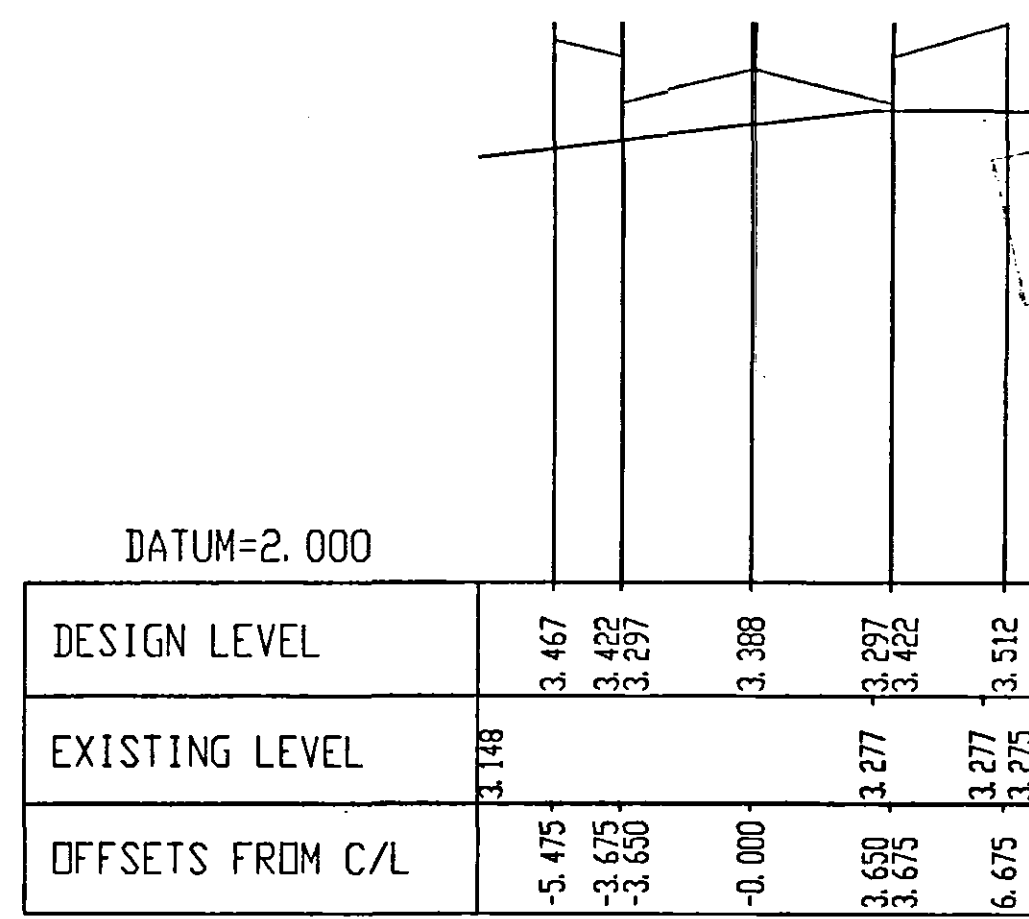

CHAINAGE=90.000

Drawing Number

0005166-15

Notes

1. This drawing is to be used in conjunction with drawing no's. 0005166-14,16,17 & 18.

Do not scale this drawing

SHCC
Planning & Development
15 AUG 2003
Ref: 0936/03

AMENDED P'
Ref.

DETERMINED
PLAN

Rev	Date	Description	By	Check
1	05/8/03	Amendments to Access Road Levels.	RAJ	
2	29/7/03	Footpath x-fall revised from 2.5 - 3.0%. BUS Layby x-fall revised as per Typical Details.	D.Wing	



Client	LINCOLNSHIRE DEVELOPMENT		
Project	HOLBEACH DMU CAMPUS NEW ACCESS ROAD & S278 WORKS		
Title	NEW ACCESS ROAD X-SECTIONS SHEET 1 OF 3		
Drawing No.	0005166-15	A	B
Scale	1:200 HORIZ. 1:20 VERT.	Date	07/03
Drawn	D.Wing	Checked	RAJ
		Approved	JRB

Copyright reserved
Babbie Group Ltd
Whetcroft House, Whetcroft Business Park,
Langmere Lane, Edwalton, Nottingham, NG12 4DG.