
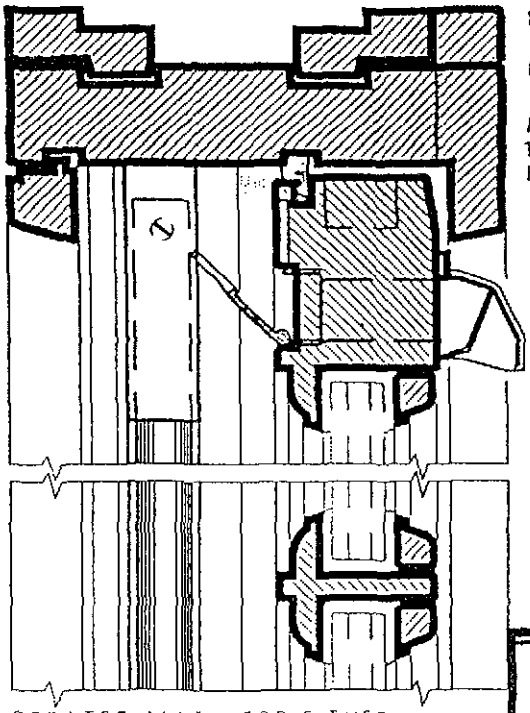


HEAD LINING
1650 HIGH
FRAME

HEAD LINING
1350 AND 1050
HIGH FRAMES

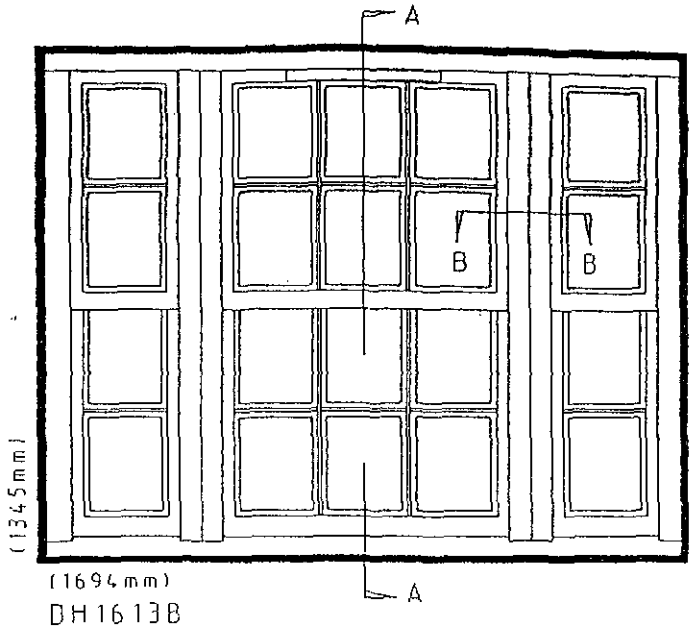

GLAZING
BAR

DH1613B

REBATES ALLOW FOR EITHER
SINGLE OR (4-6-4) DOUBLE GLAZING

SHDC
Planning & Development
11 NOV 2010
Ref: 0936-10


FIXED SASHES
Outer sashes to three light wide (Venetian) windows are fixed, ie Sash balances ommitted However they can be made to open when stated as OPTIONAL EXTRA at the time of ordering.


GLAZING BEADS
SUPPLIED AS
STANDARD

NOTE : This detail sheet should be read in conjunction with current Boulton & Paul Literature

WEATHERSTRIPPED
MEETING RAIL WITH
CONCEALED HOOK KEEP

Every effort has been made to ensure the accuracy of this information. In the interest of progress however, we reserve the right to modify designs and drawings as and when necessary.

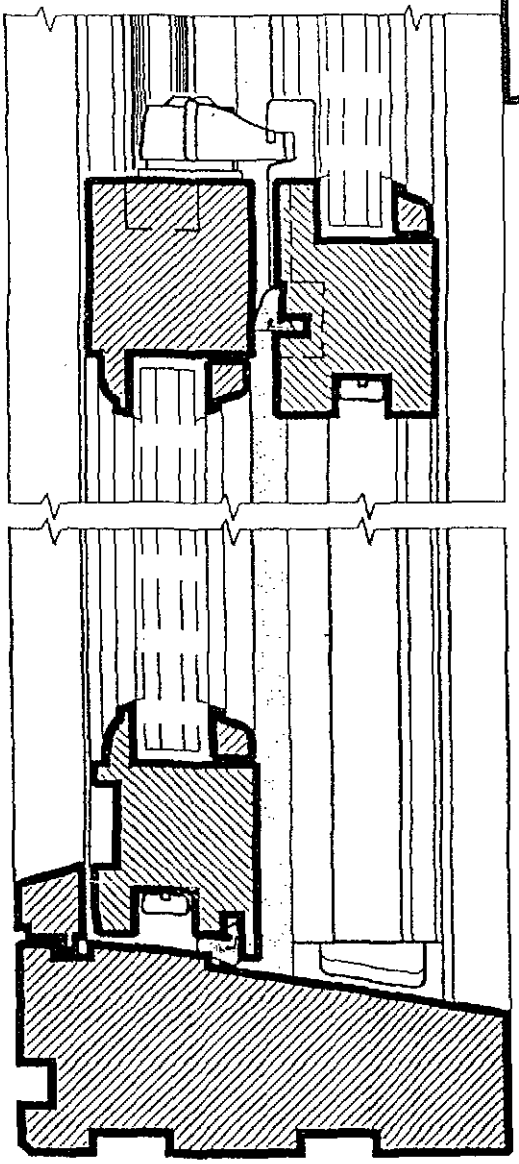

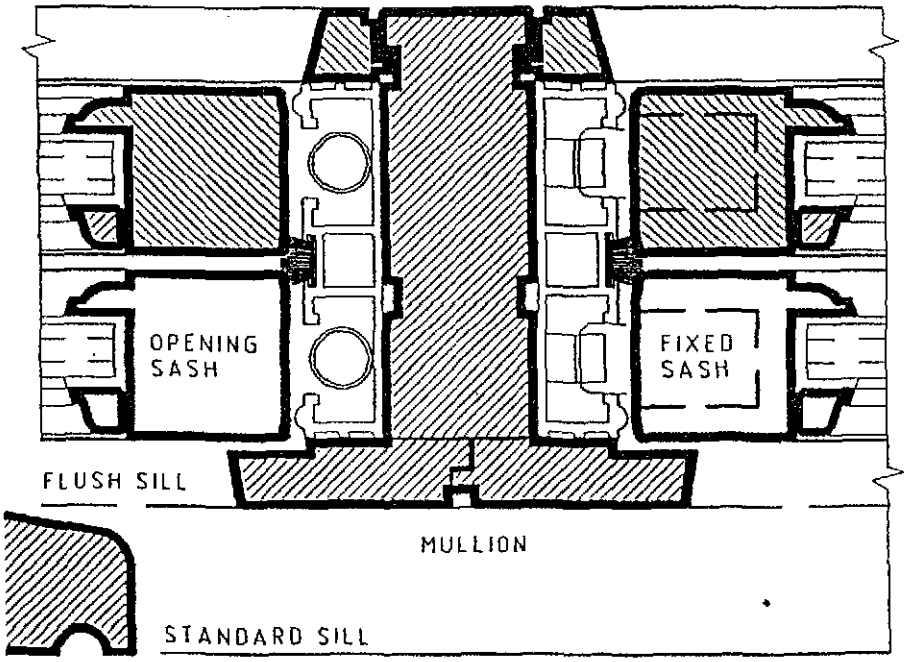

Section : A A

Section : B B

Architects Details

BOULTON & PAUL


SLIDING SASH
Softwood Windows
All Bar

Scale : Half full size


Ref No AD/111/095


PROPOSED WINDOWS TO 44-44A HIGH ST. HOLBEACH

SECTIONS 1/2 F.S. NJ/N1/2

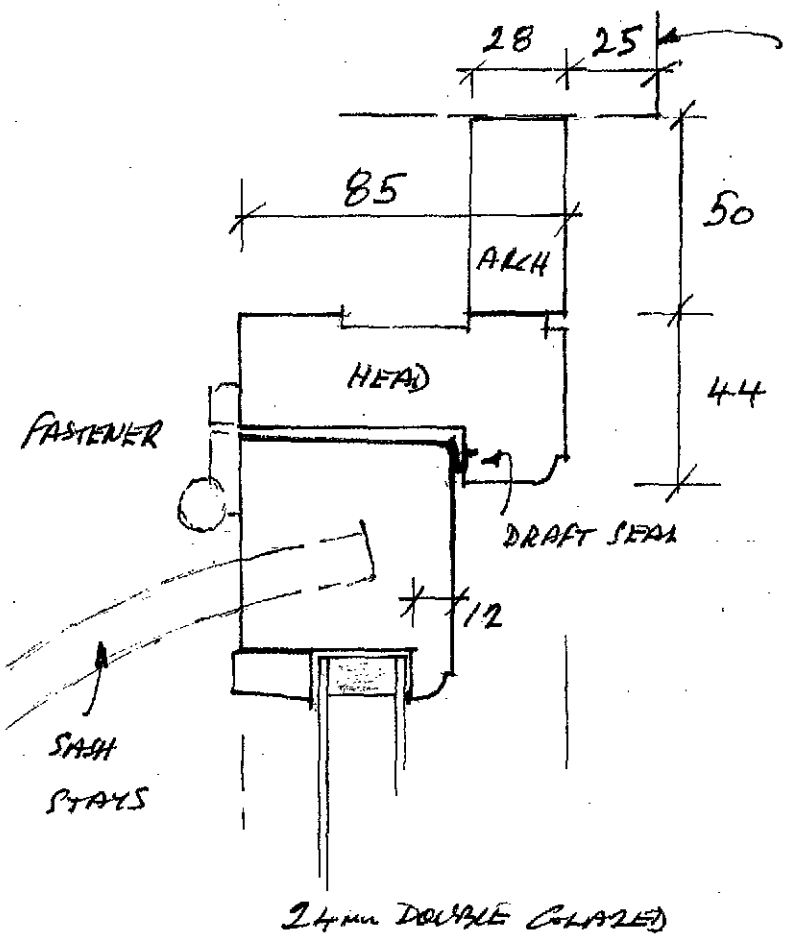


SHDC
Planning & Development
11 NOV 2010
Ref: 0936-10

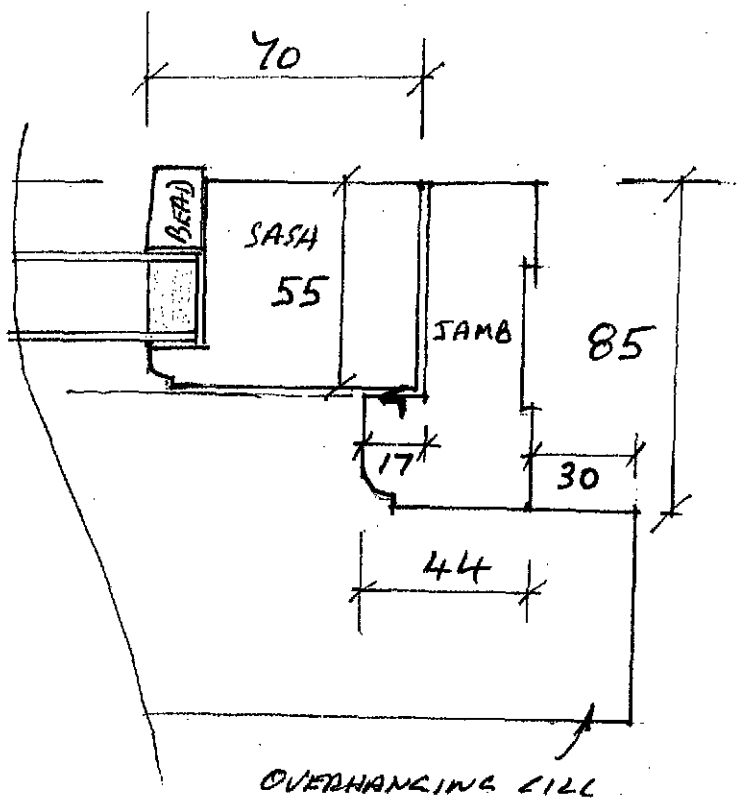

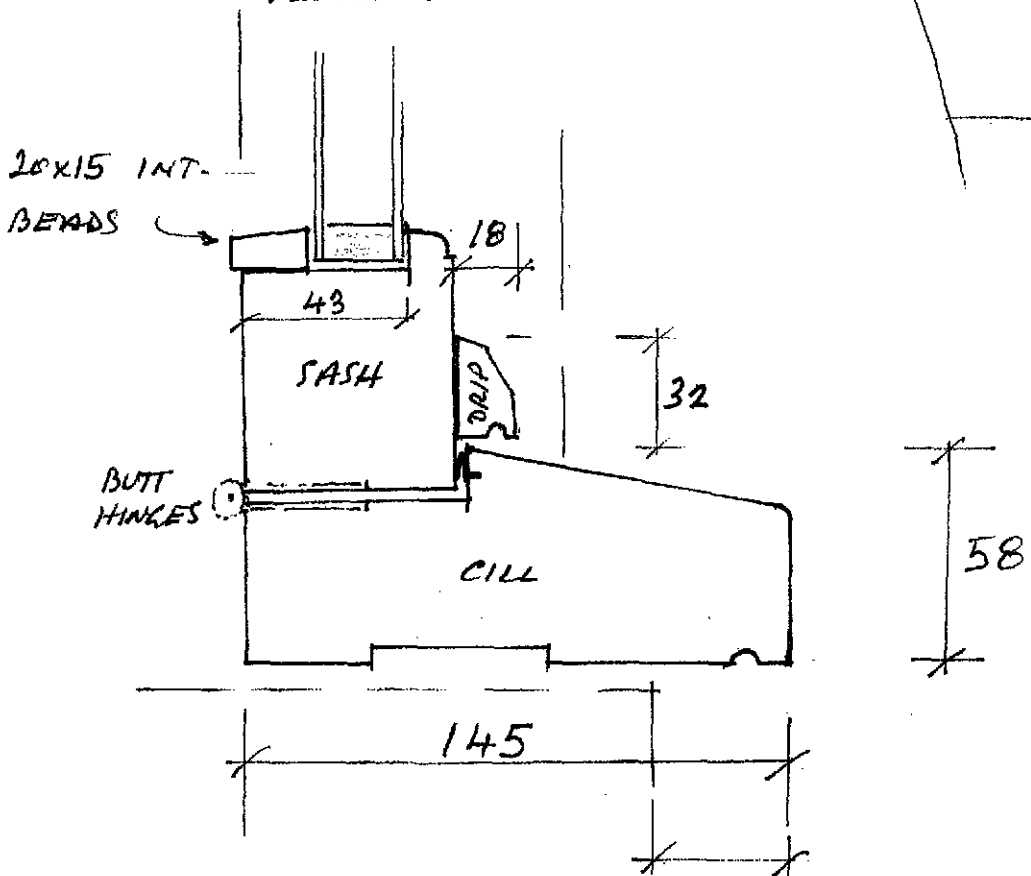

PROPOSED WINDOWS TO 44-44A HIGH ST. HOLBEACH

ELEVATION 1.5 NJ/N1/1

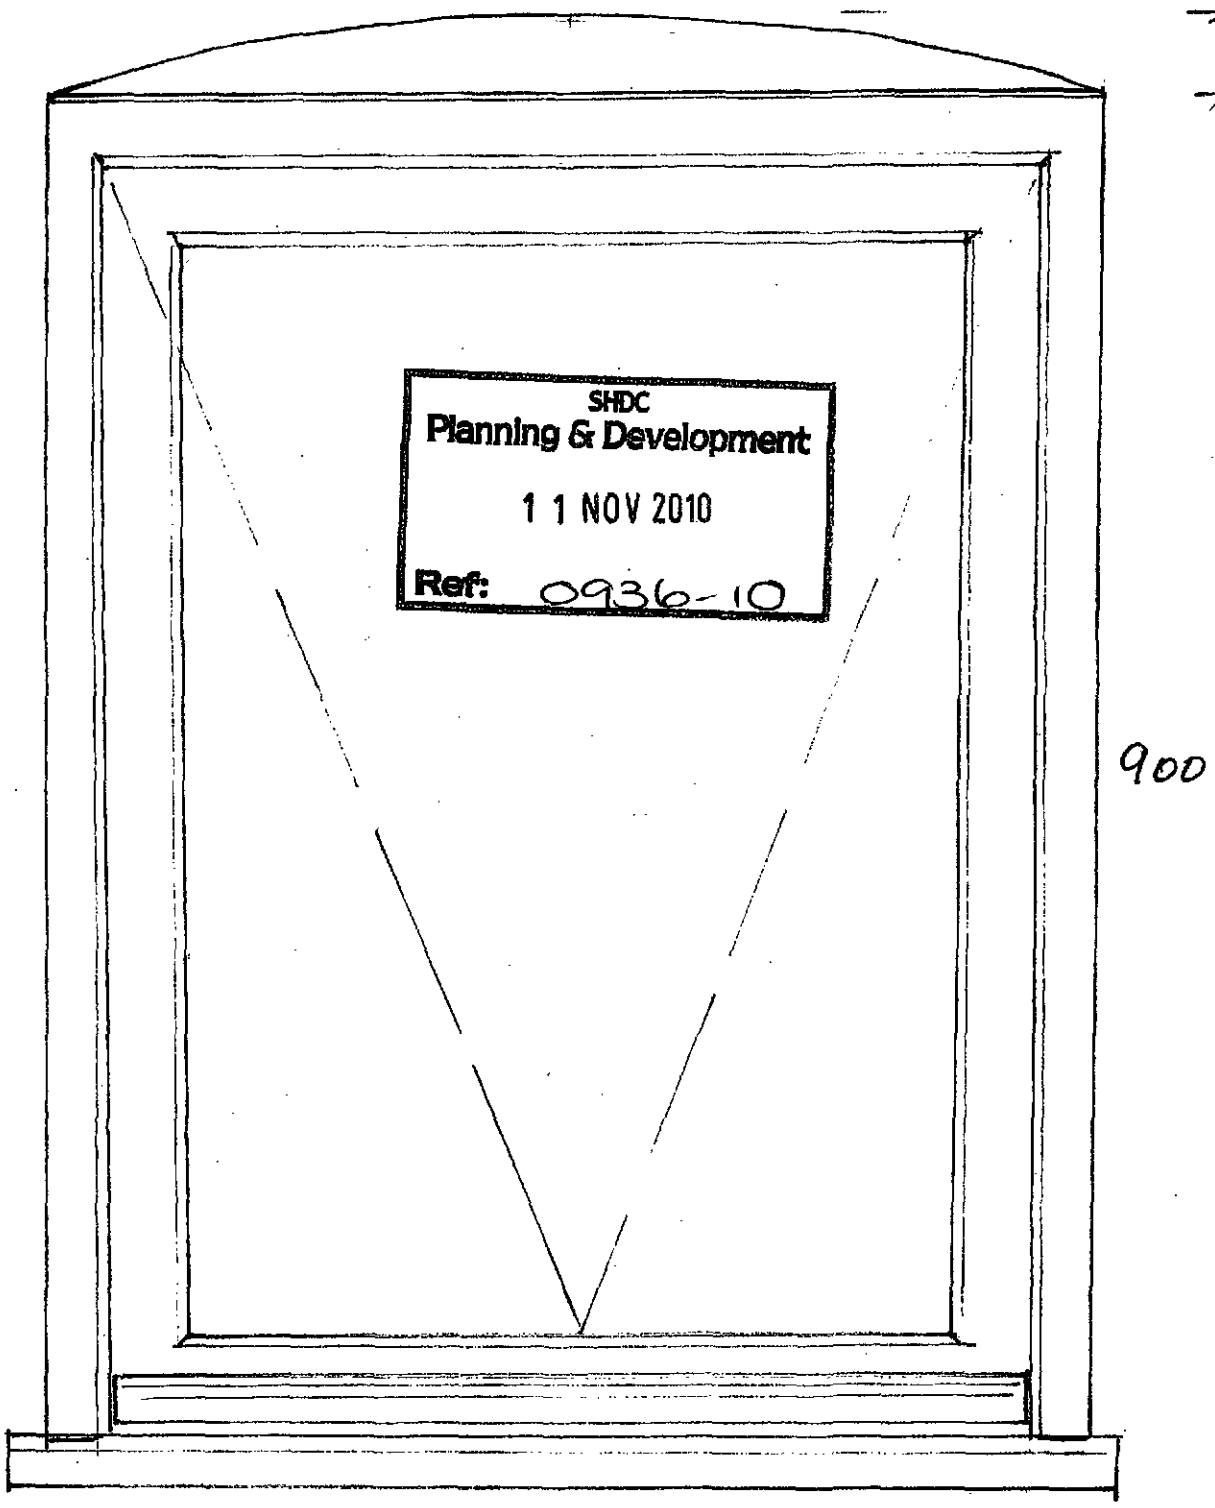

SHDC
Planning & Development
11 NOV 2010
Ref: 0936-10

SASH OPENING-IN ~ HINGED AT BOTTOM

N.B. OVERALL SIZE OF WINDOW
750W x 900H T.B.C.

Ordnance Survey © Crown Copyright 2010. All rights reserved. Licence number 100020449. Plotted Scale - 1:1250

Promap®

SHDC
Planning & Development
11 NOV 2010
Ref: 0936-10