



1250



DEPOT AT TOLLESEACH.
(LAYOUT OF STORE/ OFFICES).

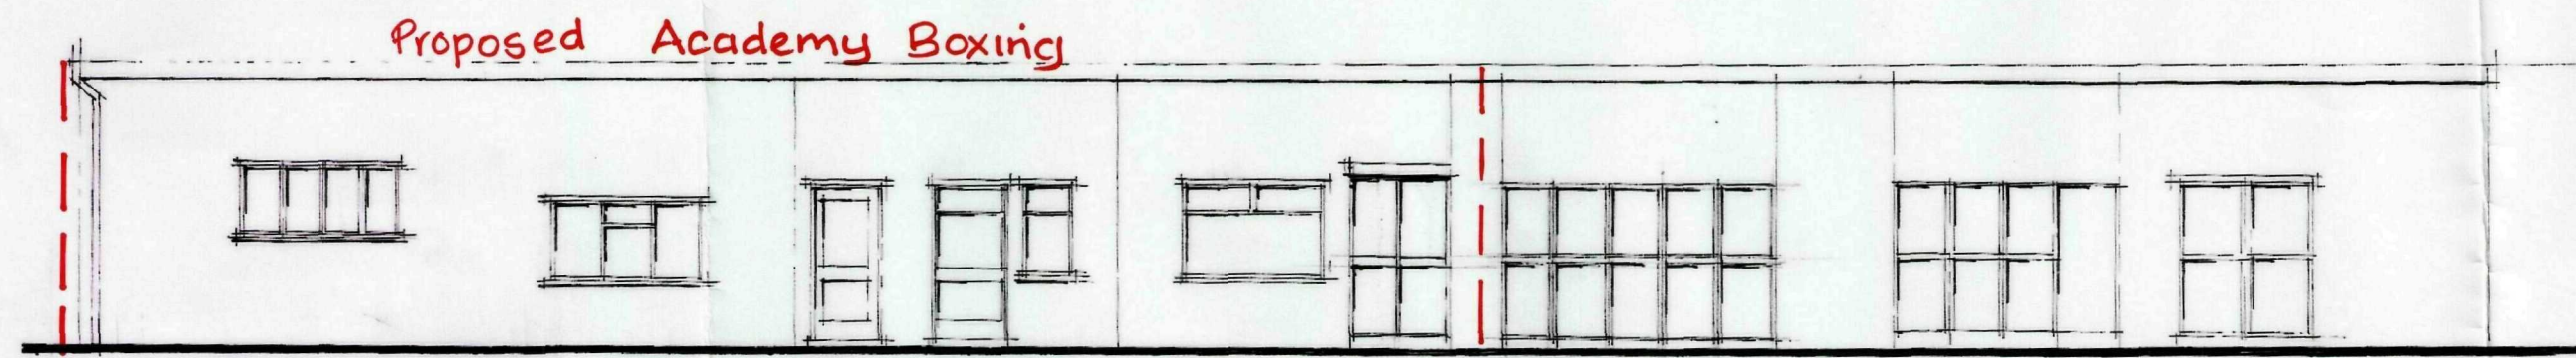

Front Elevation.

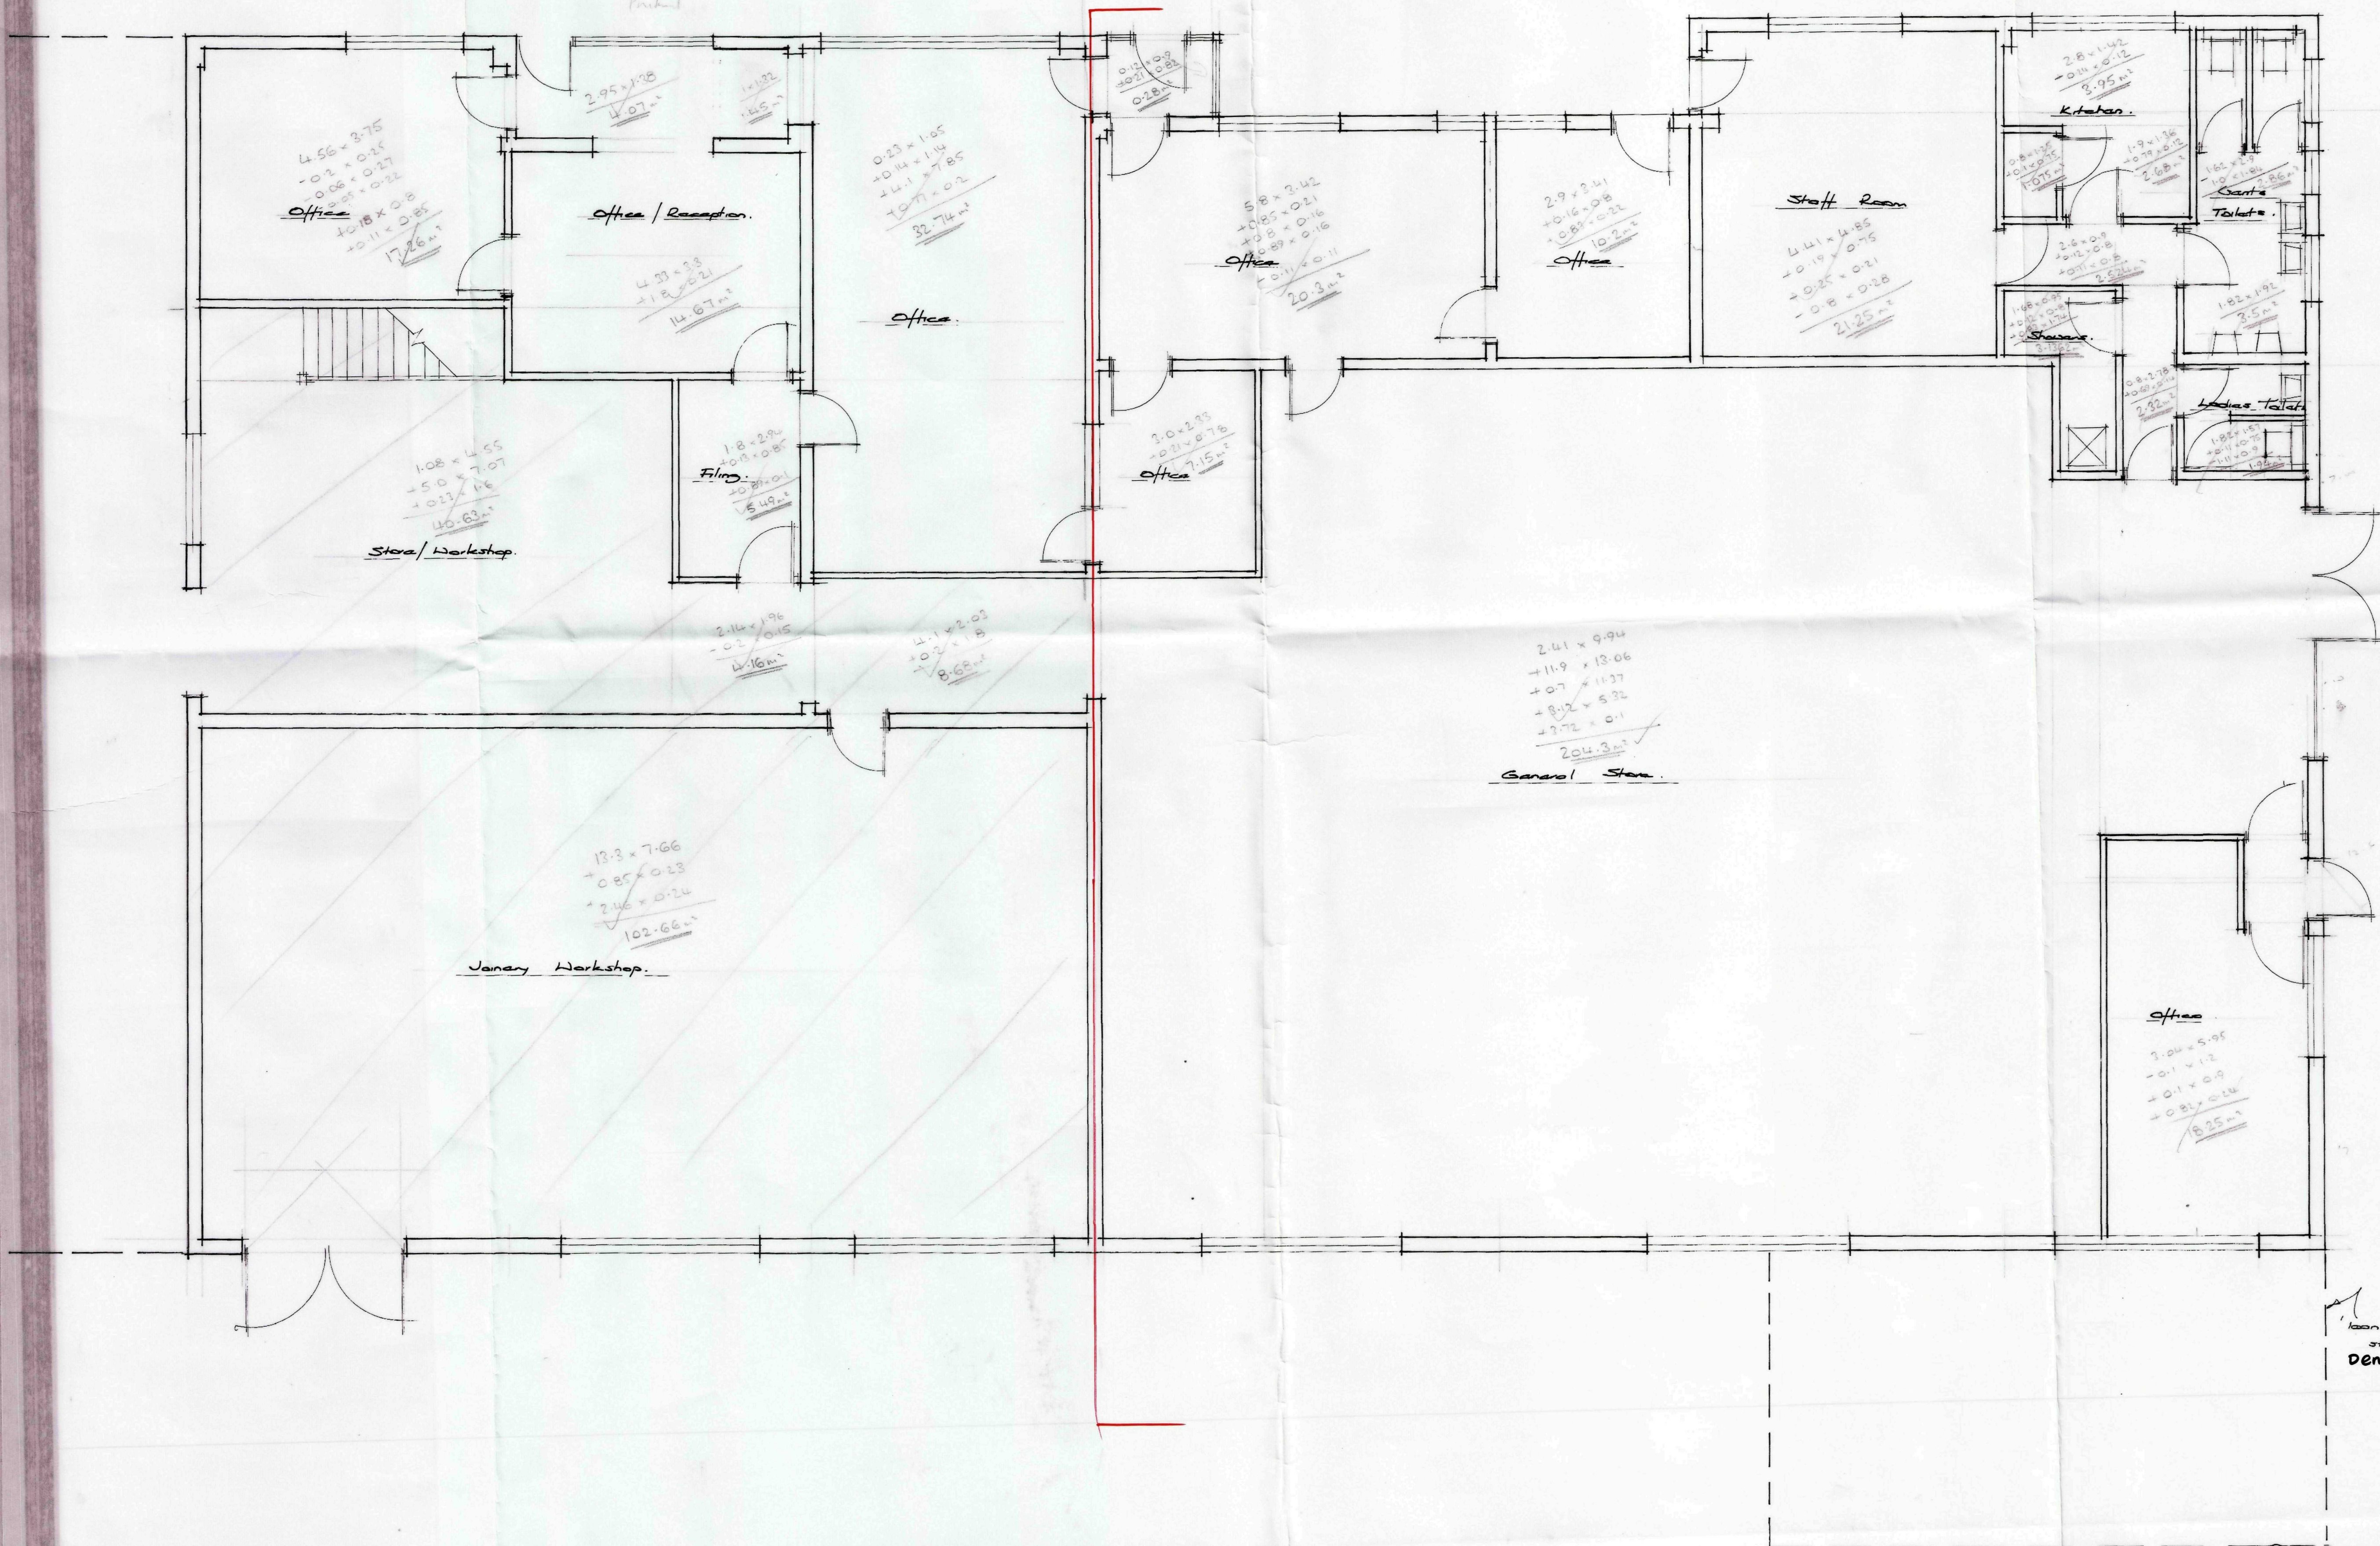

PENICUB - OFFICE
WORKING
CSO - OFFICE
WORKING

Layout Dr
Entri Site
246
Planning
Ref: 0

HOUSING AND PROPERTY
SERVICES
MRS SALLY WALTHAM
BA(Hons) F.I.H.
Director of Housing and Property
Services
Council Offices, Priory Road
Spalding, Lincolnshire PE11 2XE
Telephone (0775) 81151

PROJECT
Layout of
General
Flat Room
Halls

DATE	No	AMEND

DATE
Oct 1993
DRAWN
JL

been too small
store
demolished