
RADON MEMBRANE DETAIL

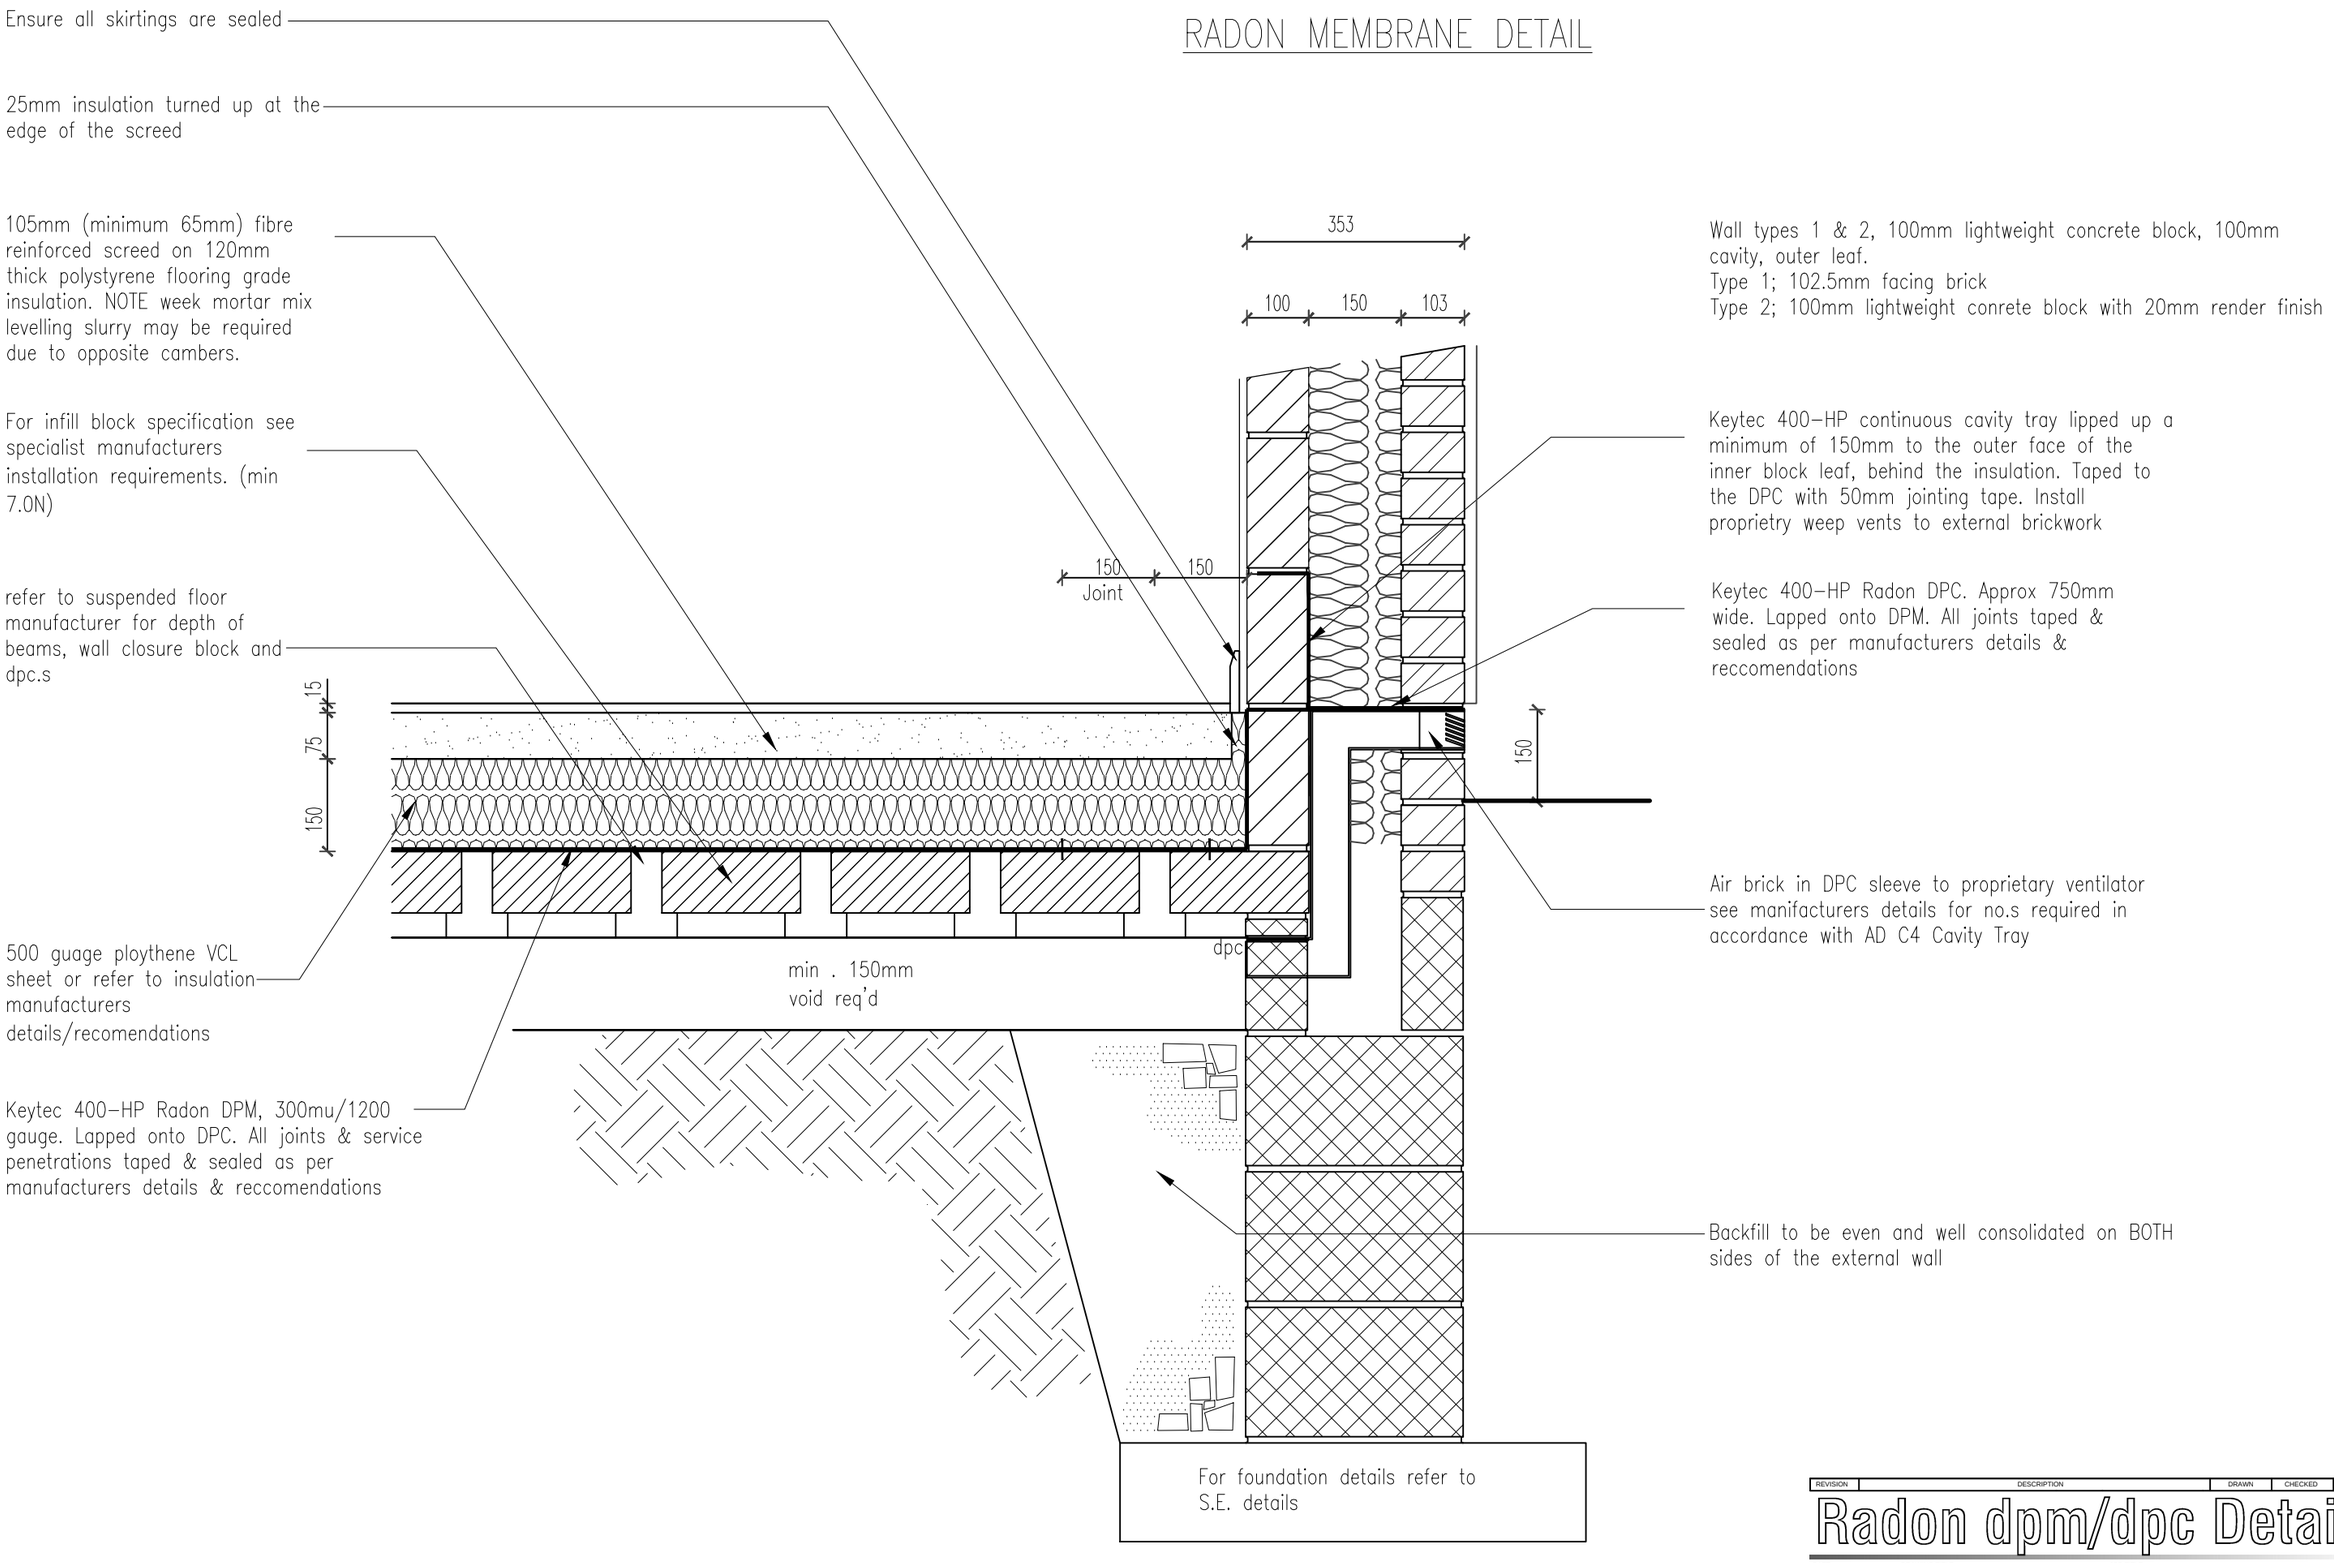

REVISION	DESCRIPTION	DRAWN	CHECKED	DATE

Radon dpm/dpc Detail

DATE 03.04.10
SCALE 1:10
DRAWN AF

DRAWING TITLE: Radon Detail
JOB TITLE: Standard Details

TEL. 0116 266 1541
FAX. 0116 2664589
JELSON LIMITED
370 LOUGHBOROUGH ROAD LEICESTER