
RADON MEMBRANE DETAIL, PARTY WALL JUNCTION

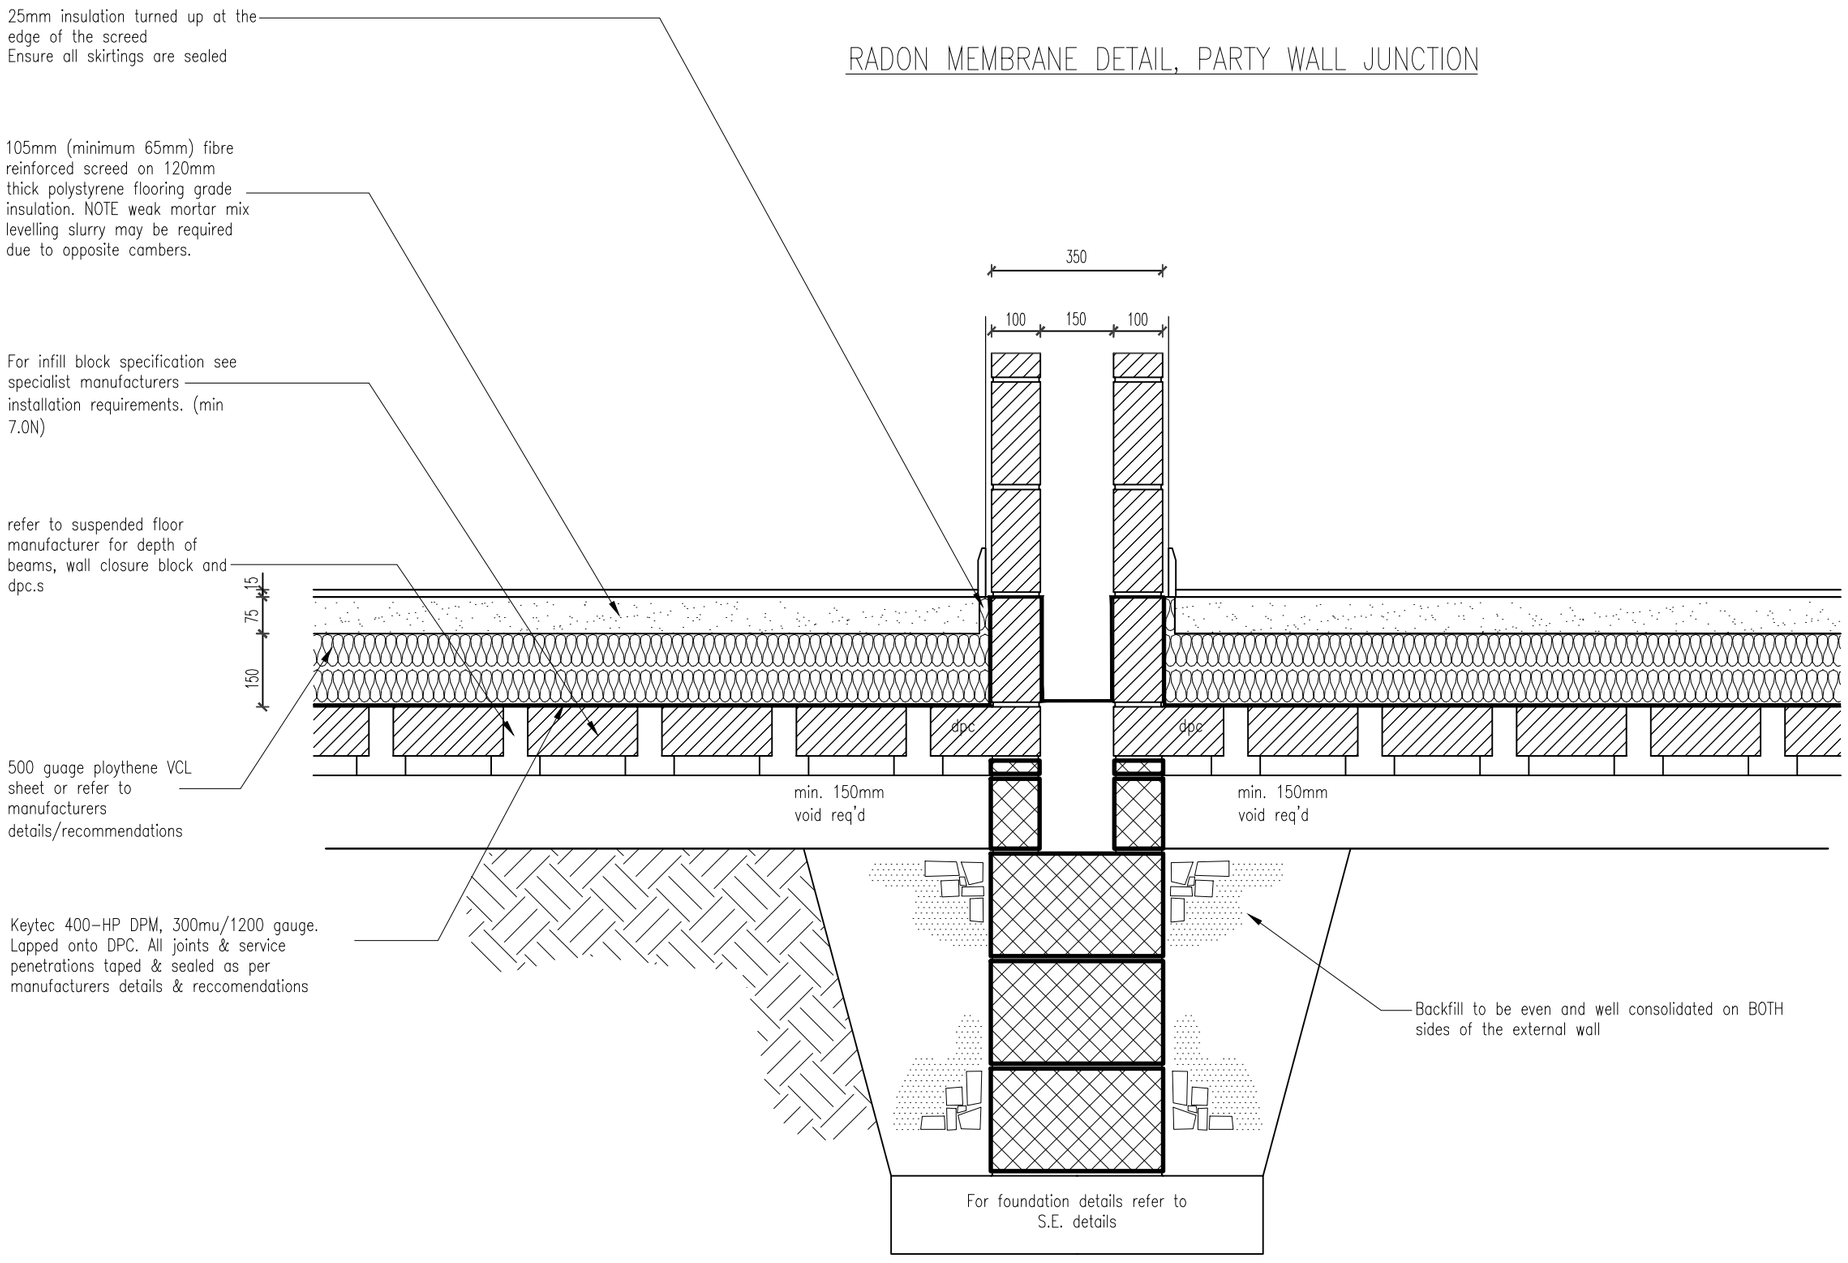

REVISION	DESCRIPTION	DRAWN	CHECKED	DATE

Radon, Party Wall

DATE 25.06.07

SCALE 1:10

DRAWN DC

DRAWING TITLE STANDARD DETAIL

JOB TITLE Ground Floor Detail
Beam and Block Party Wall Junction

TEL. 0116 266 1541
FAX. 0116 2664589

JELSON LIMITED
370 LOUGHBOROUGH ROAD LEICESTER

Jelson