


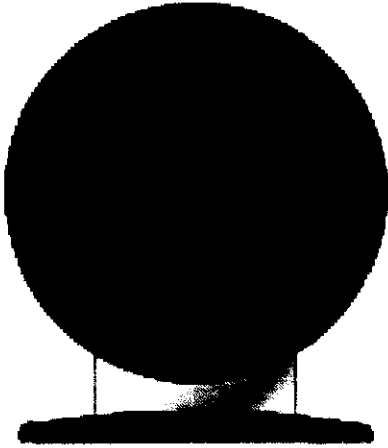


(1)

515mm high standard internally illuminated curved fascia strip formed from 14g aluminium and laser cut for 210mm high logo and text. Incorporate 10mm clear "water effect" chevrons reverse decorated with vinyl to give a two-tone red colour, lettering to be 5mm 050 acrylic. Main fascia background to be stoved dark blueberry (BMW 299). Along bottom edge incorporate a light blueberry feature strip (80% tint of BMW 299). Light source to be via low energy fluorescent lamps (Phillips TL5C 22W / 830), which will emit from logo and text.

(8)

Standard 600mm Ø internally illuminated projecting sign. Sign to consist of a 3mm spun aluminium main body sprayed to match light blueberry colour (80% tint of BMW 299) with a 435mm Ø 3mm spun aluminium raised button sprayed to match dark blueberry colour (BMW 299). Within raised buttons incorporate an opal acrylic Ø30 collar and fitted with 10mm clear "water effect" chevrons rear decorated with vinyl to give a two-tone red colour. Light source to be via a circular fluorescent lamp mounted onto a clear darvic carrier. Light to emit through the logos and edge spill from the rear of the centre buttons. Sign to be fixed back to the building by means of a folded 3mm mild steel arm bracket sprayed metallic silver RAL 9006. (Light source Phillips TL5C/840).

(11)

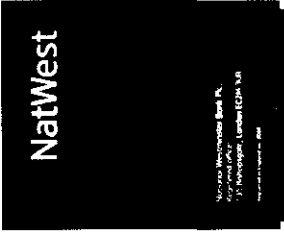


Branch nameplate 250mm x 300mm curved aluminium face plate. Plate to have an upper dark blueberry portion (BMW 299) with corporate logo and typeface. Lower portion of nameplate to be light blueberry (80% tint of BMW 299) incorporating legal and registered name and address plus registration number.

(12)




Hours of business panel 250mm x 300mm curved aluminium face panel. Plate to consist of a light blueberry (80% tint of BMW 299) background with a greeting incorporated into upper portion. Business hours details to be incorporated into centre portion and lower portion to consist of standard logos detailing special facilities. (i.e. wheelchair access, guide dogs etc.)

(13)

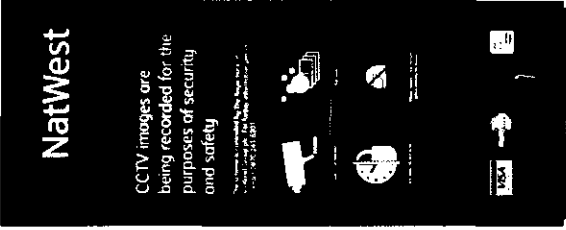


Standard additional information panel 250mm x 625mm with curved aluminium face. Panel to consist of a dark blueberry (BMW 299) background on the upper portion incorporating corporate logo and typeface. Main background to be light blueberry (80% tint of BMW 299) incorporating additional information regarding security and standard card logos (e.g. Visa, Mastercard, etc.)

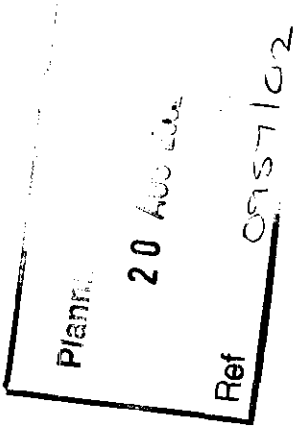

Rev	Description	Date
The Royal Bank of Scotland Group NatWest		
BRANCH NAME & ADDRESS: NatWest Bank – Holbeach. Address - 20 West End, Holbeach, Spalding, Lincolnshire, PE12 7YY. Region – Follow Up.		
DRAWING NAME: Proposed Components		
Drawing Number	Branch No. 2876 Sheet No. 2.1 File Name. 2876-2.1	Rev No. - Date: 11/03/02



EXISTING FRONT ELEVATION

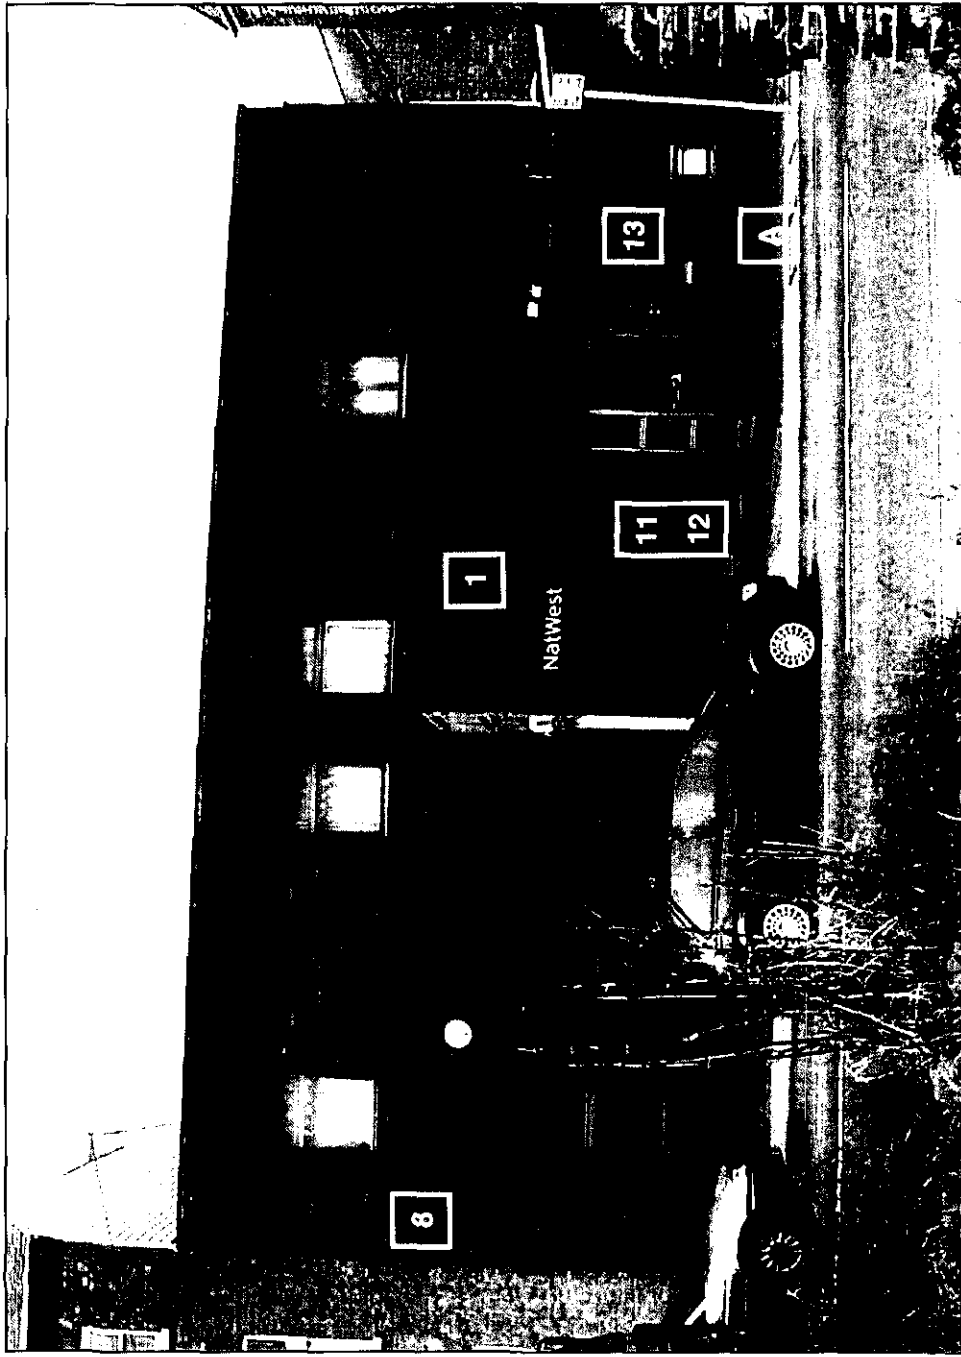

PROPOSED FRONT ELEVATION

SUDC
Planning & Development
20 AUG 2002
0957102

SIGNAGE SPECIFICATION

- (1) 515mm high standard internally illuminated curved fascia strip, approx. 10 m long and mounted approx. 2.5 m above ground.
- (8) 600mm Ø standard internally illuminated projecting sign, mounted approx. 2.5 m above ground.
- (11) Branch nameplate 250mm x 300mm curved aluminium face panel.
- (12) Hours of business panel 250mm x 300mm curved aluminium face panel.
- (13) Standard additional information panel 250mm x 625mm curved aluminium face.

OTHER WORKS

- Letterplate surrounds with old corporate style to be removed. Letterplates with old corporate style etched into them to be replaced with new stainless steel plate.
- Existing car park disclaimer to rear of branch to be removed and replaced with new. Design to be confirmed.
- (A) Remove existing stainless steel panel and make good all finishes.

Rev	Description	Date
The Royal Bank of Scotland Group NatWest		
BRANCH NAME & ADDRESS: NatWest Bank – Holbeach.		
Address - 20 West End, Holbeach, Spalding, Lincolnshire, PE12 7YU.		
Region – Follow Up.		
DRAWING NAME: Existing and Proposed Front Elevation Montages		
Drawing Number	Branch No. 2876	Rev No. 1.1
	File Name. 2876-1.1	Date. 11/03/02