
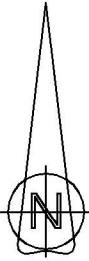
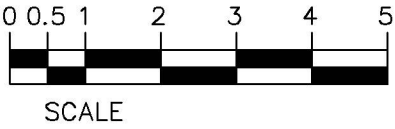


ONLY SCALE FOR PLANNING PURPOSES

Reproduced from the Ordnance Survey Map with the Permission of The Controller of HM Stationary Office, Crown Copyright Reserved. Licence No. AL 100030540

Copyright © 2011 Rural Partners Ltd.
All rights reserved. No part of this drawing may be altered, traced, copied, electronically scanned, or photographed without the consent of Rural Partners Ltd. Neither may this drawing or part of it be used for any purpose other than for which it was issued without the consent of Rural Partners Ltd.

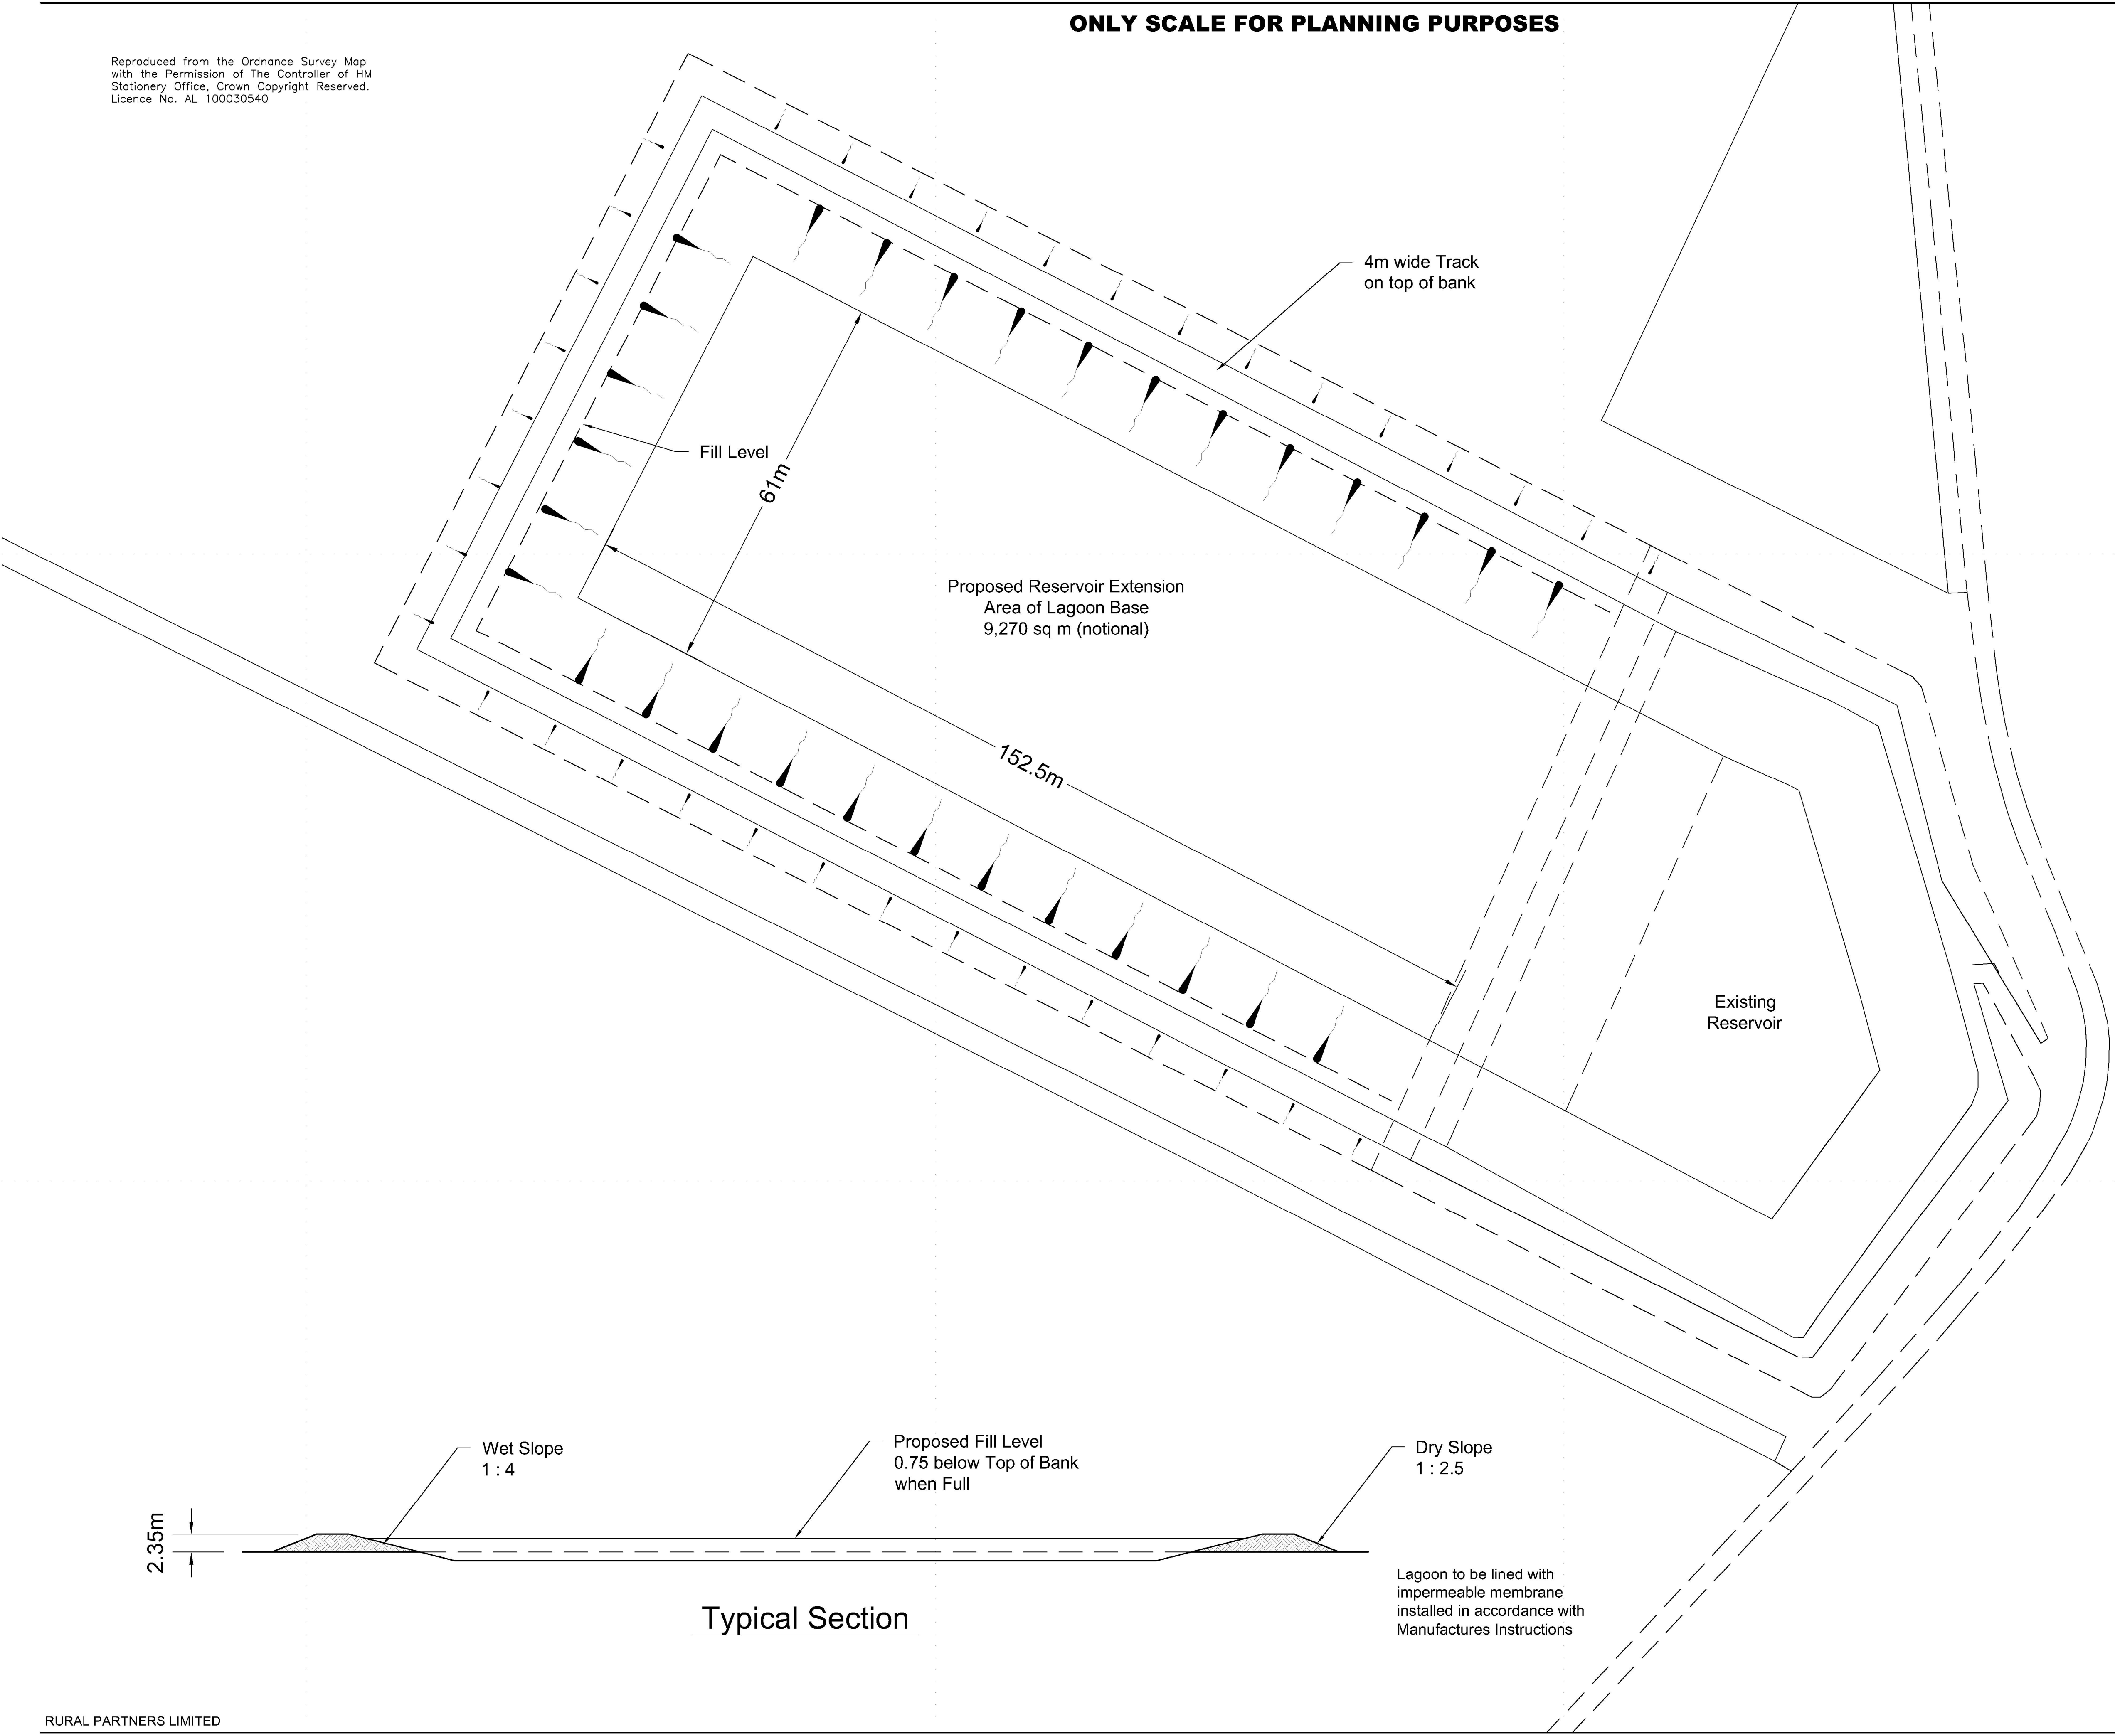

Parkhouse Farm, Harbottle
Morpeth, Northumberland, NE65 7BD
Tel: 01669 650250 Mobile: 07836 675966
www.ruralpartners.co.uk

CLIENT
Worth Farms Ltd
Manor Farm, Holbeach Hurn
Spalding
Lincolnshire, PE12 8LR

DRAWING
Proposed Reservoir Extension
Land North East of Manor Farm
Plan and Section

REV	DESCRIPTION	DATE	BY

SCALE
1 : 500 on A1

DRAWN
SAK

DATE
09-10-17

DRAWING No.
FP/011B/01