
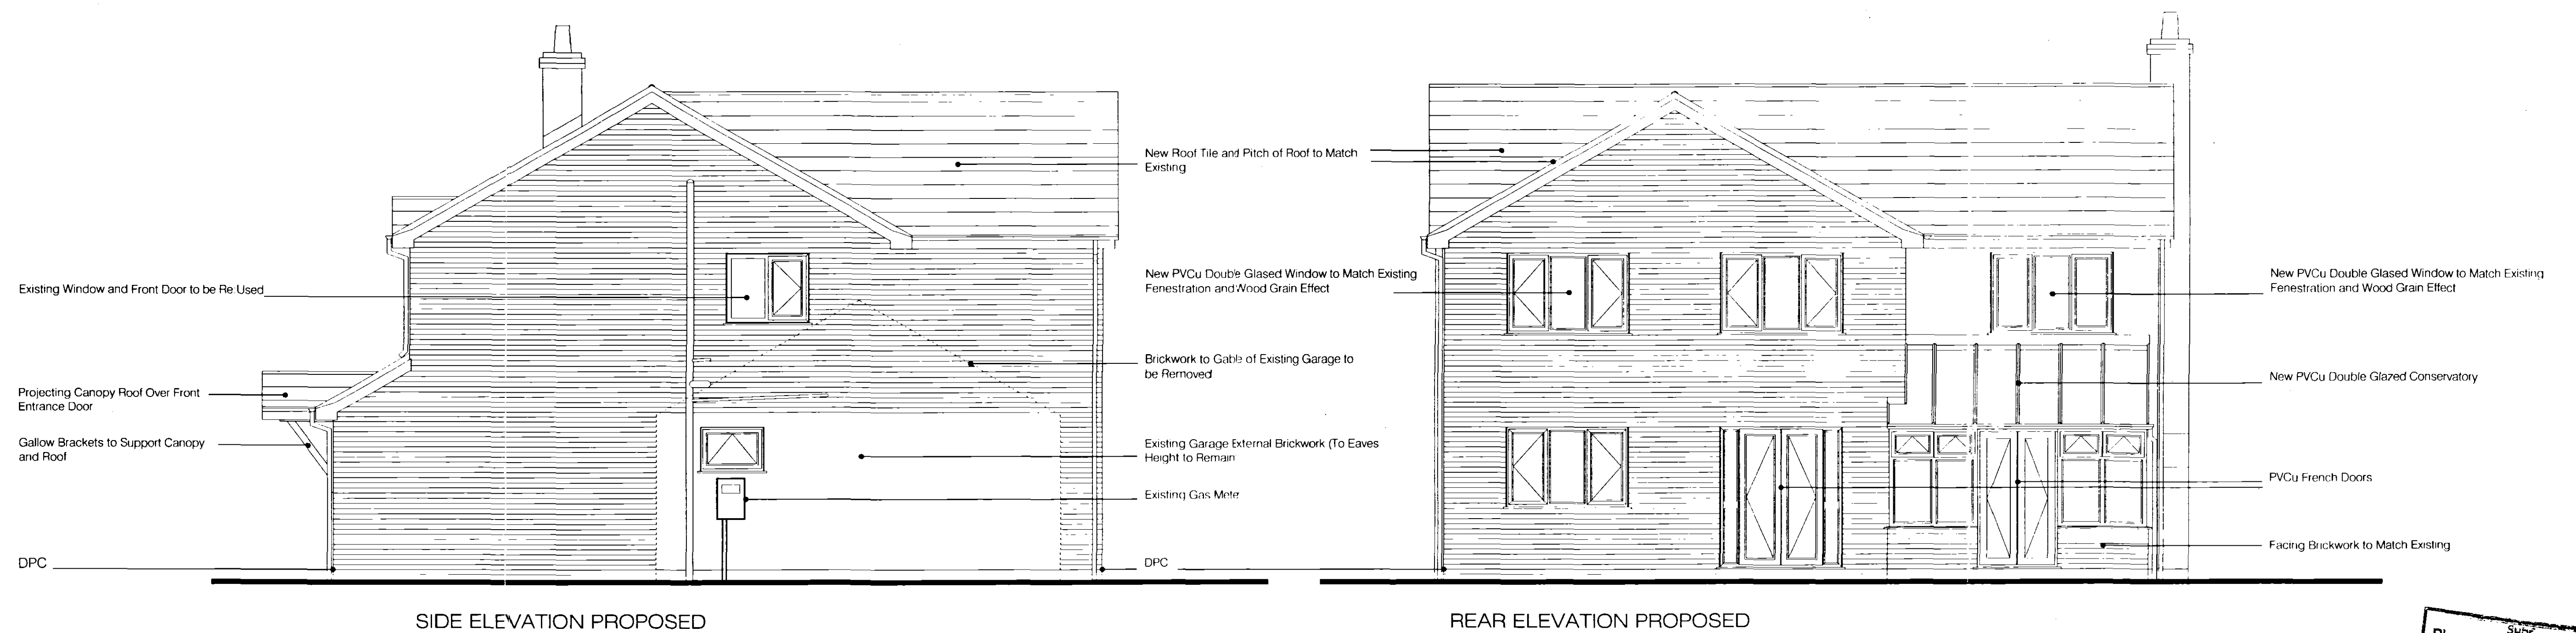


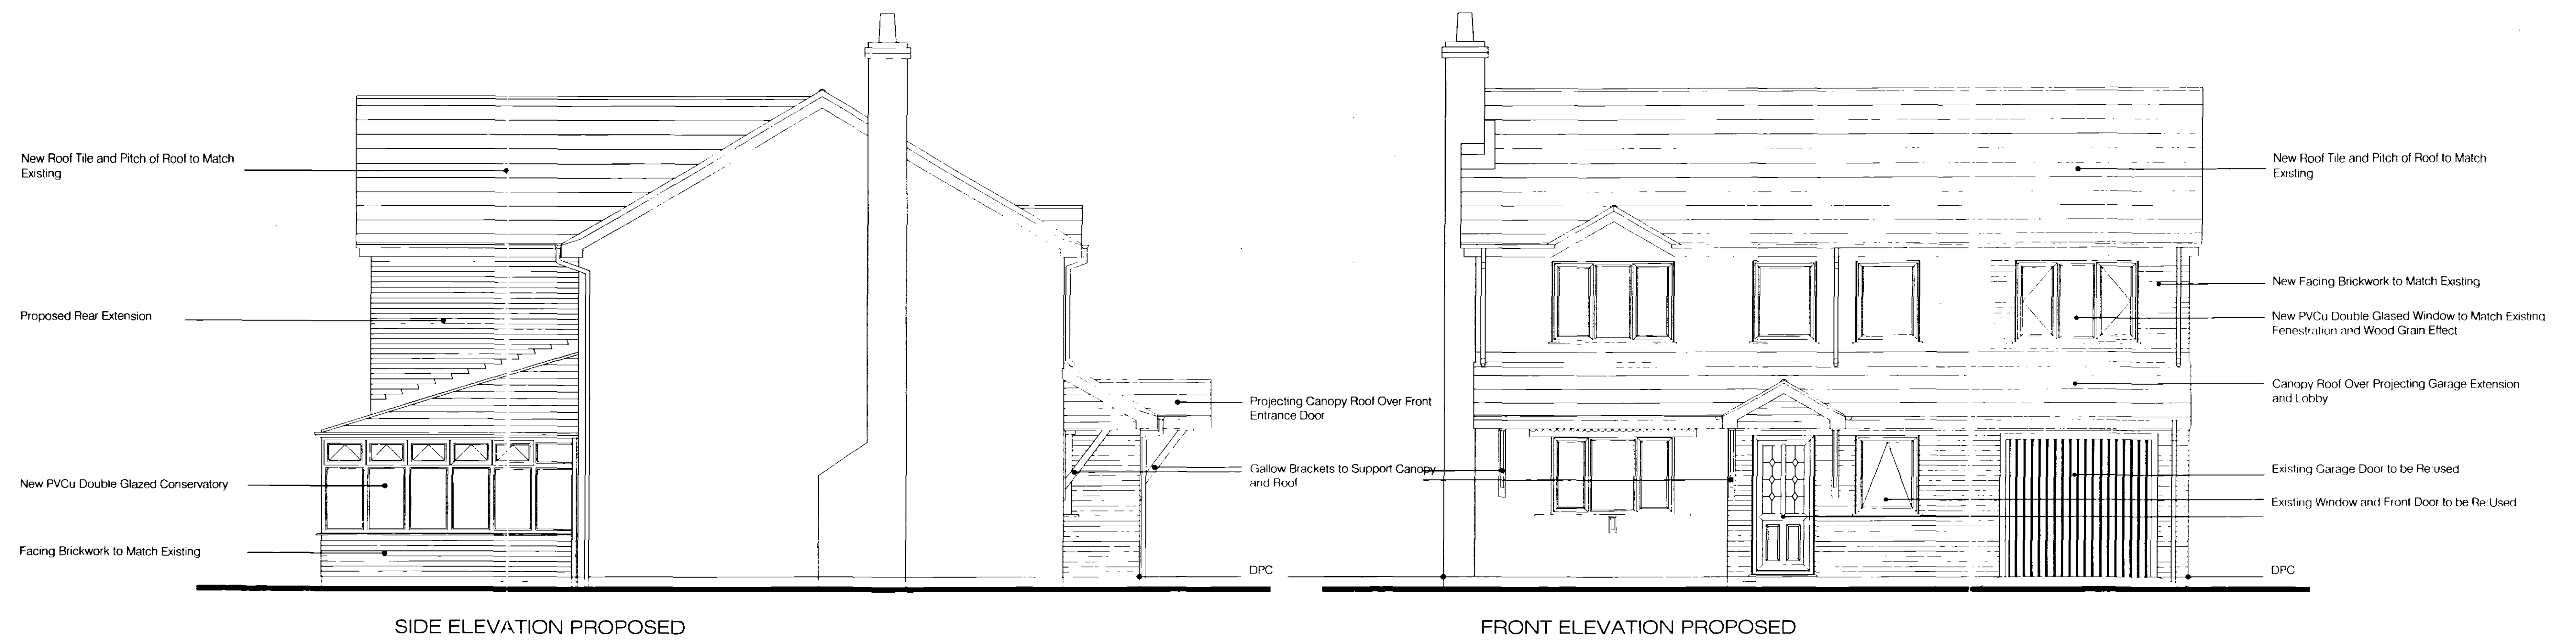

Subd
Planning & Development
14 JUL 2004
Ref: 0971/04

Proposed Two Storey Bedroom, Kitchen and Conservatory Extension at "Arbuckle", Little Common Lane, Holbeach Clough, Spalding, Lincs, PE12 8BL for Mr. and Mrs C.R.Bell

Scale 1 : 50

Date : May 2004