




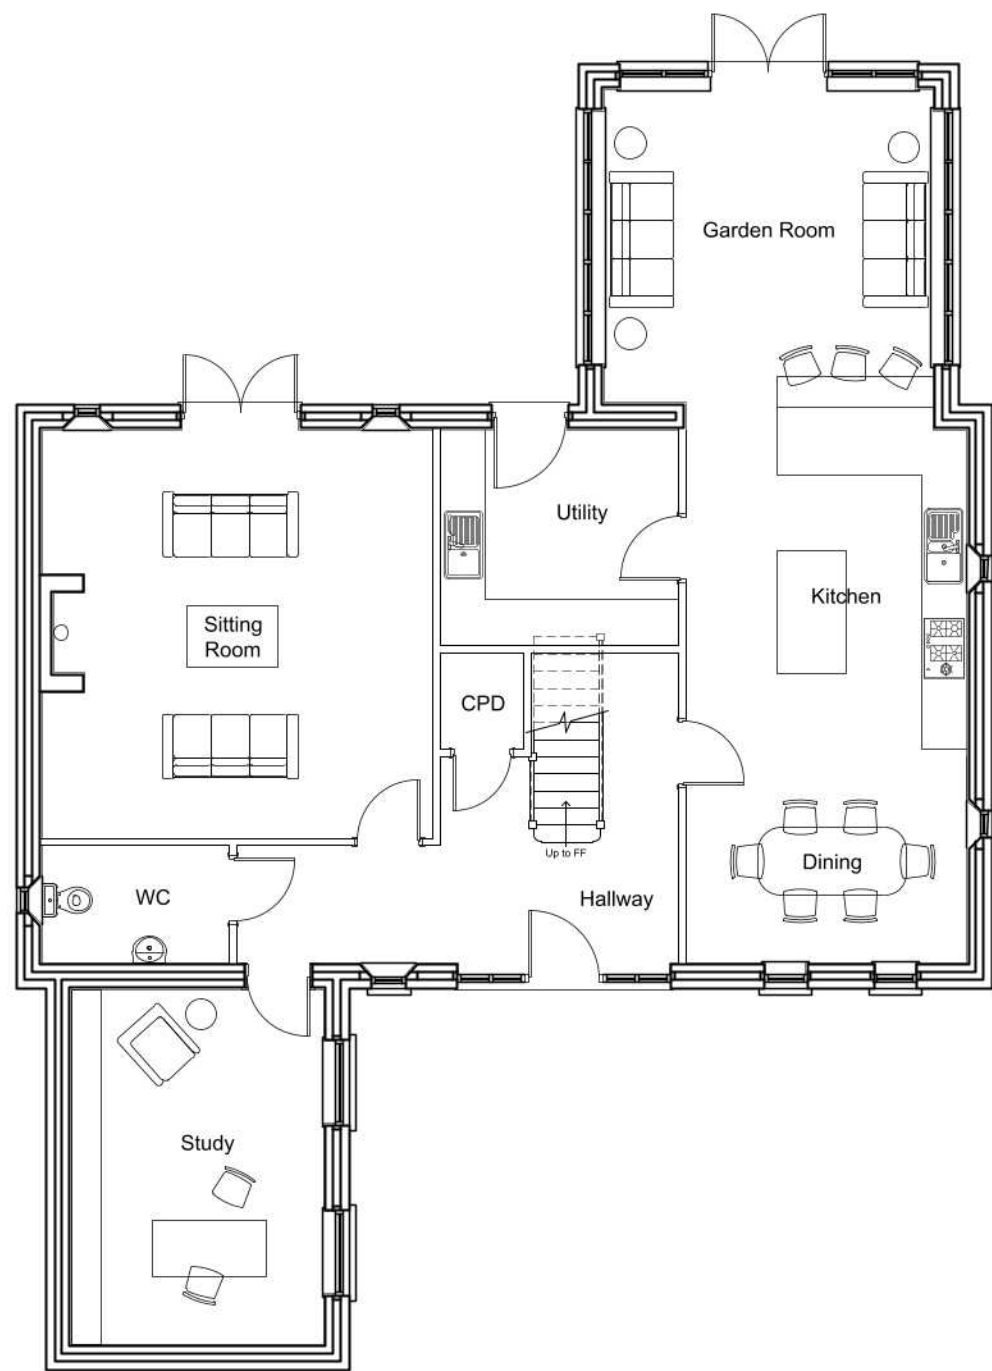

Ground Floor Plan

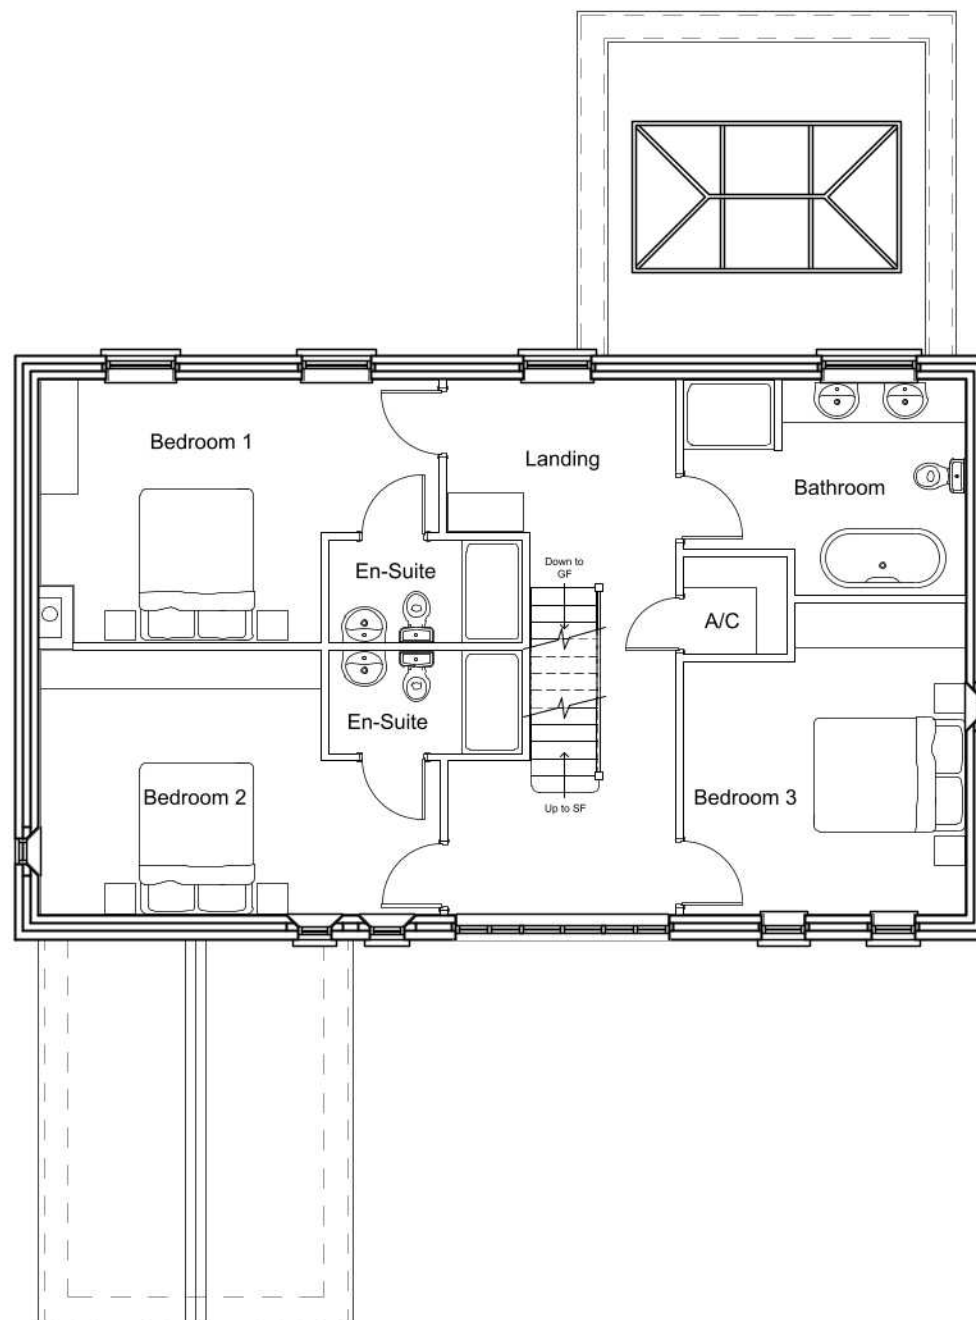

First Floor Plan

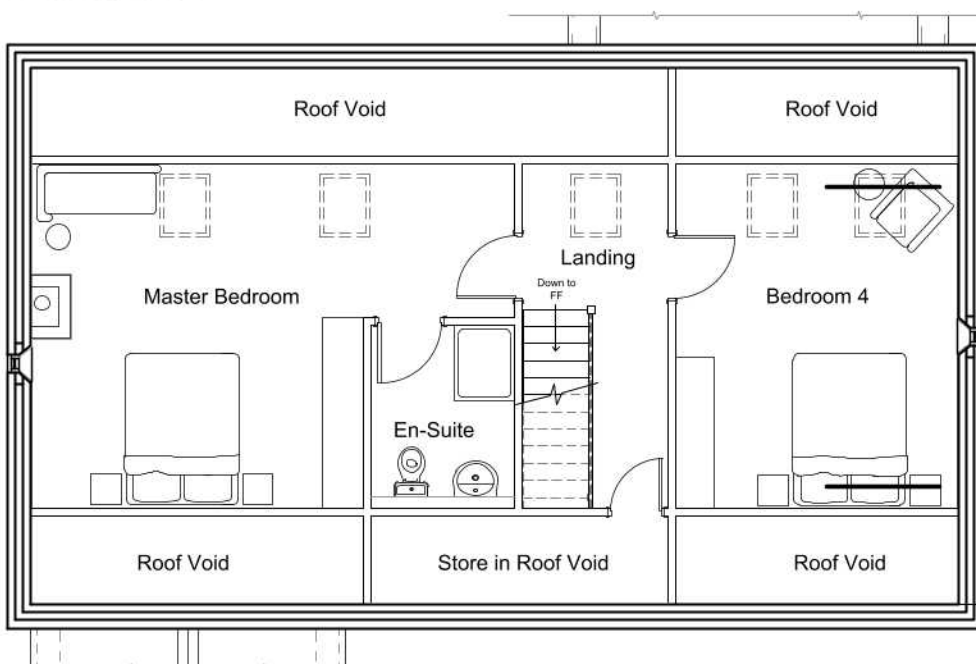

Second Floor/Attic Plan

NOTES:

The details depicted on this drawing are the copyright to Seagate Homes and may not be reproduced without permission. This drawing must not be re-issued, loaned or copied without the consent. Errors omissions and discrepancies should be reported to the originator immediately.

All dimensions to be checked on site prior to construction or off-site fabrication by the Contractor, his Sub-contractor or Supplier.

Do not scale plans - use figure or grid dimensions where given. Any deviation from the drawing is to be reported to the originator immediately.

IF IN DOUBT ASK !

Plot 4 Floor Plans

P4 - 02 - Floor Plans 1:100 @A3 Sep 2021 APS

A	EXTENSION OF GARDEN ROOM	25.03.2022

