DESIGN Status
CONSULTANTS IN ARCHITECTURE & PLANNING

2 Edinburgh Walk, Holbeach,
Spalding, Lincs. PE12 7AP.
Tel: 01406 424343 Fax: 01406 490702

PROPOSED PACKAGE STORE &
COVERED YARD AT ROMAN BANK,
HOLBEACH CLOUGH FOR

JACK BUCK GROWERS

1:200	771904/6
OCT-96	B.GILHAM

LANDSCAPING/SCREENING
LAYOUT

DETERMINED
PLAN
SOUTH HOLLAND DC
HOUSING & PLANNING
22 OCT 1996
Ref: 0983/96

LANDSCAPING/SCREENING

TREES PRESENTLY PLANTED
CONSISTSOOF A MIXTURE OF:
OAK, SILVER BIRCH, HAWTHORN, HOLLY,
LAUREL, CHERRY & DOGWOOD


PROPOSED TREES

SB - SILVER BIRCH
O - OAK
H - HOLLY
Ha - HAWTHORN
L - LAUREL
C - CHERRY

EARTH BUND

EARTH BUND TO BE PLANTED WITH A
CLOSE COVER MIXTURE OF:
COTONEASTER SKOGHOLM
LONICERA PILEATA
HEDERA HIBERNICA
HYPERICUM SPP

ALONG WITH THE FOLLOWING SHRUBS
CORNUS SPP
SYMPHORCARPUS
ROSA RUGOSA
LIGUSTRUM

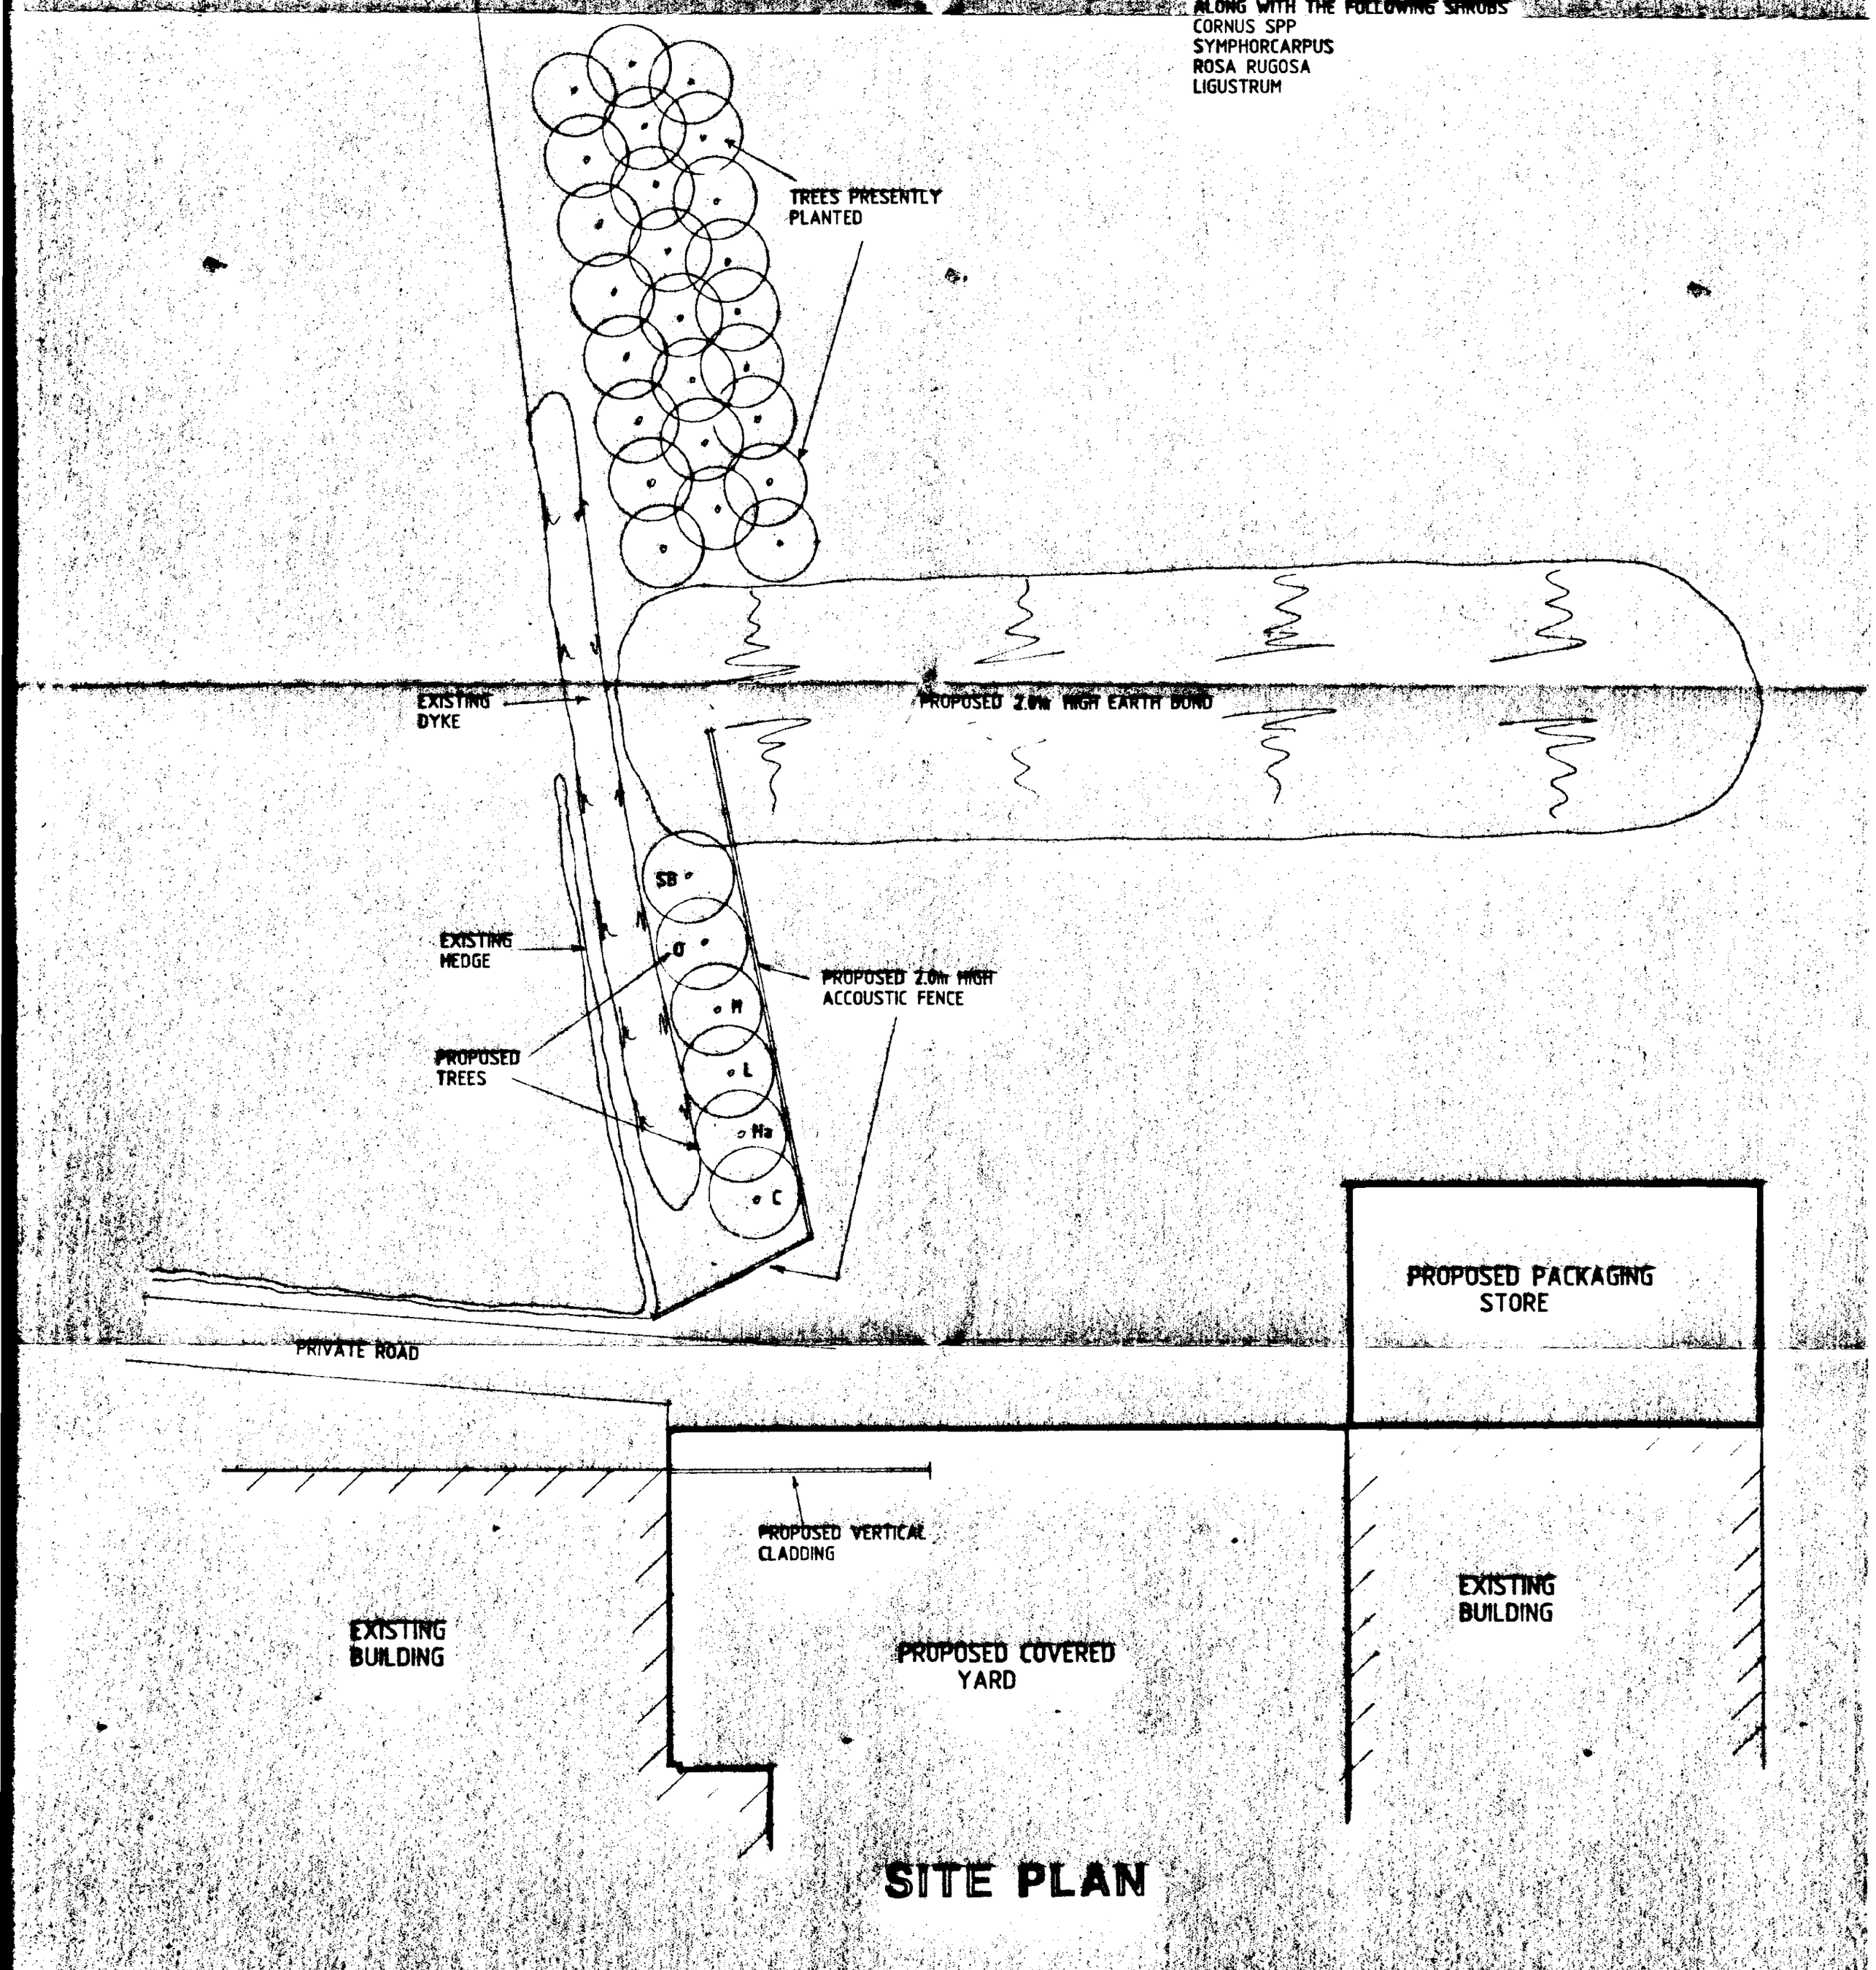

SITE PLAN