
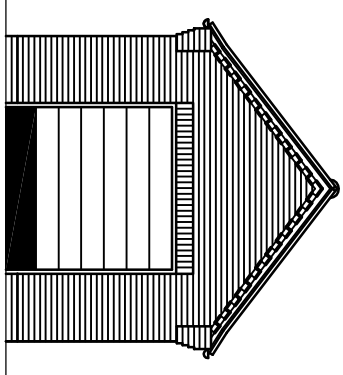
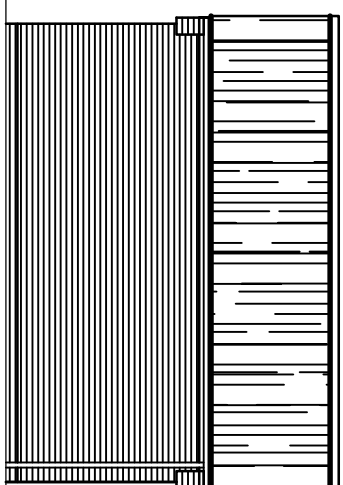
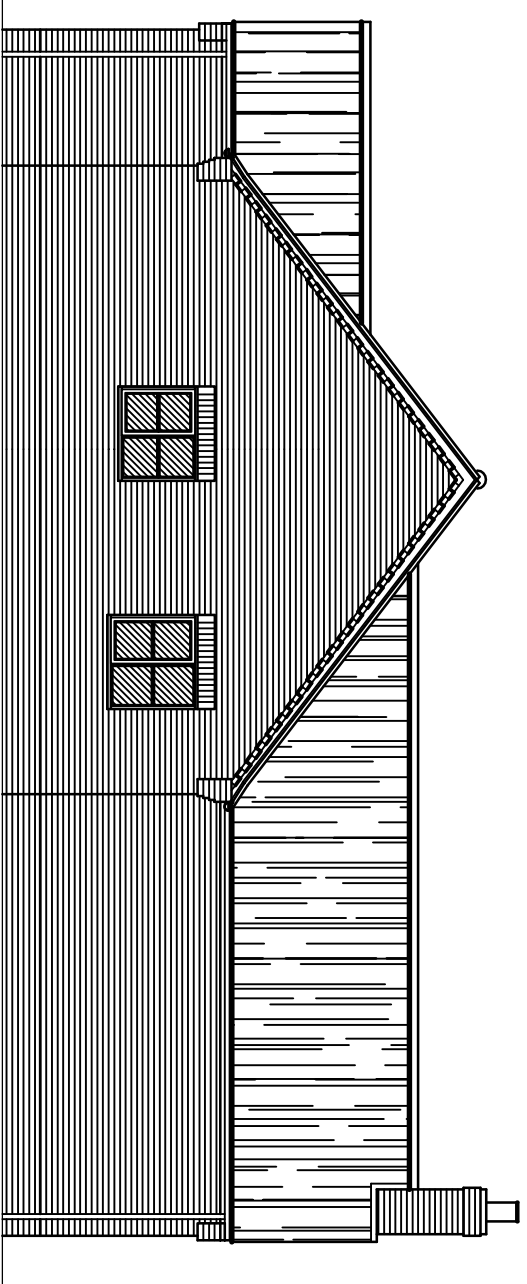
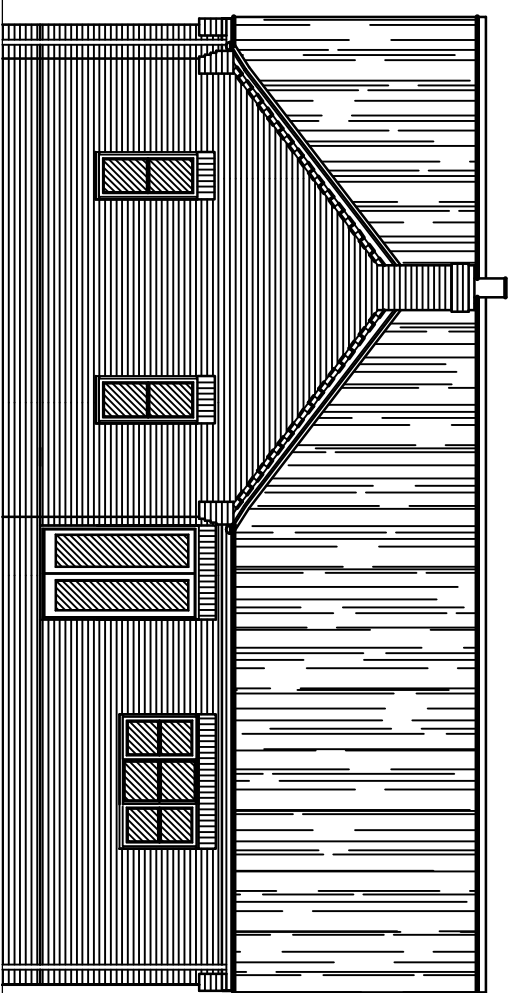
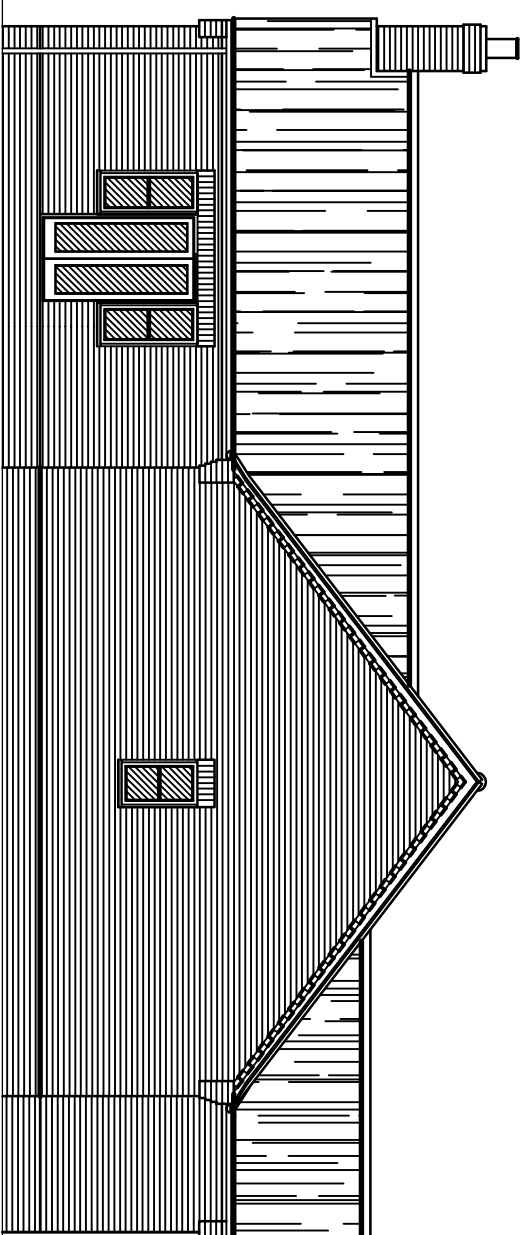
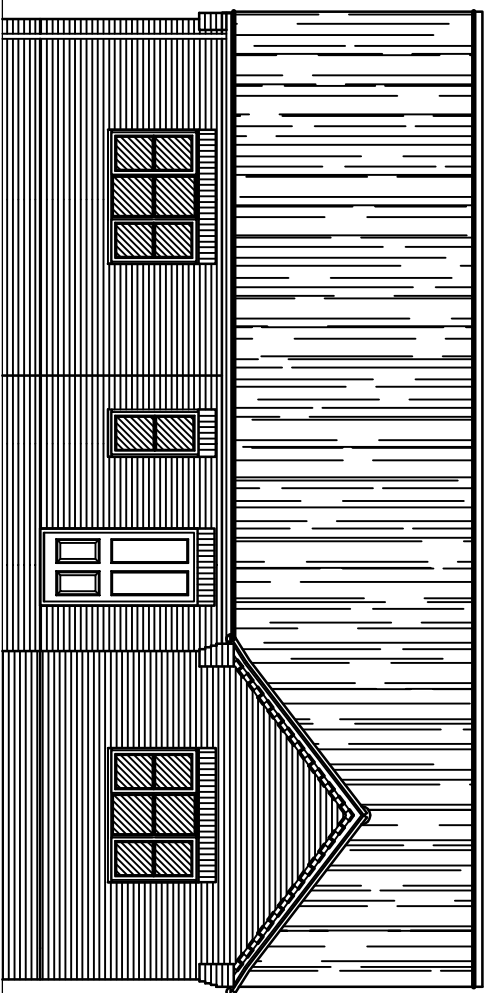
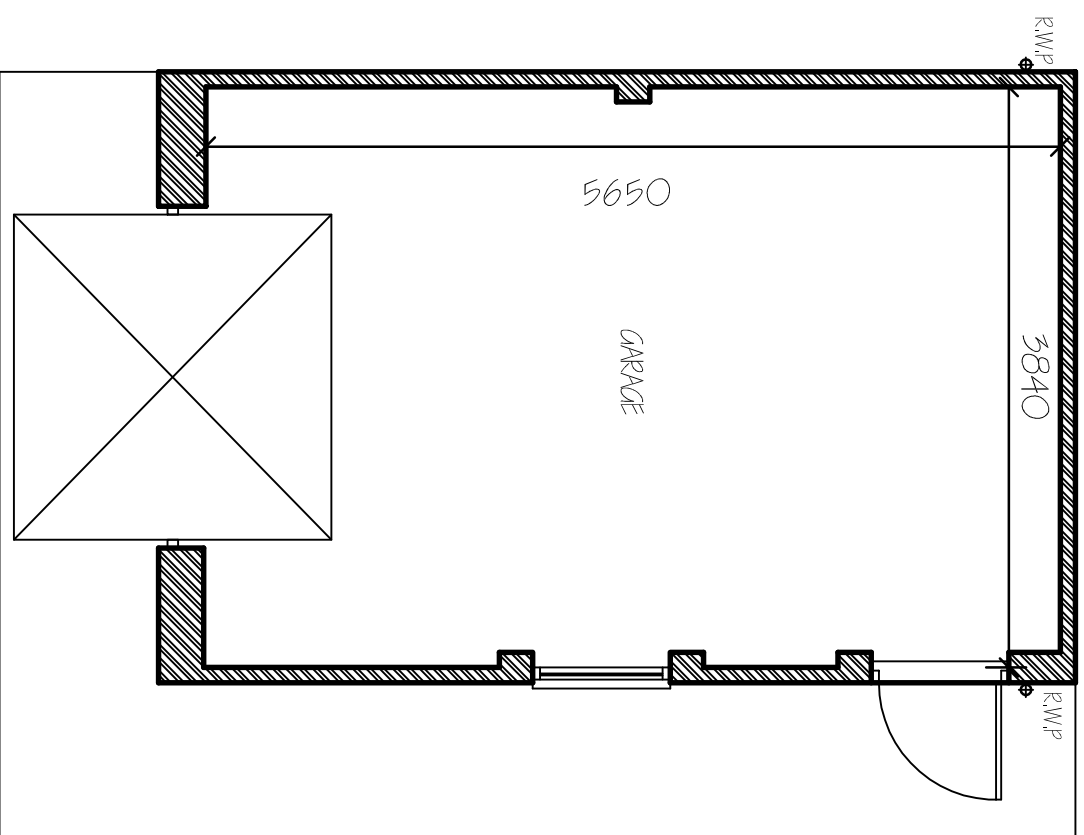


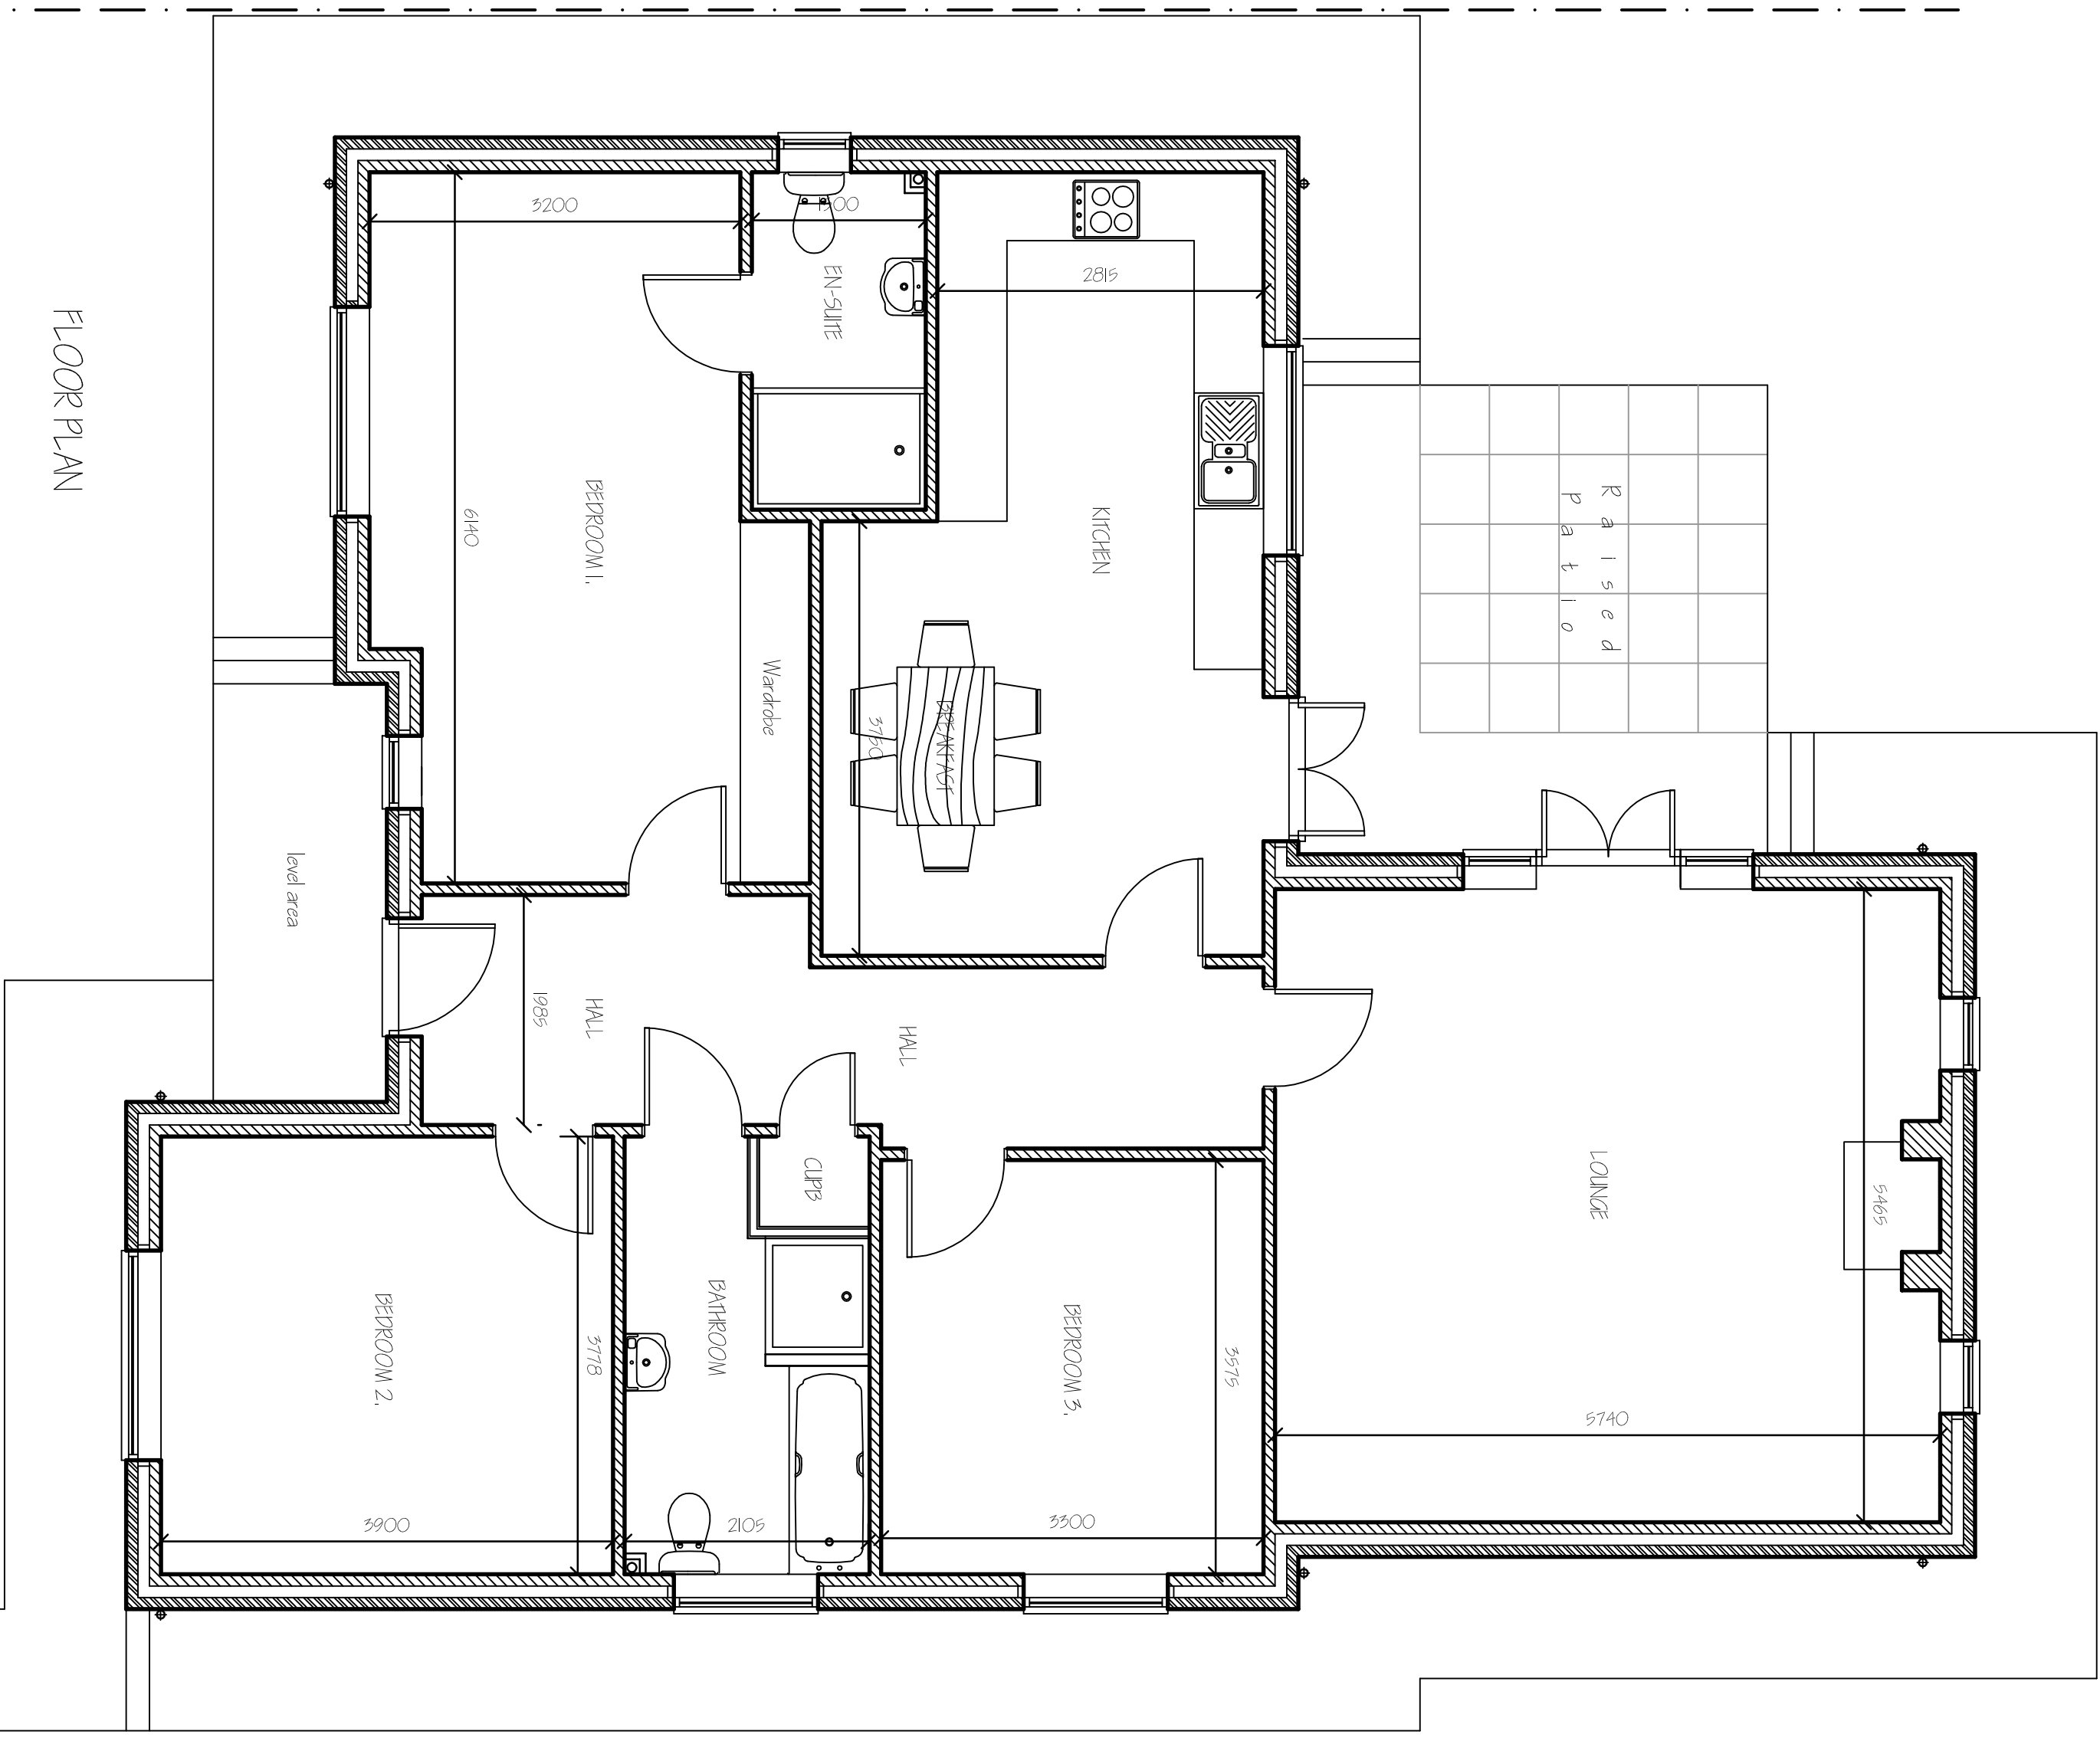

MATERIAL SCHEDULE
BRICKS - 1PSTOCK VANHOE BURNT RED
DETAIL BRICKS - 1PSTOCK VANHOE CREAM
TILES - MARLEY SMOOTH GREY
WINDOWS & DOORS - WHITE UPVC
RAINWATER GOOD - BLACK UPVC

[illegible]

G. R. MERCHANT LTD.
LENG AMICE FWMO

**ARCHITECTURAL, STRUCTURAL
AND LAND DRAINAGE
CONSULTANTS**
4 Wrights Mews
12A Park Road, Holbeach,
Spalding, Lincs. PE12 7EE
Tel 01406 4508012
Fax 01406 425744
E-Mail: gr.merchant@btconnect.com

Project
RESIDENTIAL DEVELOPMENT,
ADJ. MAR-YEL, FOXES LOW ROAD
HOLBEACH
SPALDING, Lincs, PE12 7PA

Client: MR D. MALCOLM.

Drawing

THREE BEDROOM BUNGALOW &
SINGLE GARAGE

Job Ref.	Drawing No.
3201-17.	02B.
Date	Drawn
AUGUST '17	S.D.

Scales
1/50, 1/100.

DO NOT SCALE FROM THIS DRAWING

[illegible]