

MarkEldin

TRADITIONAL AND BESPOKE JOINERY MANUFACTURERS

21 Years • 1988 - 2009


CHURCH LANE, WAINFLEET, SKEGNESS,
LINCOLNSHIRE PE24 4BY

Phone 01754 881214 Fax 01754 881935

R K Wilson Builders email. markeldin@tiscali.co.uk www.markeldinjoinery.co.uk

V.A.T. Registration No. 526 1684 43

Sand Pit Farm
Wisbech Road
Long Sutton
SPALDING
Lincs
PE12 98Q

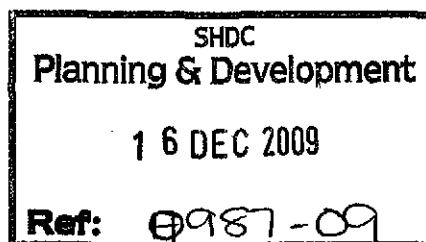

16TH November 2009

Dear Mike


Window sections as promised, we do have some sample windows if required. I could always drop a window off at your architects if that would help.

The trickle vents are hidden in the head of the window and are not as obtrusive as the ones through the sashes.


Regards

Mark Eldin


View from outside (scale 1:25)

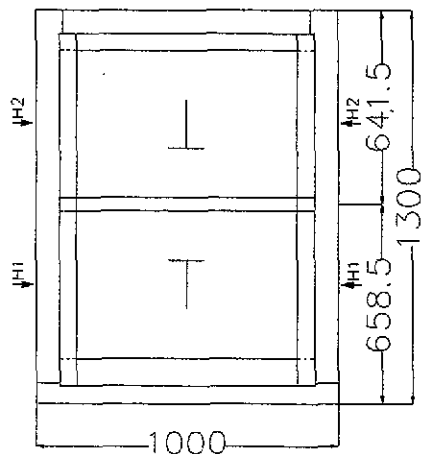

Section H2 (scale 1:4)


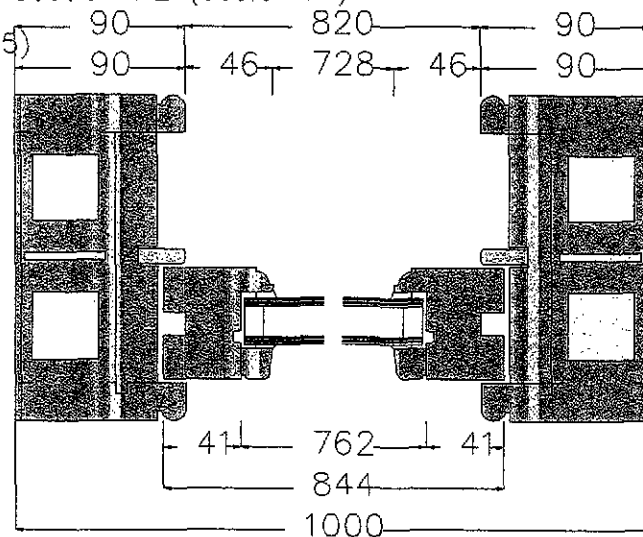


Section H1 (scale 1:4)

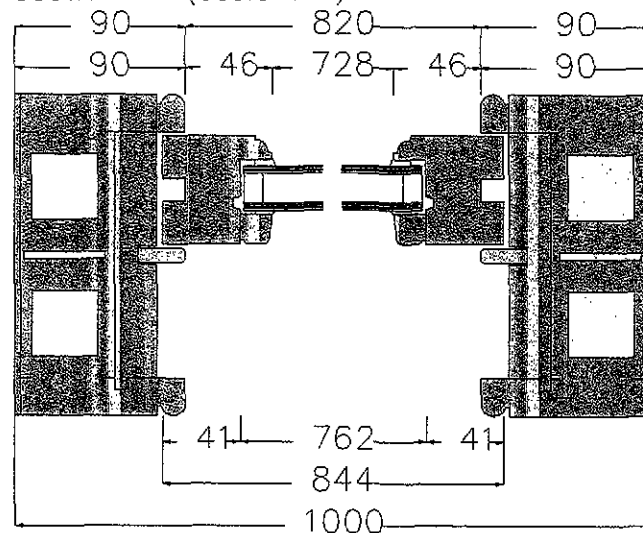


Customer:		Date	Name
		Rev 1	11.11.2009
		Rev 2	
Job No:		Rev 3	
Drawing Name:			
Builder:	Architect:		
KlaesCAD	Mark Eldin Joinery		
	Church Lane, Wainfleet		
	Skegness, Lincolnshire		
	PE24 4BY		

View from outside (scale 1:25)

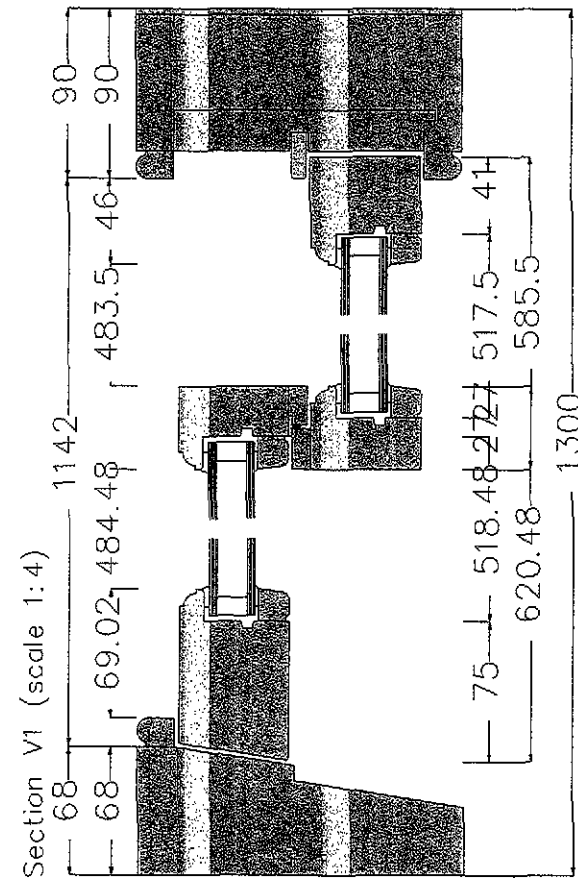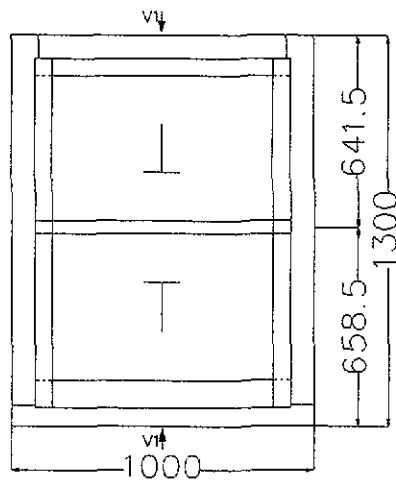

Customer:		Date	Name	
		Rev 1	11.11.2009	
Job No:		Rev 2		
		Rev 3		
Drawing Name:				
Builder:	Architect:			
KlaesCAD	Mark Eldin Joinery Church Lane, Wainfleet Skegness, Lincolnshire PE24 4BY			

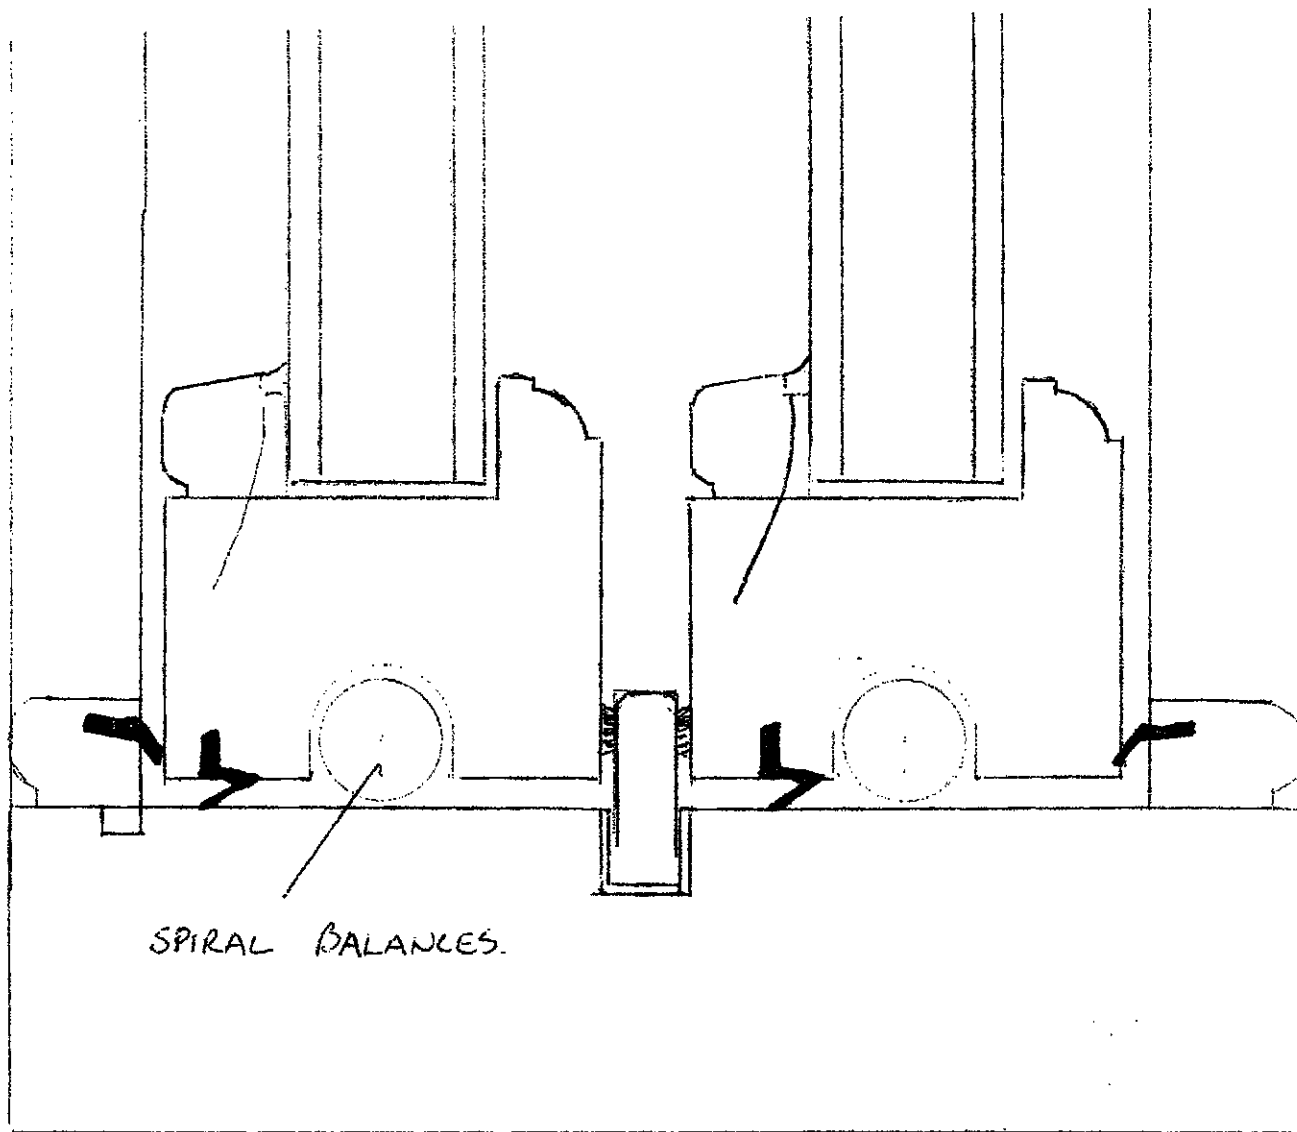

Q HEAD.

JAMB A DETAILS

DOUBLE GLAZED
BOX SASH ON SPIRAL
BALANCES.

SCALE : FULL SIZE

OUTSIDE

SPIRAL BALANCES.

INSIDE

THIS DIMENSION
CAN VARY FROM
38" TO 85"
AS REQUIRED

Mark Eldin

Traditional & Bespoke Joinery Manufacturers

WAINFLEET

EST. 1988


CHURCH LANE, WAINFLEET, SKEGNESS,
LINCOLNSHIRE PE24 4BY

Phone 01754 881214 Fax 01754 881935

email. markeldin@tiscali.co.uk www.markeldinjoinery.co.uk

V.A.T. Registration No. 526 1684 43

DETAIL OF PLANT ON GLAZING BARS

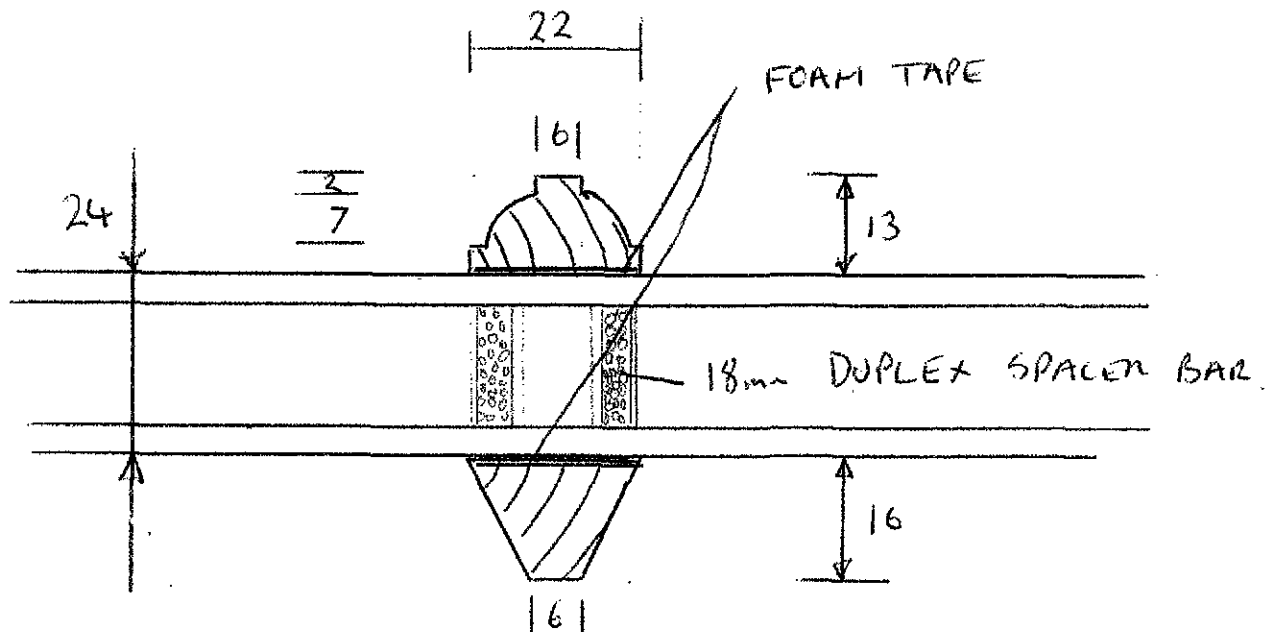

EXTERNAL FACE


(2)

SECRET
RM

87


68 SCALE FULL SIZE

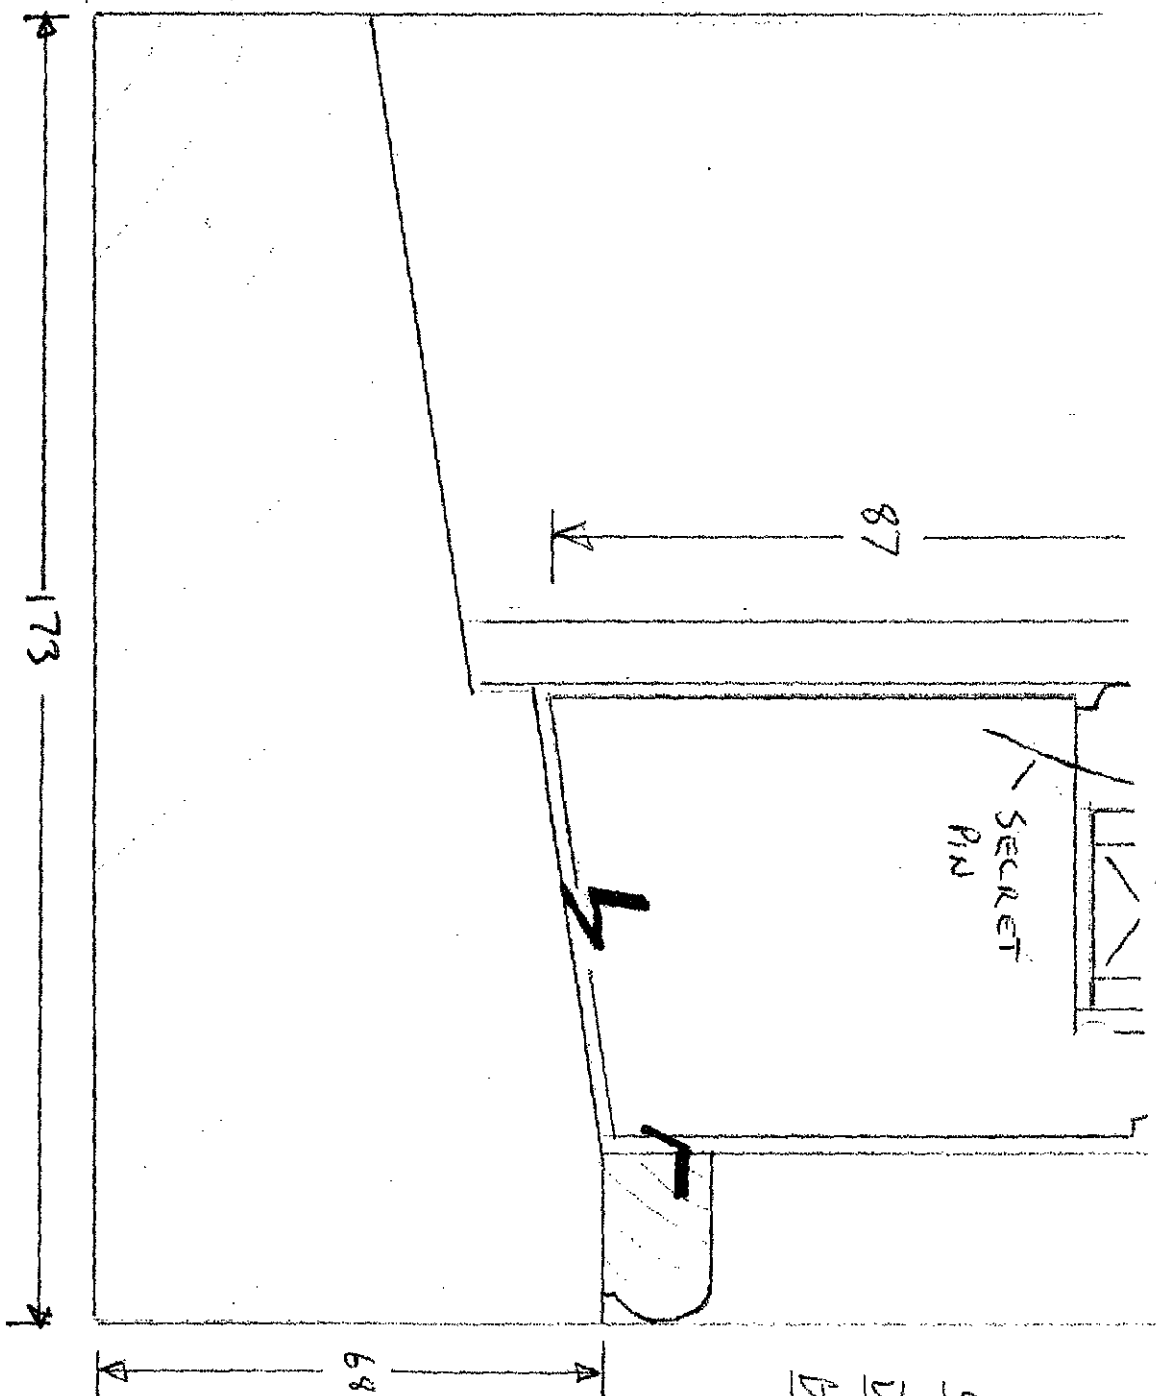

Mark Eldin

Traditional & Bespoke Joinery Manufacturers

WAINFLEET

EST. 1988

CHURCH LANE, WAINFLEET, SKEGNESS,
LINCOLNSHIRE PE24 4BY

Phone 01754 881214 Fax 01754 881935

email. markeldin@tiscali.co.uk www.markeldinjoinery.co.uk

V.A.T. Registration No. 526 1684 43

DETAIL OF UNOBTRUSIVE VENT IN HEAD OF WINDOW

FRONT LINING & HEAD OF WINDOW MACHINED TO
ALLOW PASSAGE OF AIR.


TRICKLE VENTILATION


IN HEAD OF

WINDOW

FLOW OF

AIR

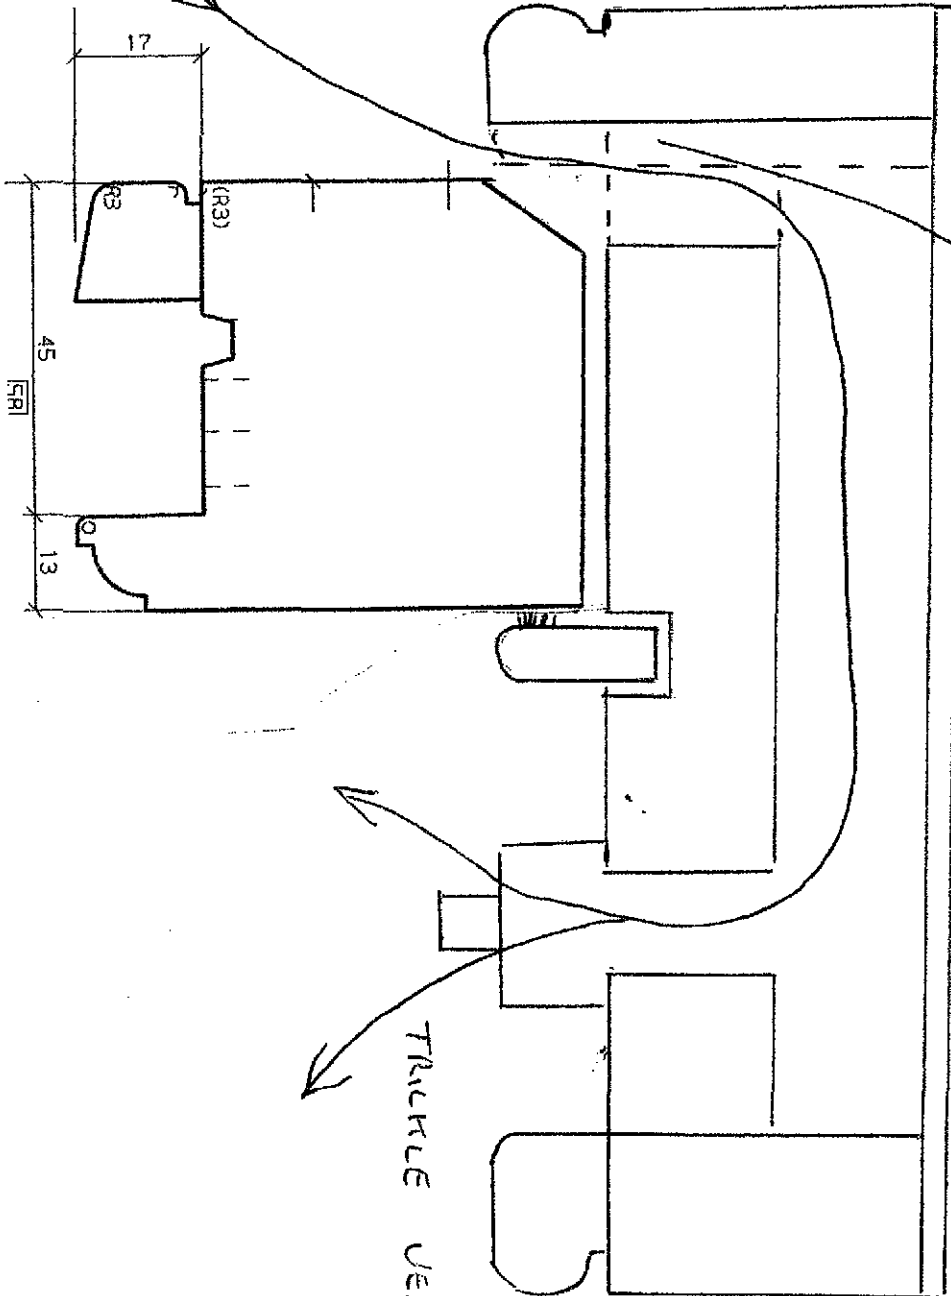

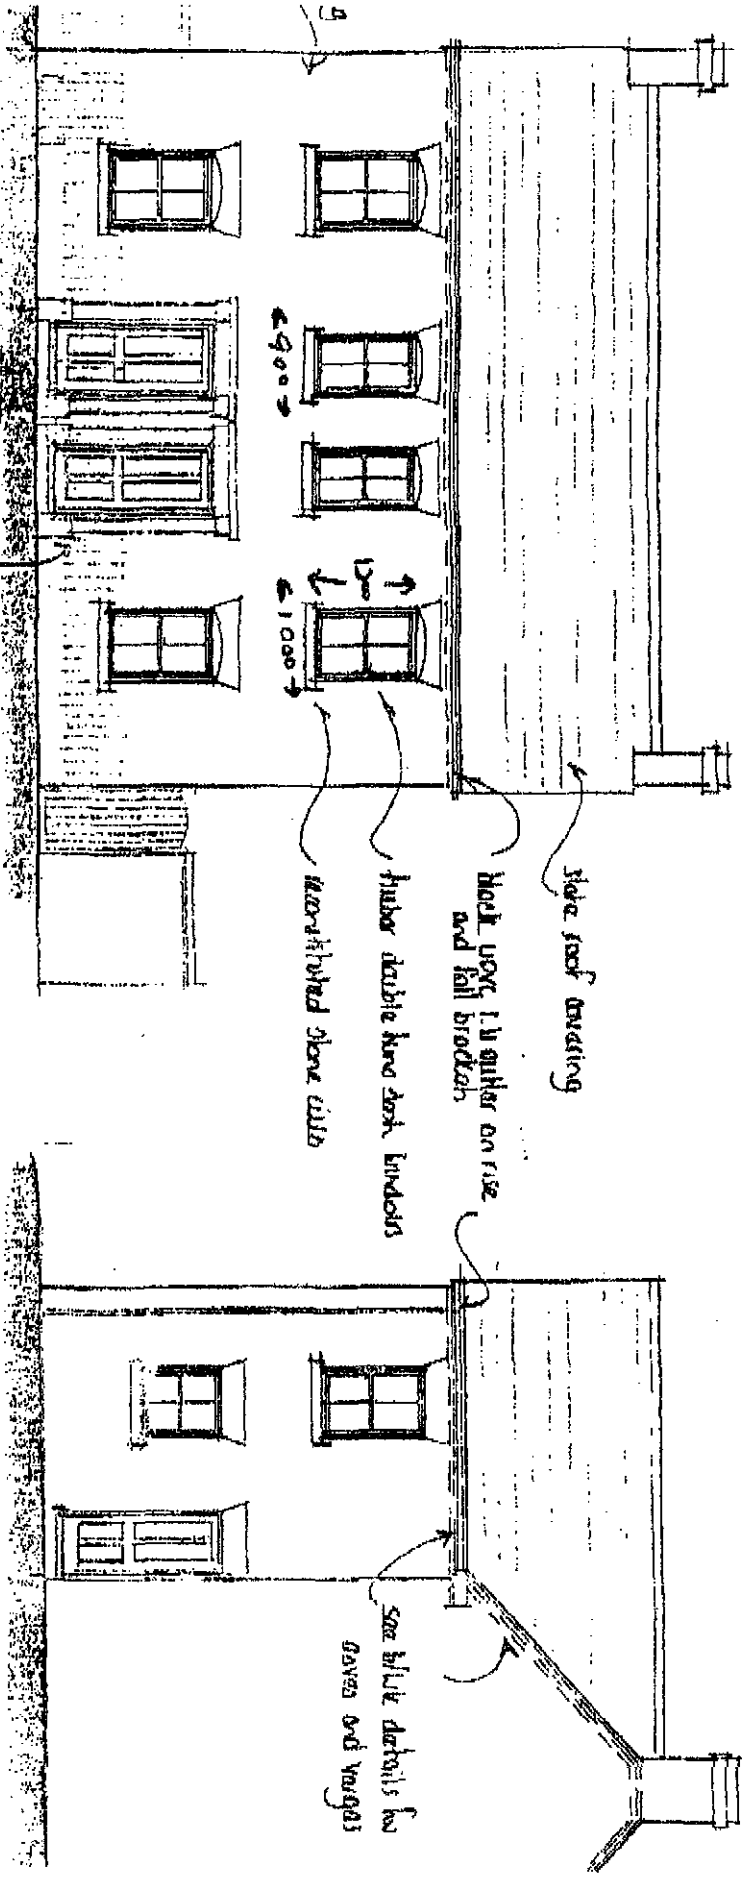

South

West

(see elevation opp her)

PAO Mark & Mark Egan
From Mike & R. K. Wilson

Mark Eldin

Traditional & Bespoke Joinery Manufacturers

WAINFLEET



CHURCH LANE, WAINFLEET, SKEGNESS,
LINCOLNSHIRE PE24 4BY


Phone 01754 881214 Fax 01754 881935






email. markeldin@tiscali.co.uk www.markeldinjoinery.co.uk



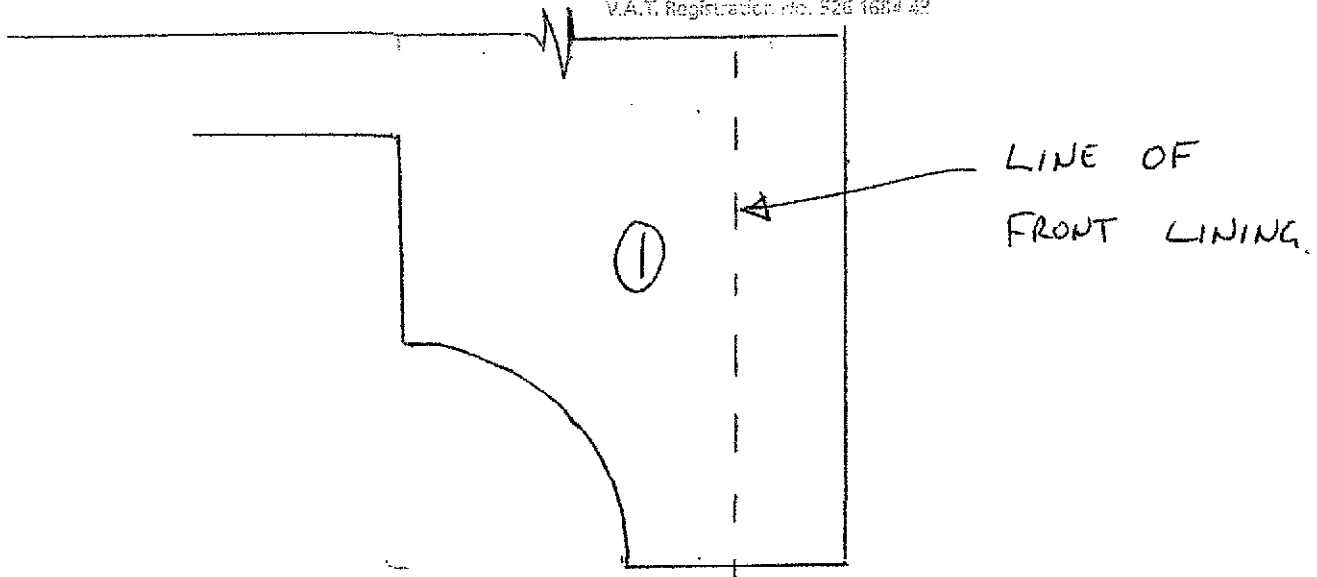


HORN TYPES

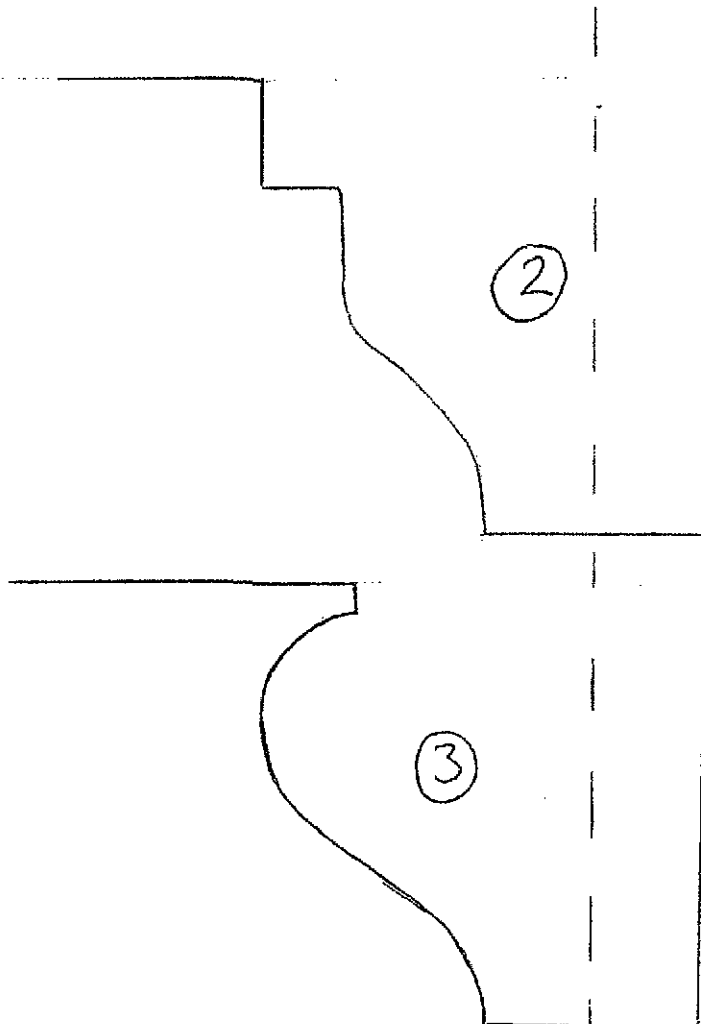


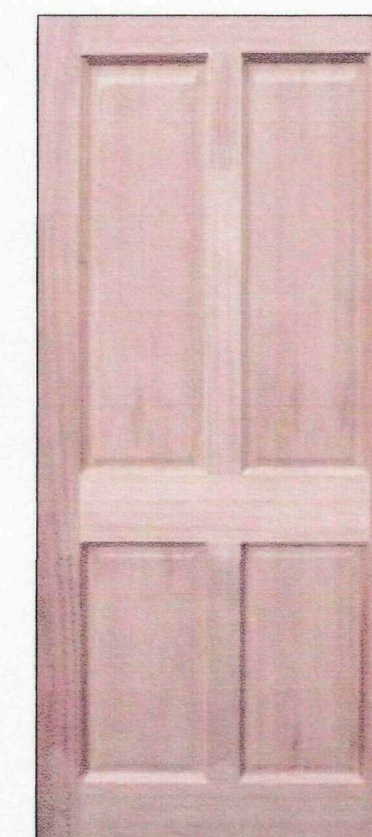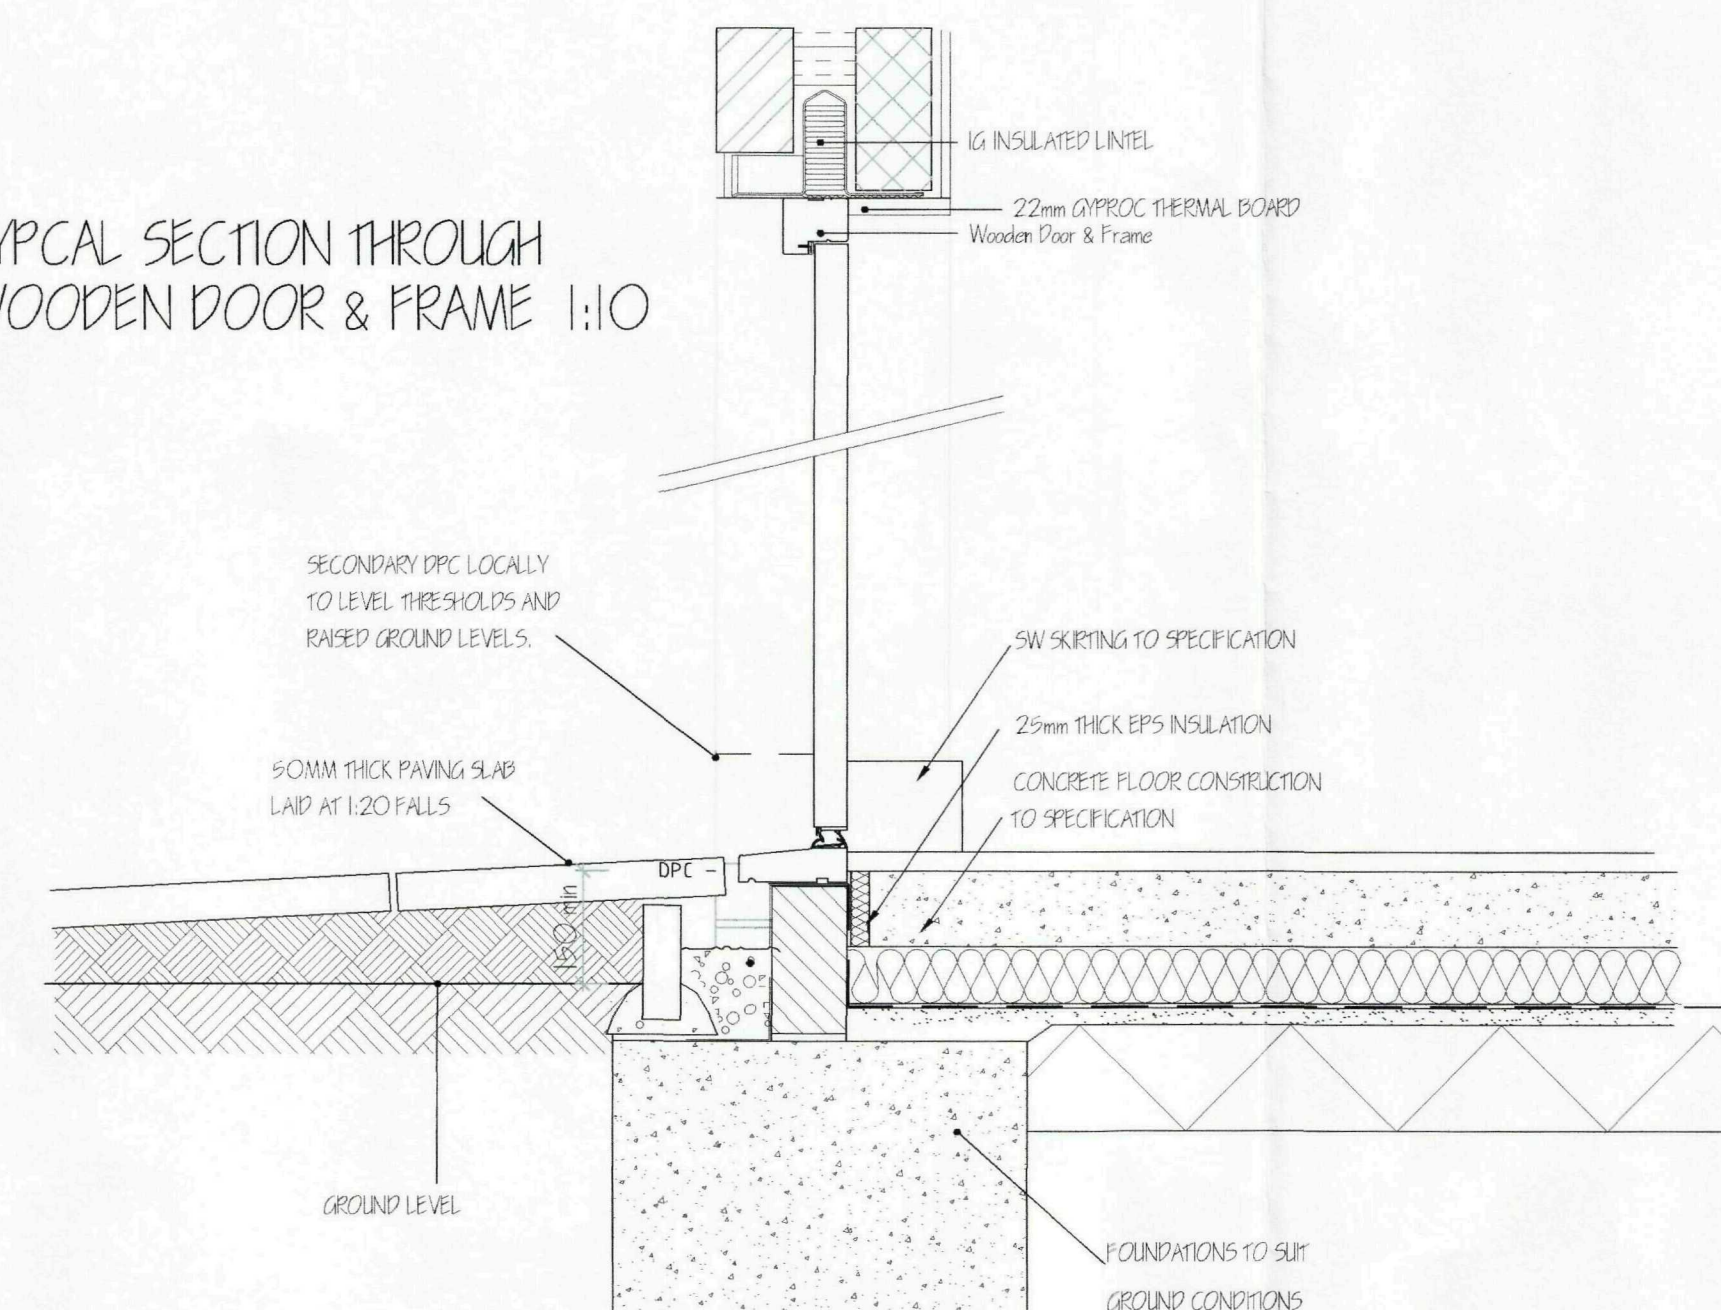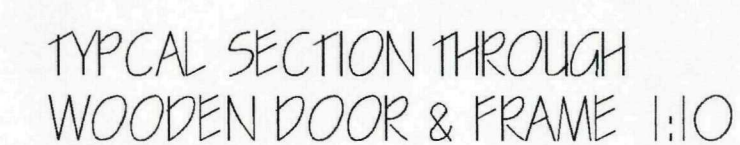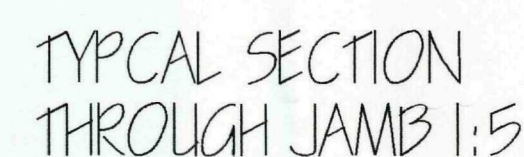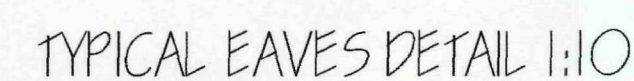


PROPOSED FRONT DOOR STYLE
1:20

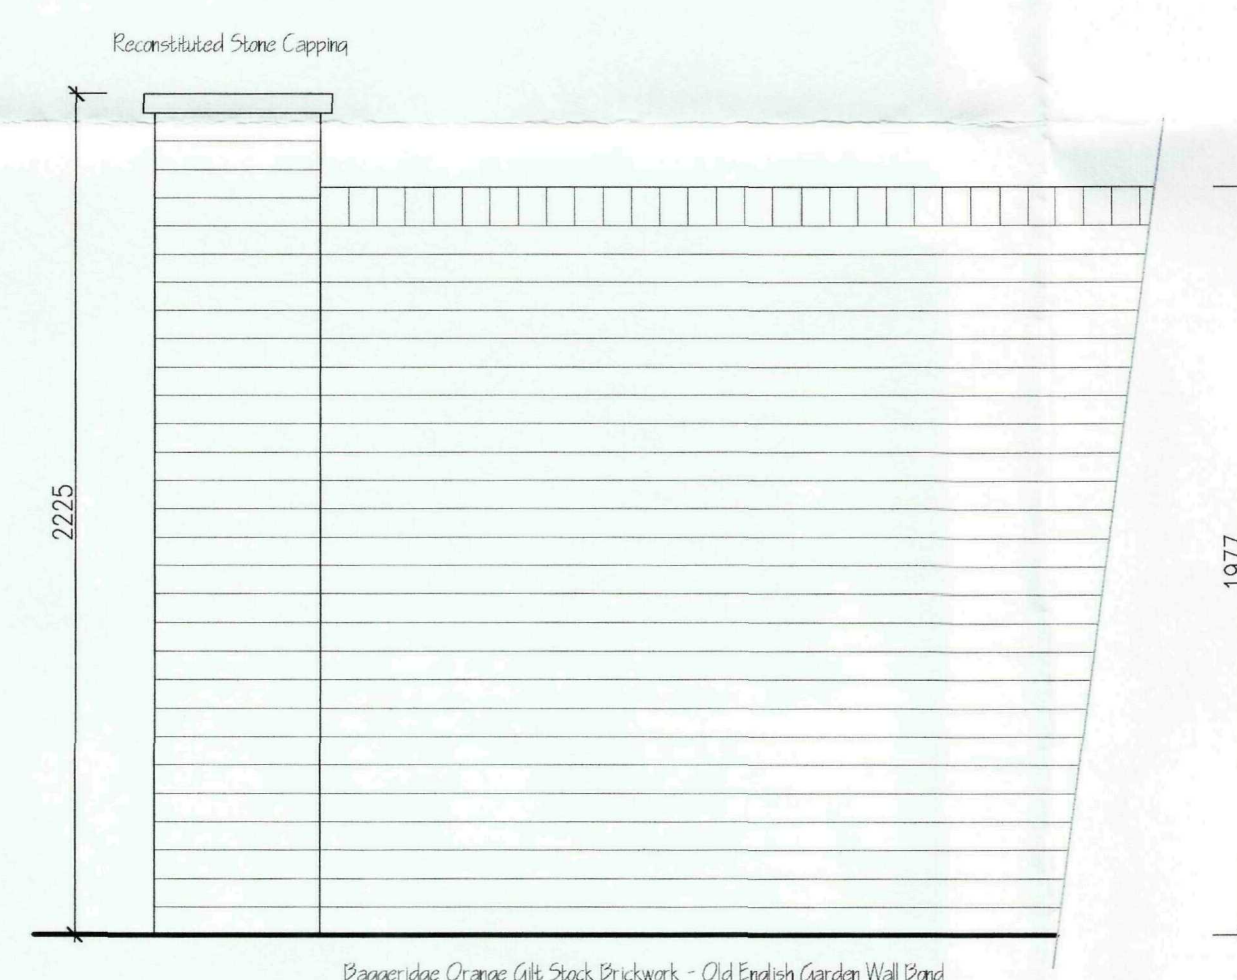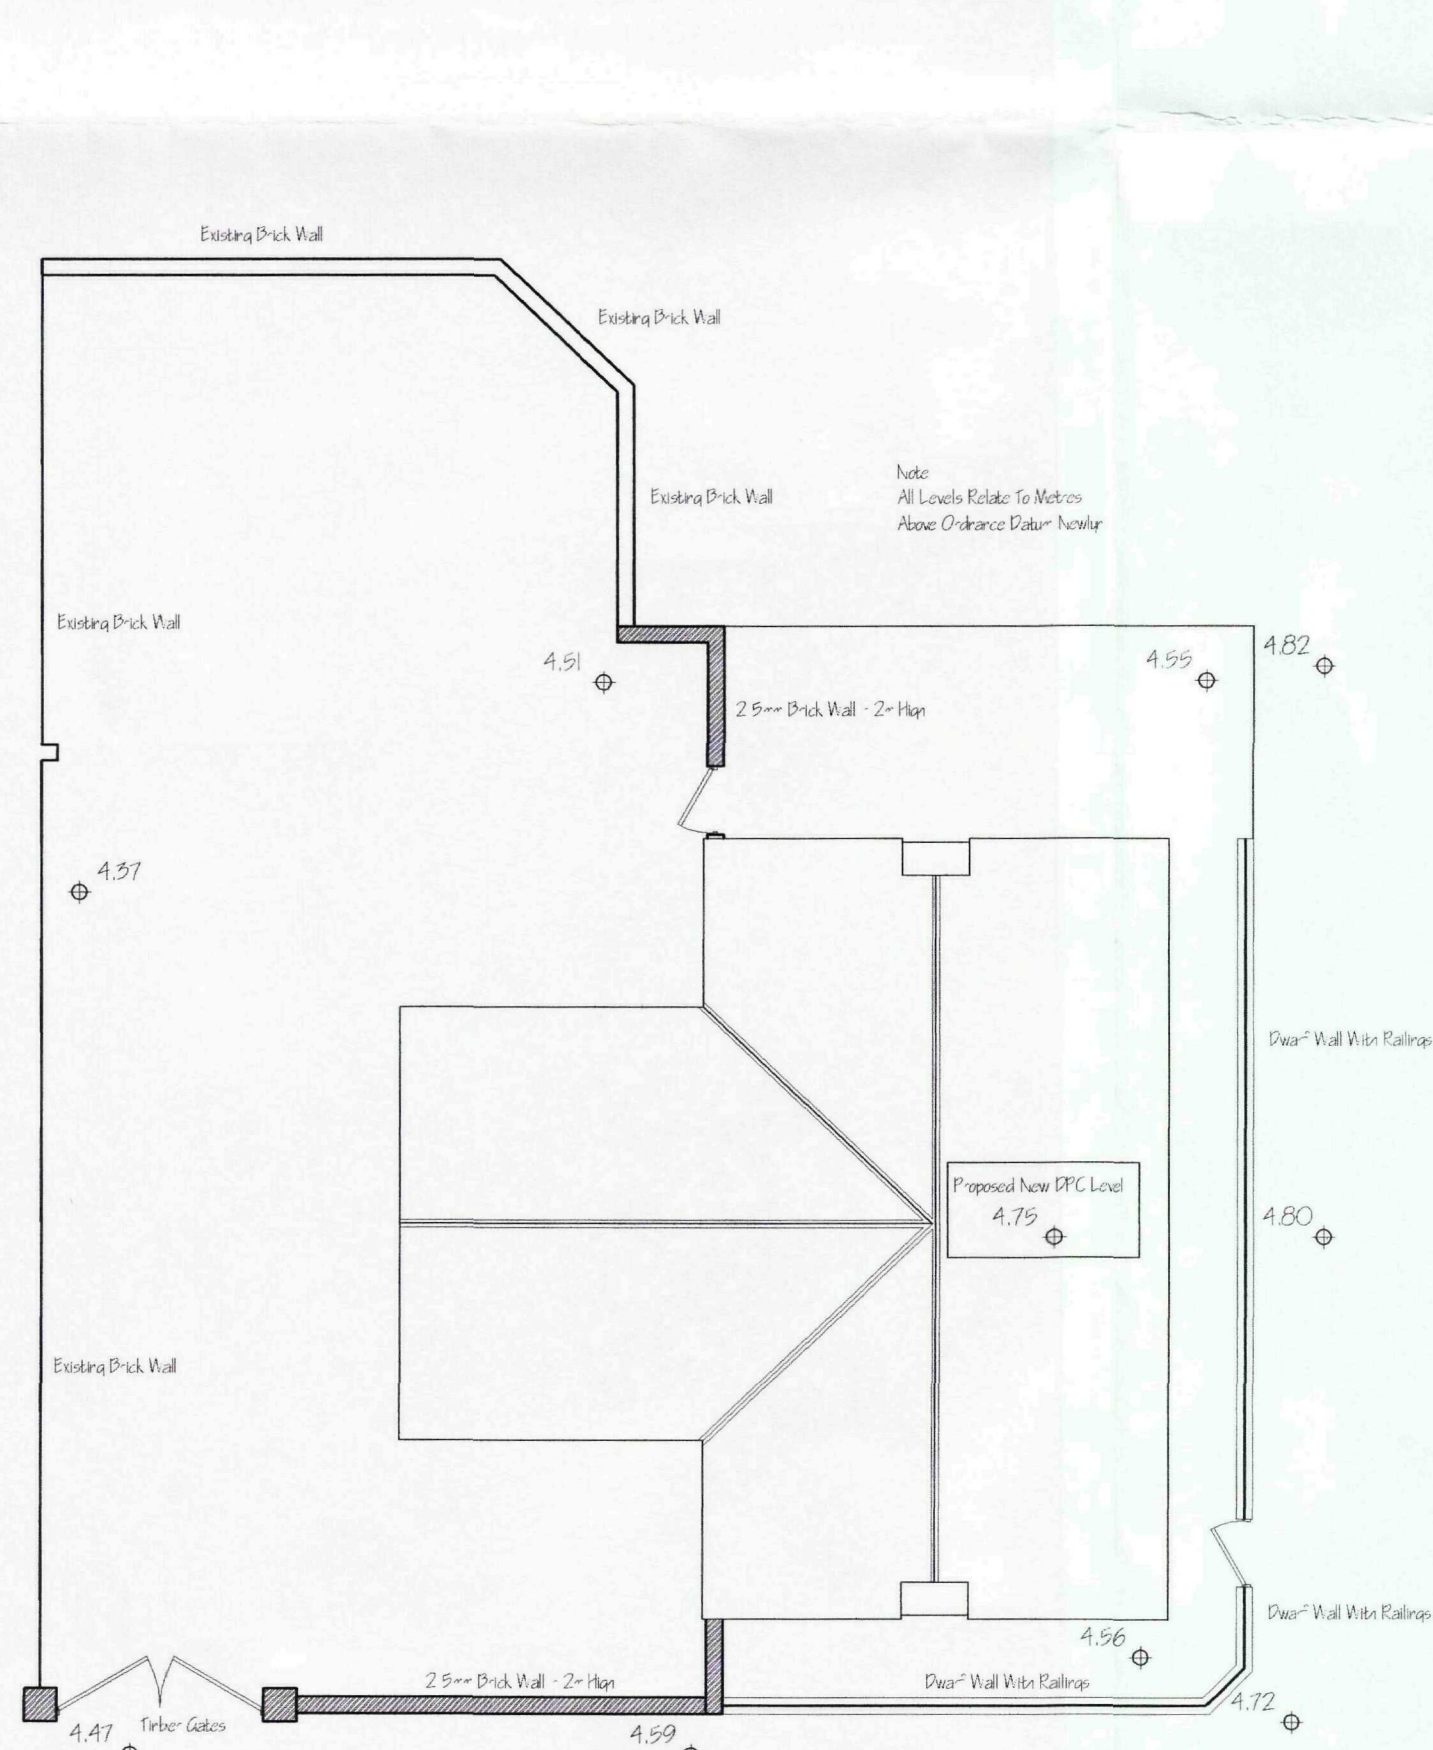


PROPOSED BOUNDARY WALL ELEVATION 1:20

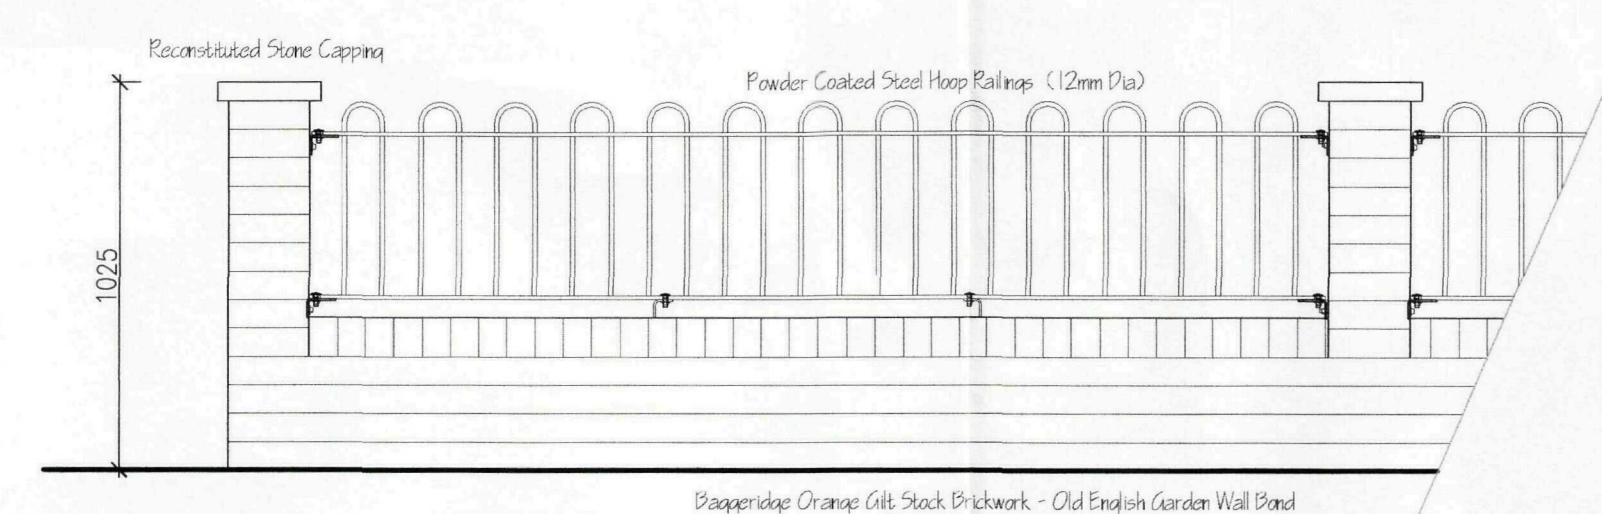

PROPOSED RAILING ELEVATION 1:20

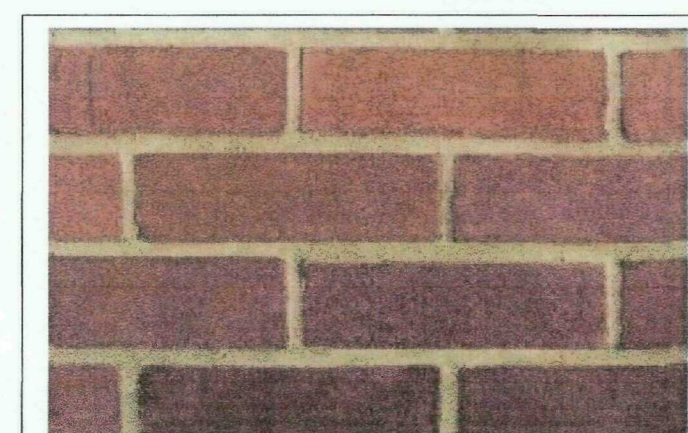

BAGGERIDGE ORANGE GILT STOCK
FLEMISH BOND TO FRONT ELEVATION
OLD ENGLISH GARDEN WALL BOND
TO OTHER ELEVATIONS

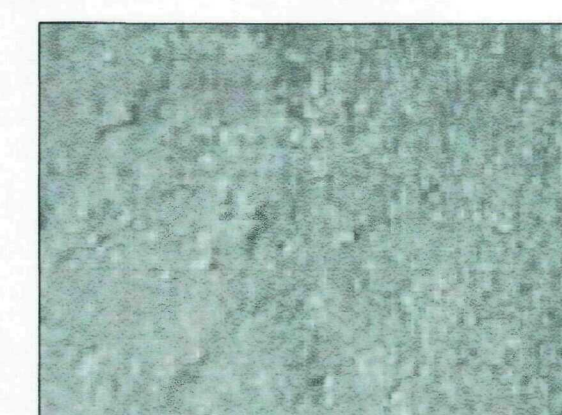

CUPA SLATE 25RH SLATES

ref:	revision	date
------	----------	------

G. R. MERCHANT LTD.
I.ENG AMICE FIWO
**ARCHITECTURAL, STRUCTURAL
AND LAND DRAINAGE
CONSULTANTS**
4 Wrights Mews
Spalding, Lincs. PE12 7EE
Tel: 01406 490800
Fax: 01406 425744
E-Mail: gr.merchant@btconnect.com

Project

RESIDENTIAL DEVELOPMENT
BACK LANE
HOLBEACH
SPALDING LINES

Client
D & R PROPERTIES LTD

Drawing

CONDITION COMPLIANCE DETAILS

Job Ref.	Drawing No.
2048-09	01

Date	Dec. 2009	Drawn	SLB
------	-----------	-------	-----

Scales

AS NOTED

DO NOT SCALE FROM THIS DRAWING



DRAWING TO BE READ IN
CONJUNCTION WITH SEPARATE
SPECIFICATION