

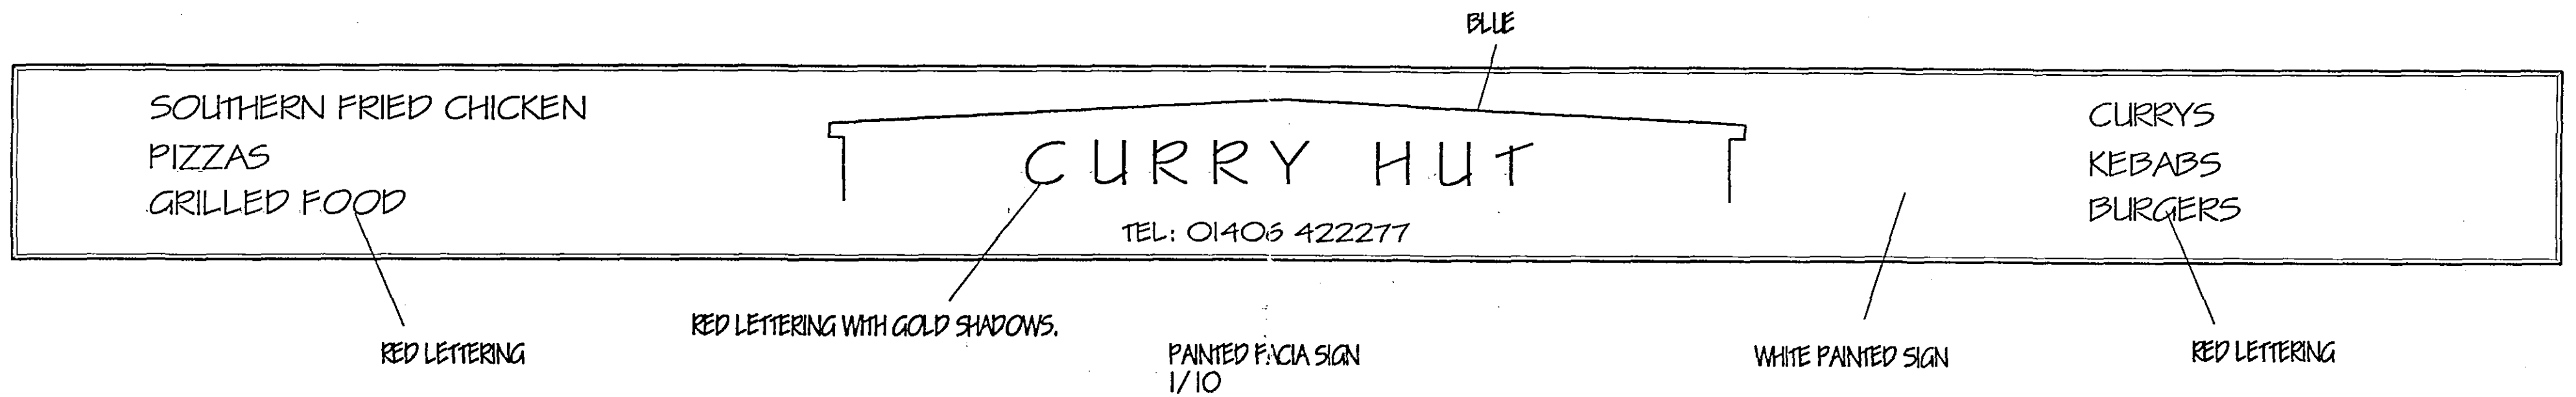


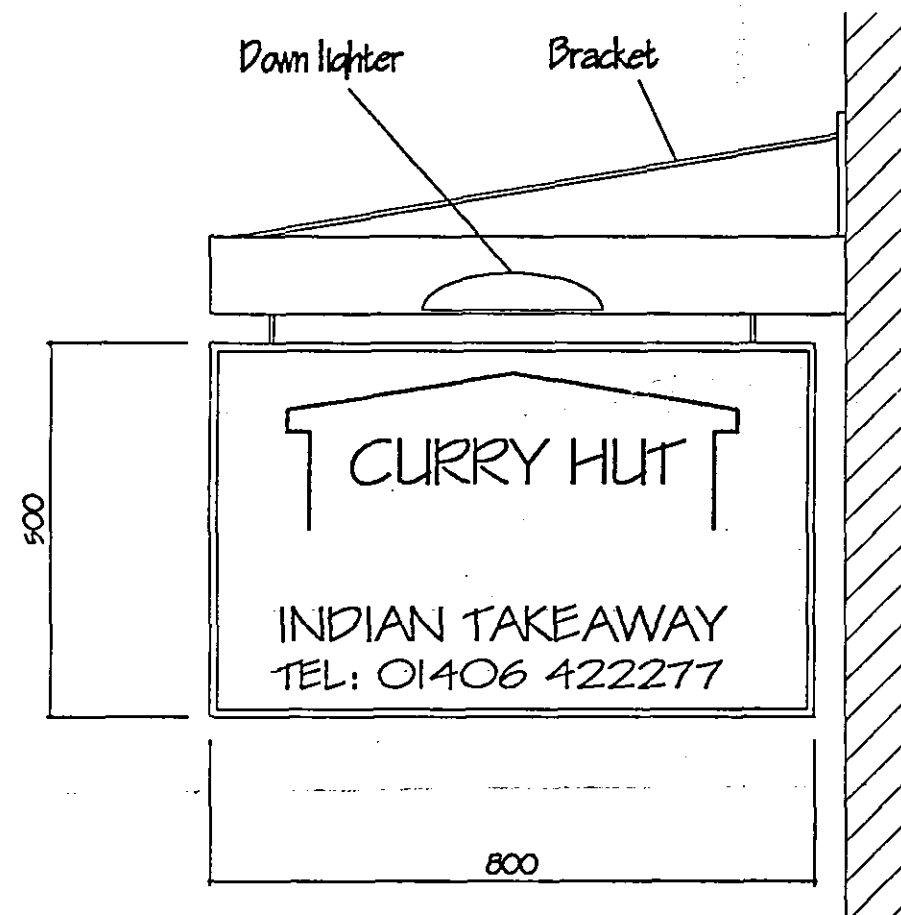

HANGING SIGN [same both sides]
1/10

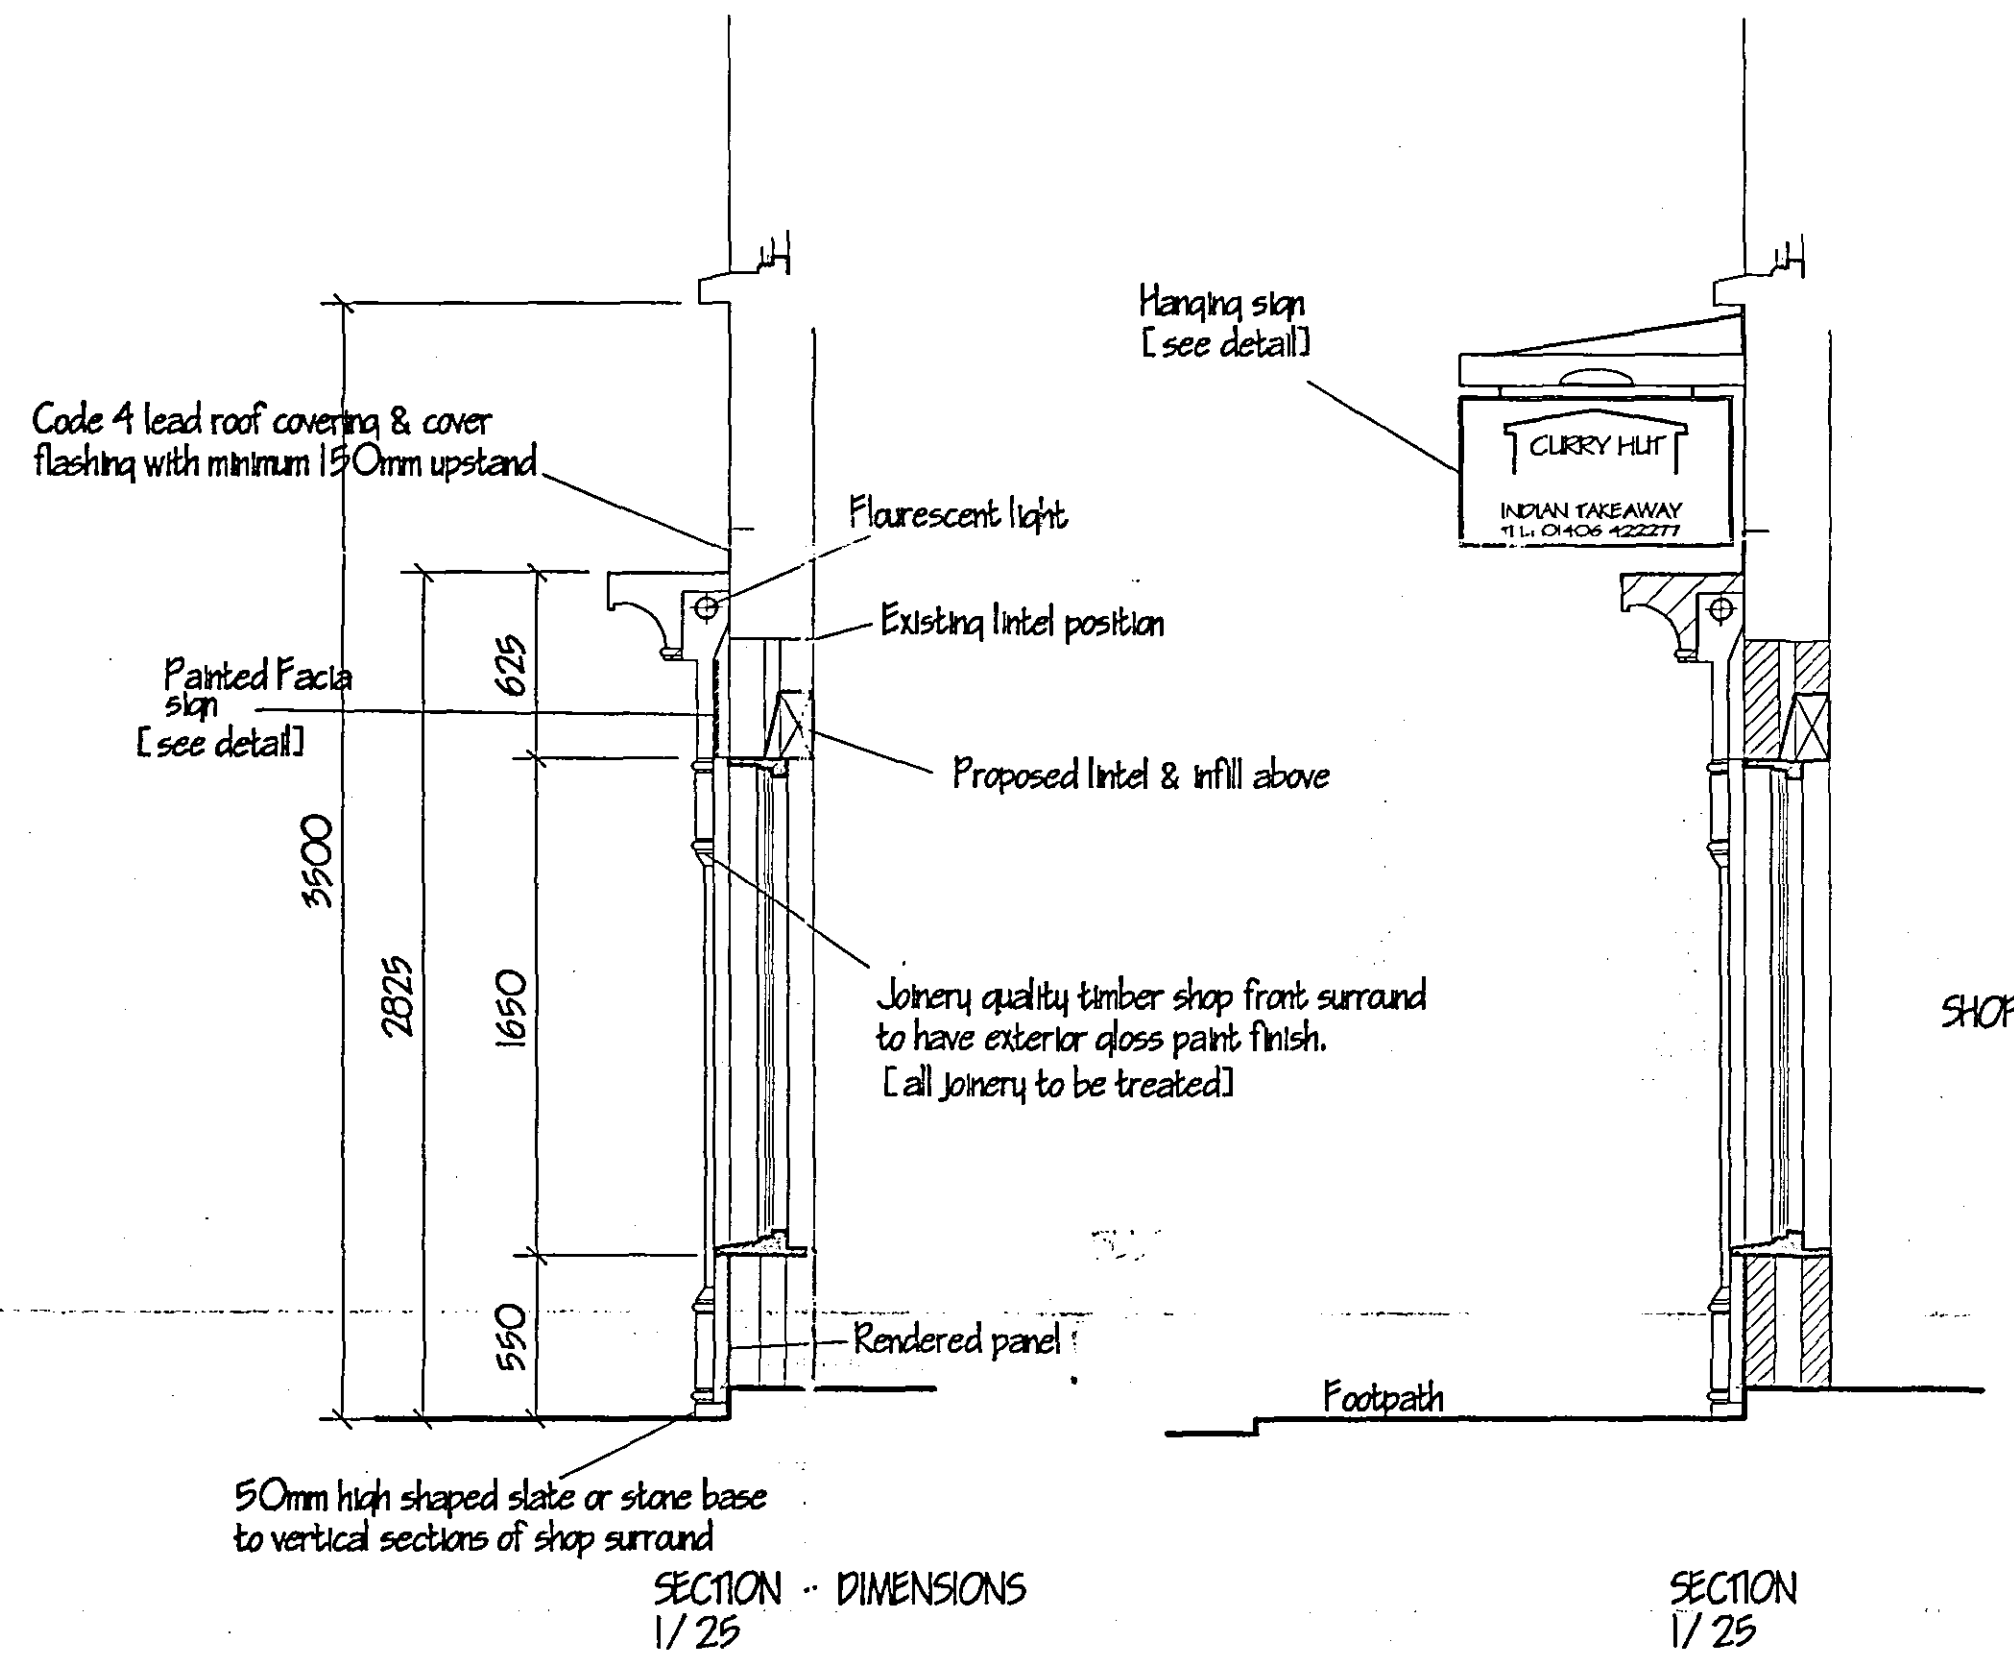

SHOP

Client T. HESNAN	
Drawing SHOP FRONT SECTION & SQUARE DETAILS	
Job Ref. 1442-06	Drawing No. 01
Date JULY '06	Drawn GEM
Scales AS INDICATED	


SHDC
Planning & Development
25 JUL 2006
Ref: 0995/06

IS THIS
* DETERMINED
NO! PLAN.