


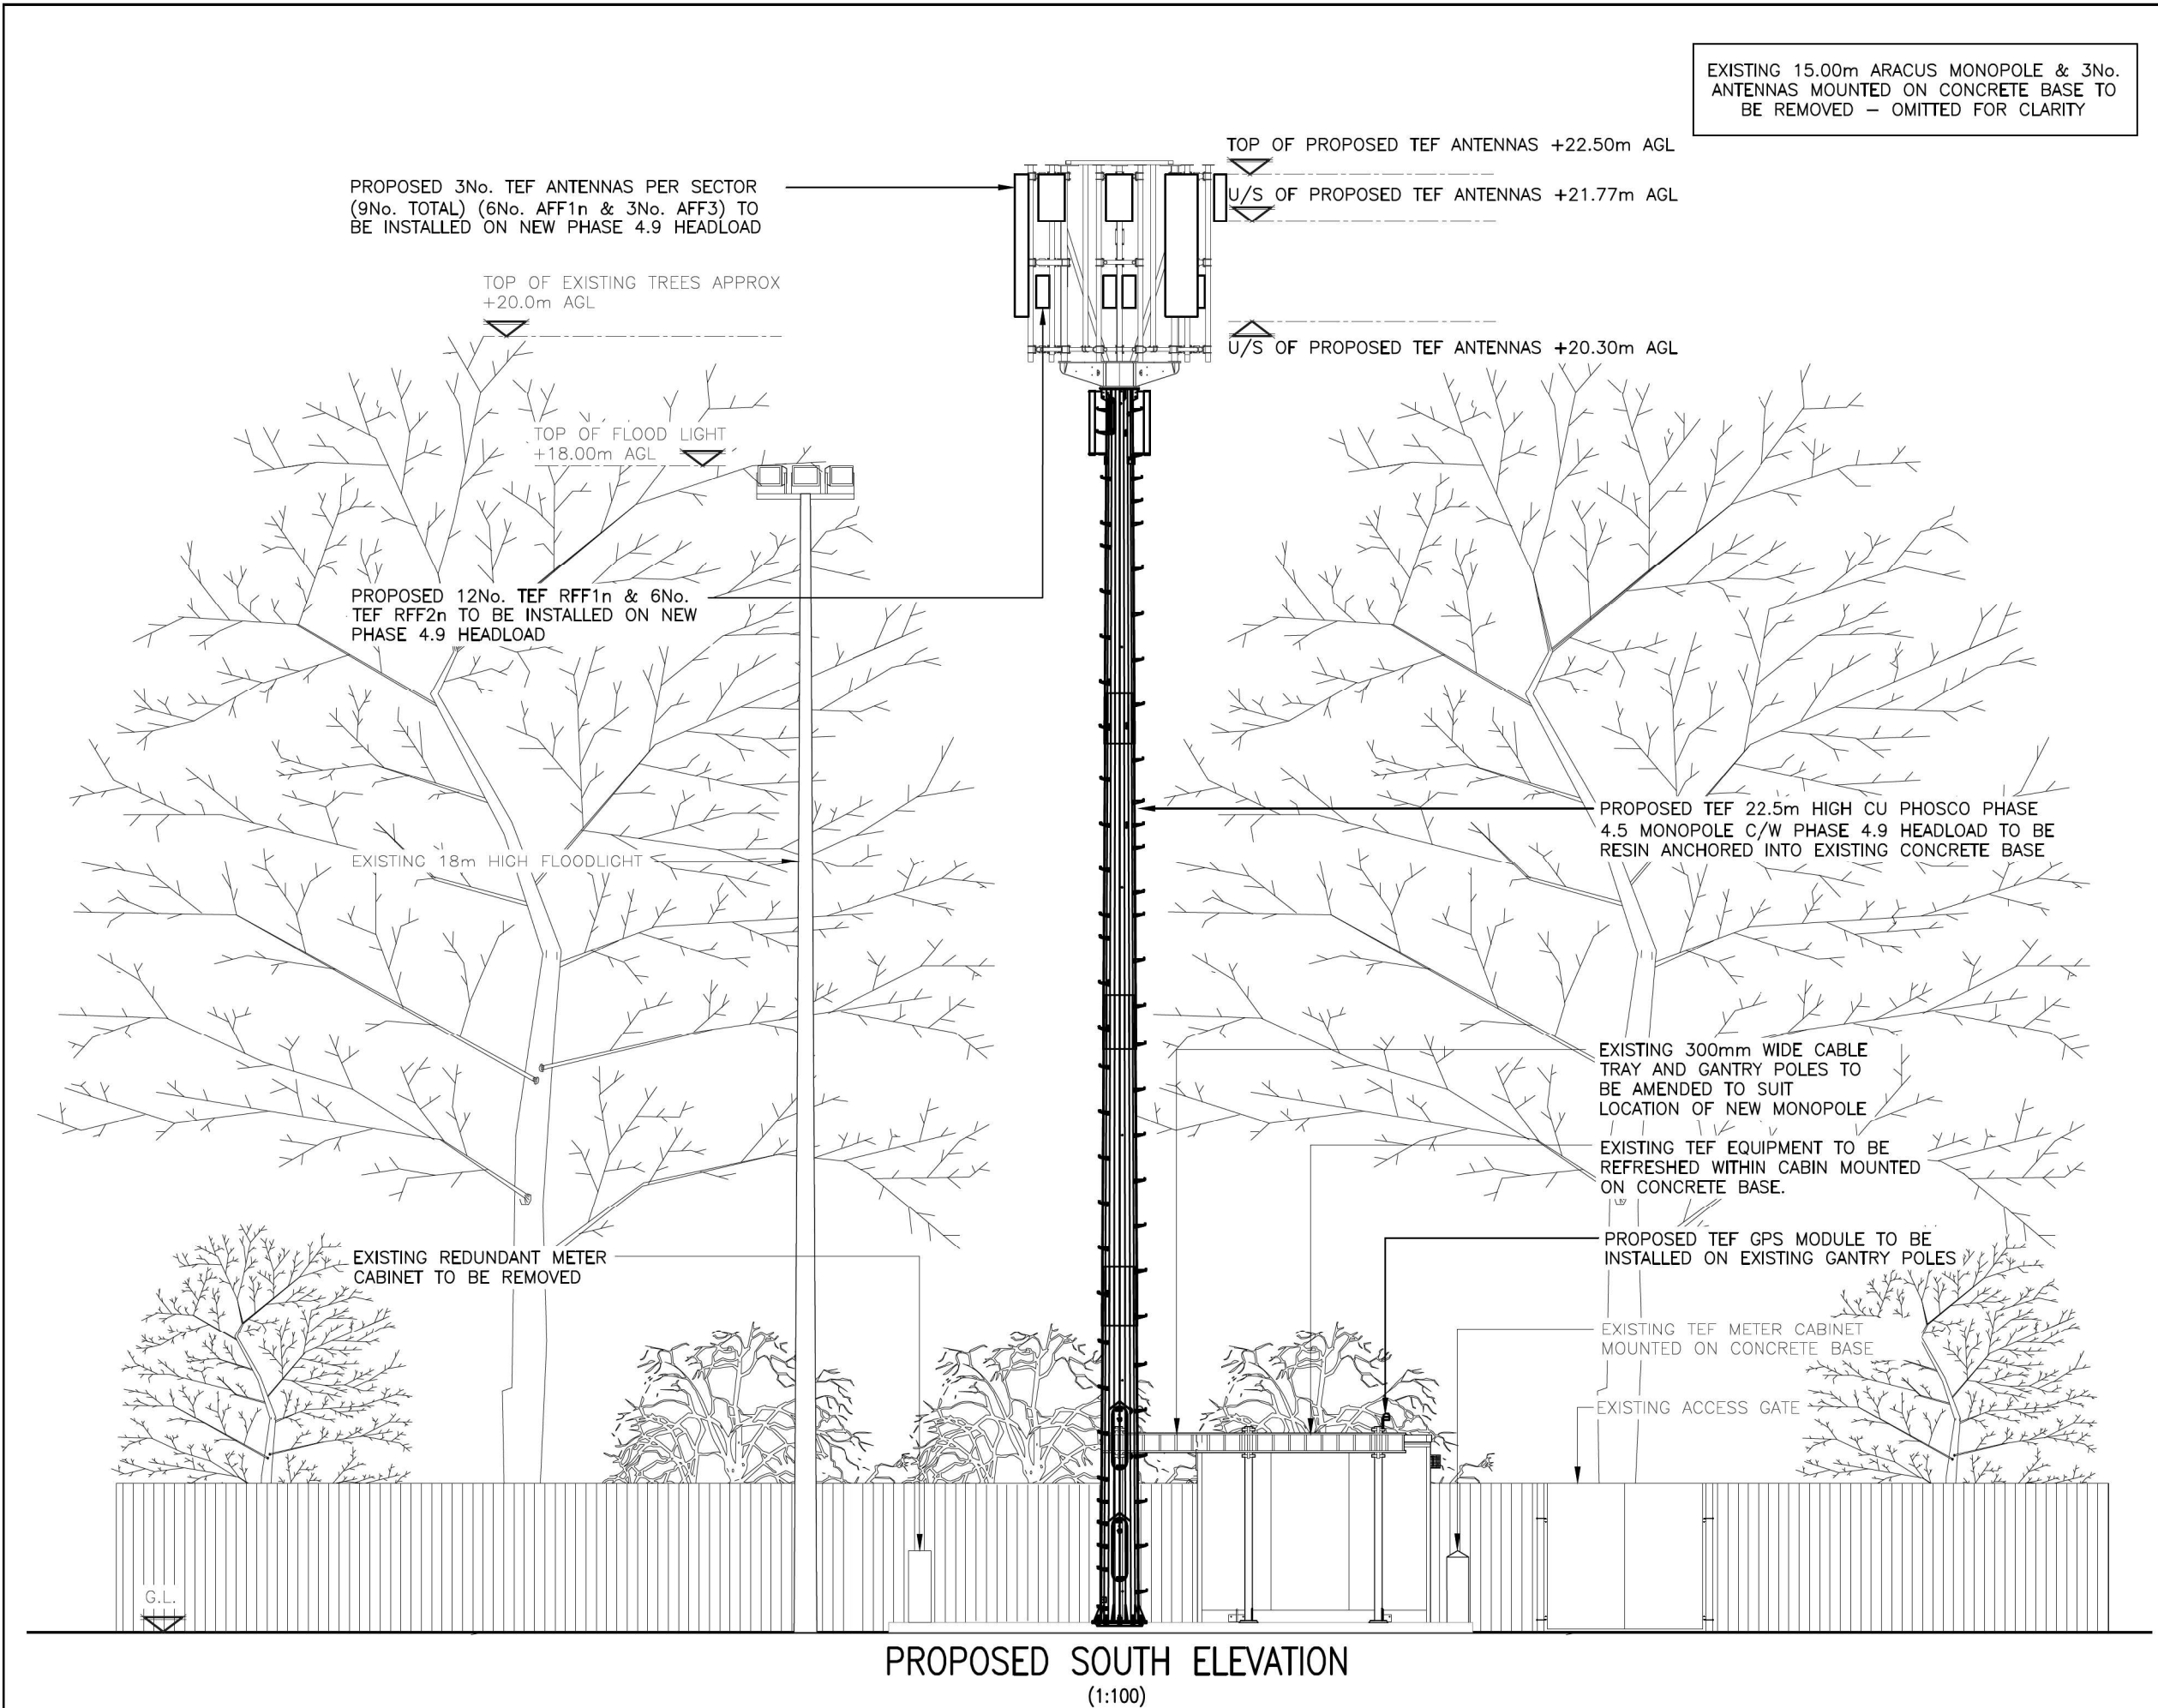

ALL DIMENSIONS ARE IN mm UNLESS NOTED OTHERWISE					
N.G.R	E: 536050		N: 325215		
NOTES:					
B	ROAD NAME REVISED		EM	ULC	28.05.25
A	PLANNING ISSUE		JCCS	TC	24.02.25
REV	MODIFICATION		BY	CH	DATE
 united living connected United Living Connected 4 Clearwater, Lingley Mere Business Park, Lingley Green Avenue, Great Sankey, Warrington, WA5 3UZ t. 44 (0)151 420 4128 www.unitedliving.co.uk					
 cornerstone					
Cell Name					Opt.
HOLBEACH UNITED FC					—
Cell ID No					
CSID		—	VF	—	TEF
115422		31710		38049	
Project No.		—	TM Cell ID	—	N/A
11542203		—		—	
Site Address / Contact Details					
LAND AT HOLBEACH UNITED FC PARK ROAD HOLBEACH LINCOLNSHIRE PE12 7PT					
Drawing Title: PROPOSED ELEVATION					
Purpose of issue: PLANNING					Dwg Rev:
Drawing Number: 301					B
Surveyed By: PW			Original Sheet Size: A3		Pack Issue:
Drawn: JCCS	Date: 24.02.25	Checked: TC	Date: 24.02.25	E	