



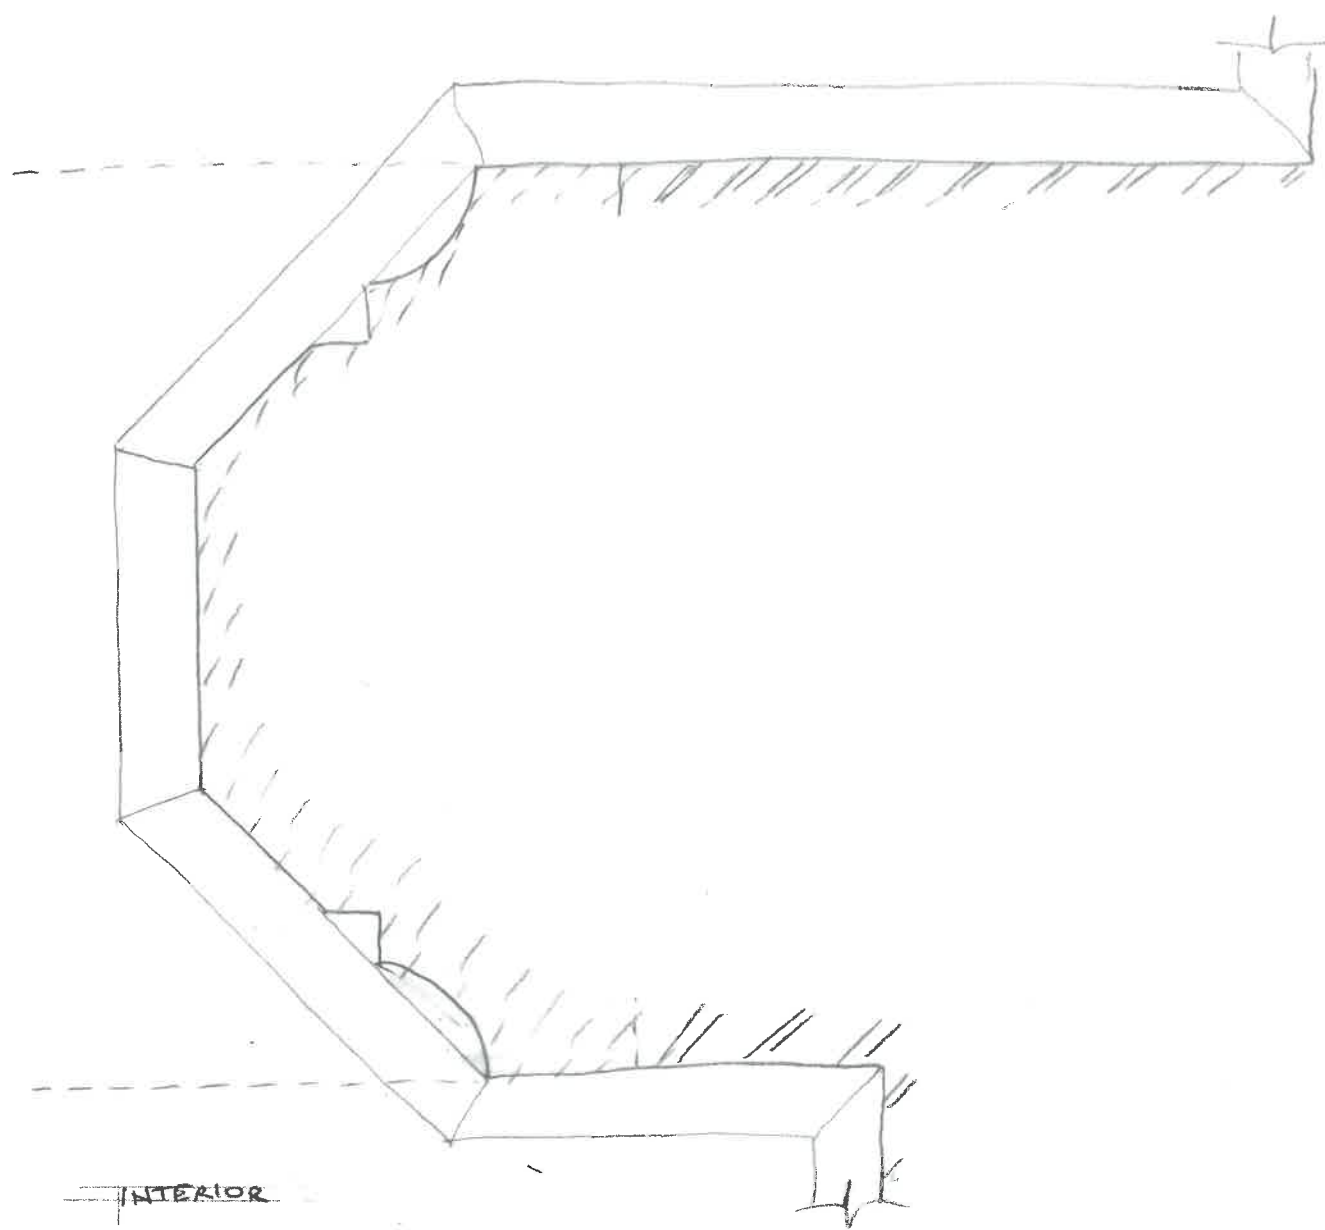

EXISTING

TYPICAL PIER / HEAD (NW/SE & SW/NE HANDS)

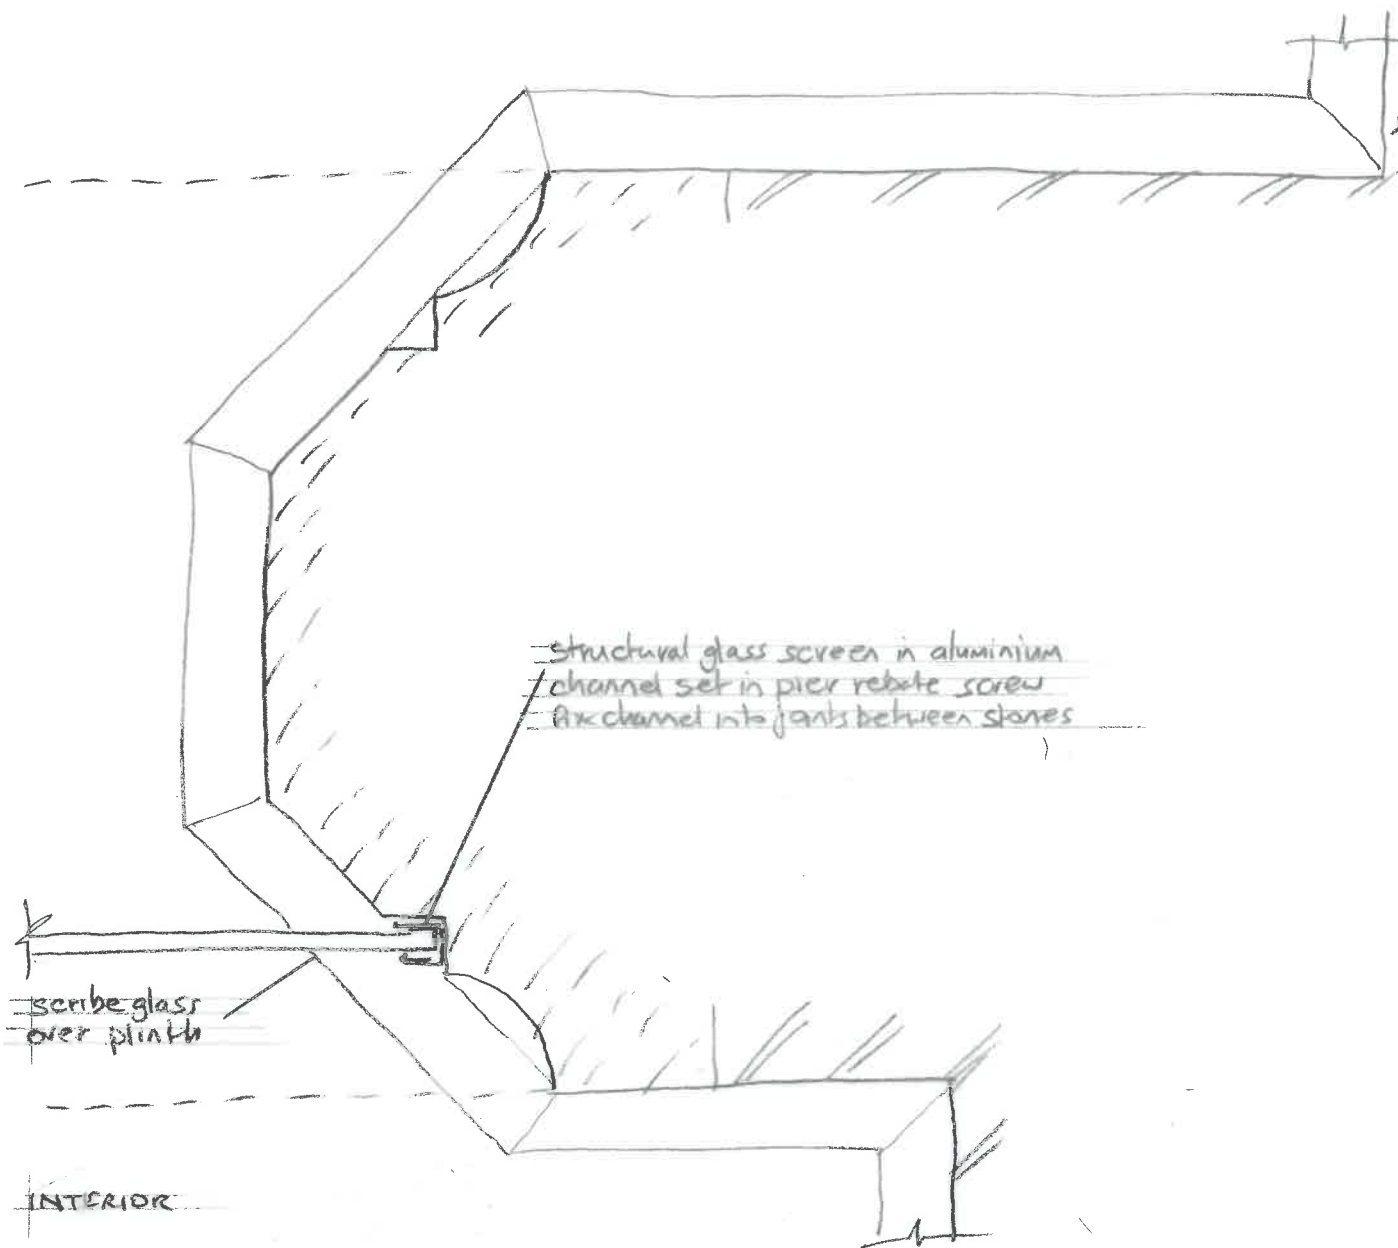

PROPOSED

whitworth

Project: Holbeach Cemetery Chapels	Drawn by: PEO	Date: October 2019
Title: Carriage porch glazed screen abutment detail existing and proposed 1: 5 at A3	Job No: 4645/4	Drawing no: 10

Note: Do not scale from this drawing. Confirm all dimensions on site. Refer any discrepancies to the Architect before work is put in hand. Read this drawing in conjunction with the specification and schedule of works and other relevant drawings.