
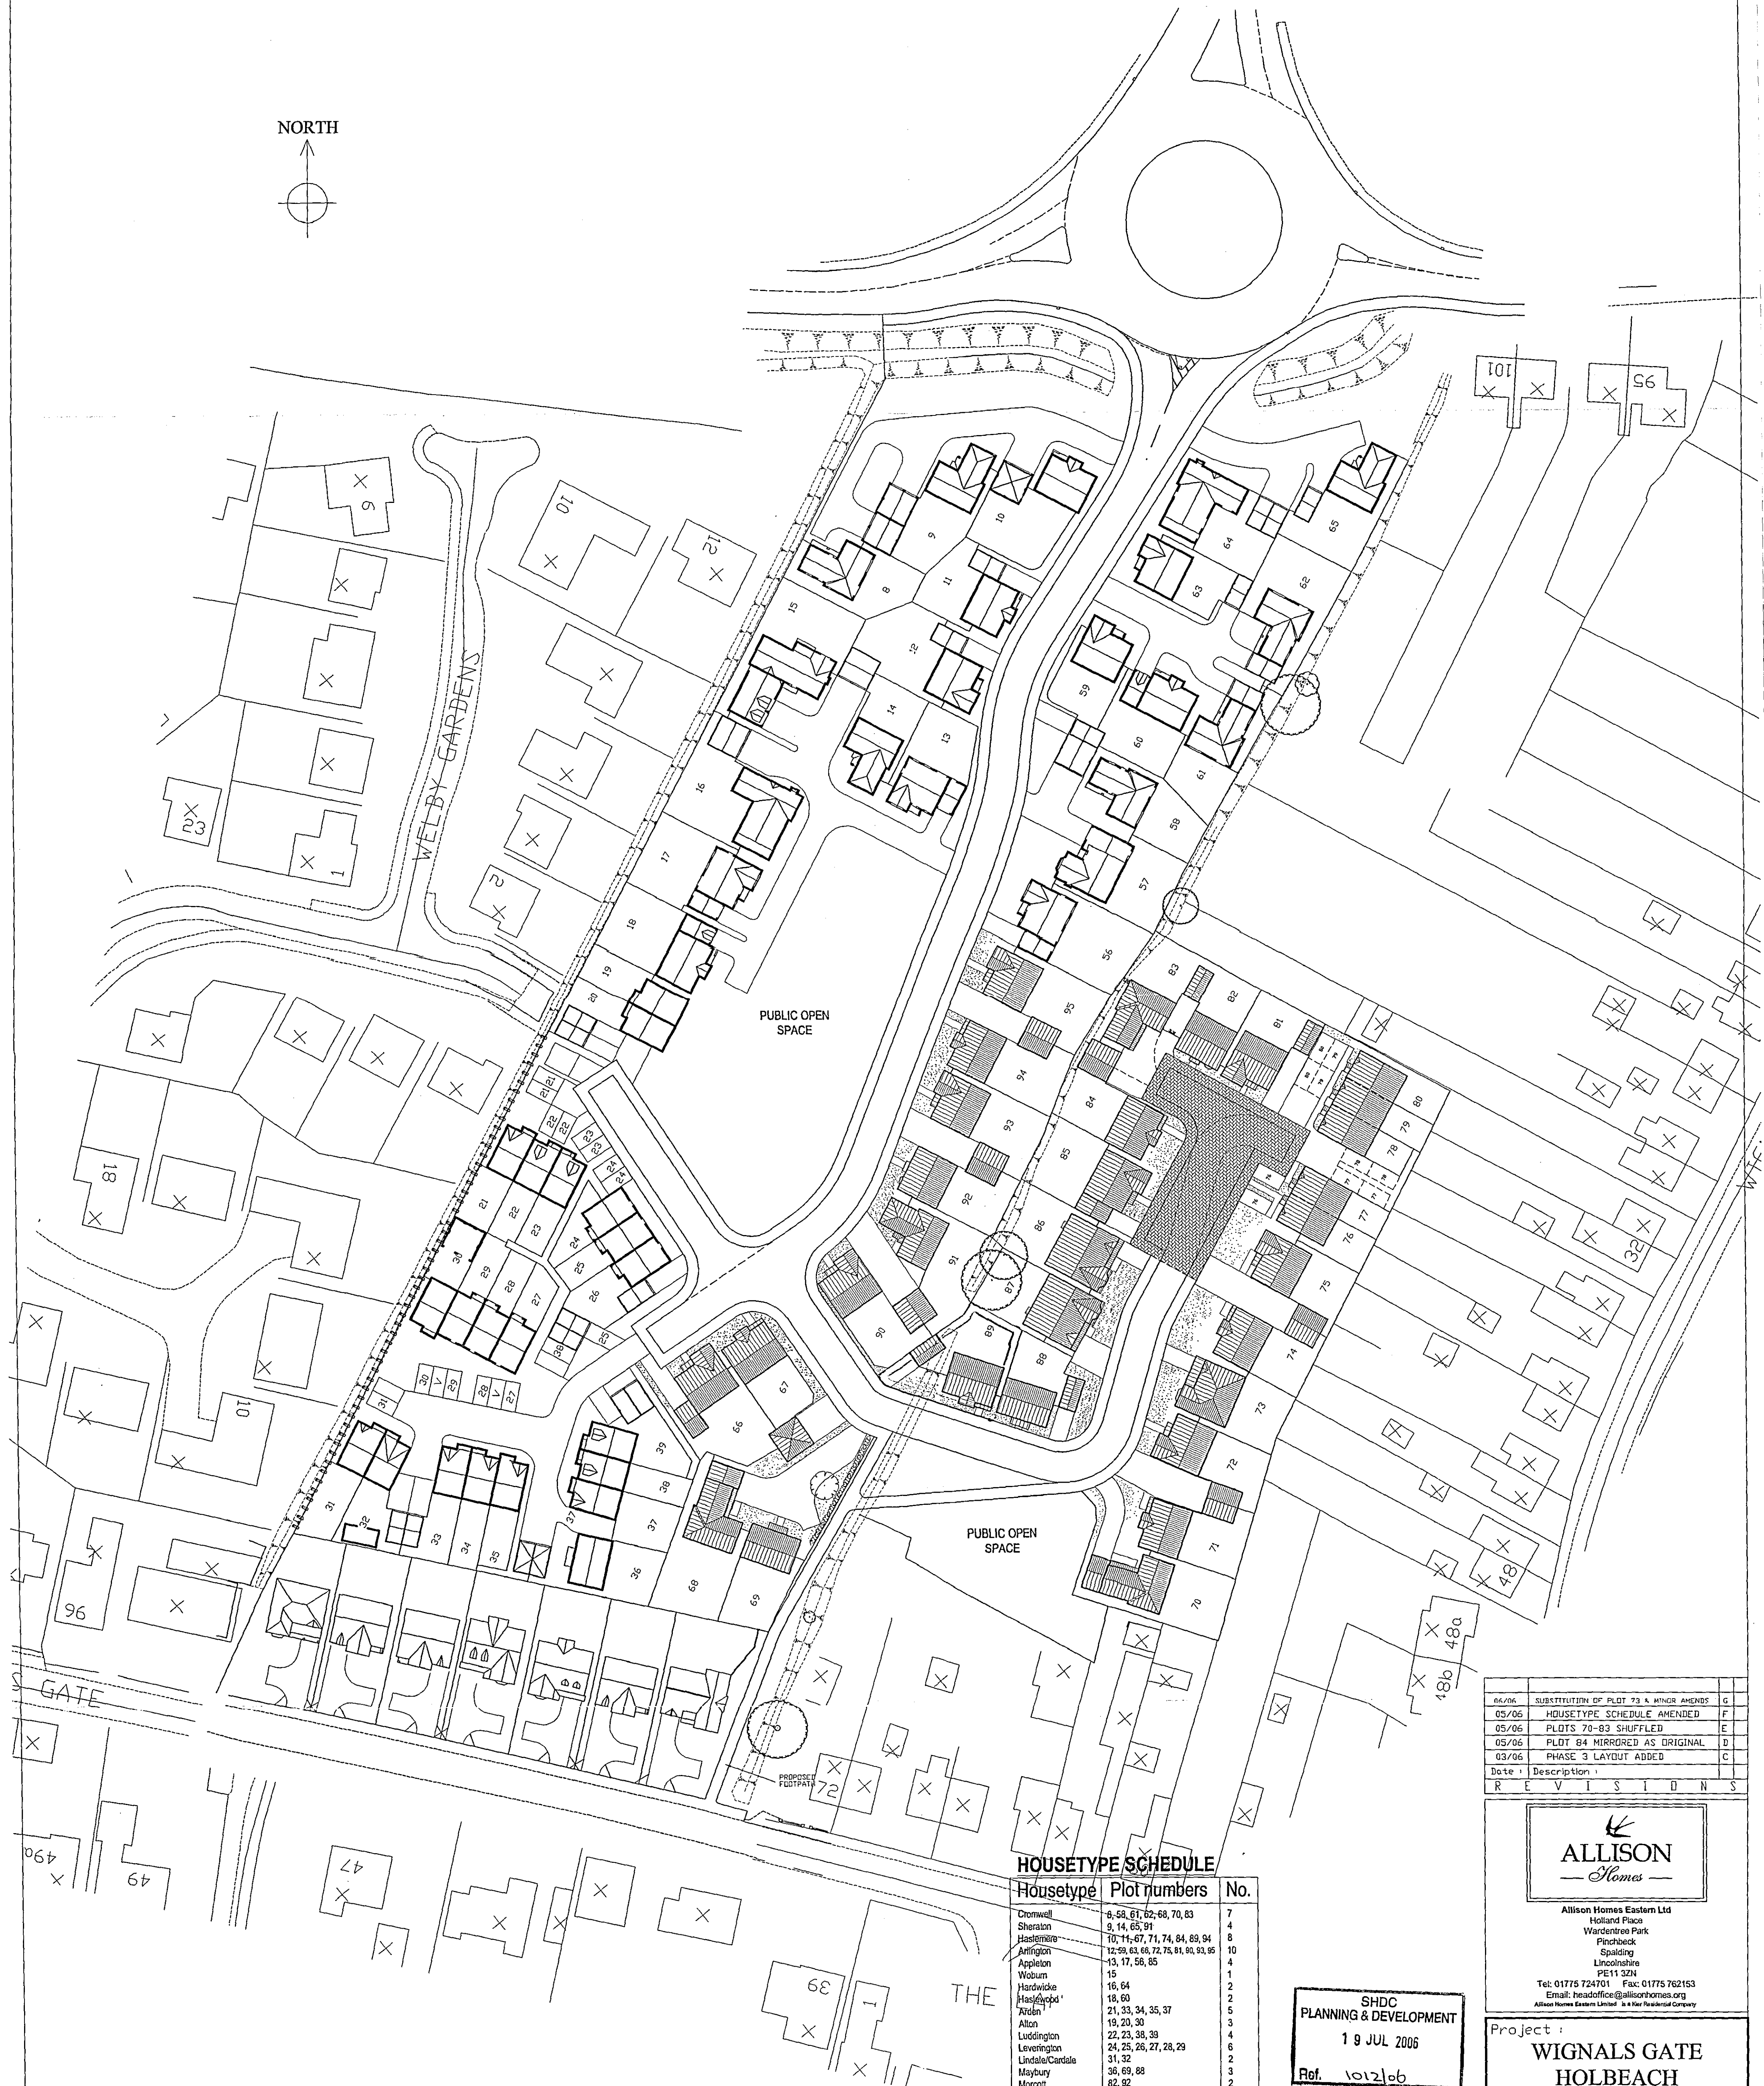


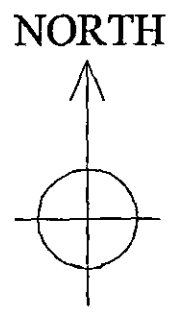

HOUSETYPE SCHEDULE

Housetype	Plot numbers	No.
Cromwell	8, 58, 61, 62, 68, 70, 83	7
Sheraton	9, 14, 65, 91	4
Haslemere	10, 11, 67, 71, 74, 84, 89, 94	8
Arlington	12, 59, 63, 68, 72, 75, 81, 80, 93, 95	10
Appleton	13, 17, 56, 85	4
Walsum	15	1
Hardwicke	16, 64	2
Haslemere	18, 60	2
Arlington	21, 33, 34, 35, 37	5
Alton	19, 20, 30	3
Luddington	22, 23, 38, 39	4
Levenington	24, 25, 26, 27, 28, 29	6
Uxbridge/Cardale	31, 32	2
Maybury	36, 69, 88	3
Morcott	82, 92	2
57	57	1
Roxburgh	76, 77, 78, 79, 80	5
Nene 2	86, 87	2
Westland	73	1
Seymour		
		72

SHDC
PLANNING & DEVELOPMENT
19 JUL 2006
Ref. 1012/06

DRAWING
17 JUL 2006

Date	Description	Revision
06/06	SUBSTITUTION OF PLOT 73 & MINOR AMENDS	G
05/06	HOUSETYPE SCHEDULE AMENDED	F
05/06	PLOTS 70-83 SHUFFLED	E
05/06	PLOT 84 MIRRORED AS ORIGINAL	D
03/06	PHASE 3 LAYOUT ADDED	C

ALLISON
Homes

Allison Homes Eastern Ltd
Holland Place
Wardentree Park
Pinchbeck
Spalding
Lincolnshire
PE11 3ZN
Tel: 01775 724701 Fax: 01775 762153
Email: headoffice@allisonhomes.org
Allison Homes Eastern Limited is a Part Residential Company

Project :
**WIGNALS GATE
HOLBEACH**
Drawing Title :
SITE LAYOUT

Reference No :
Scale : 1:500 @ A1
Date : 17 JUL 2006