


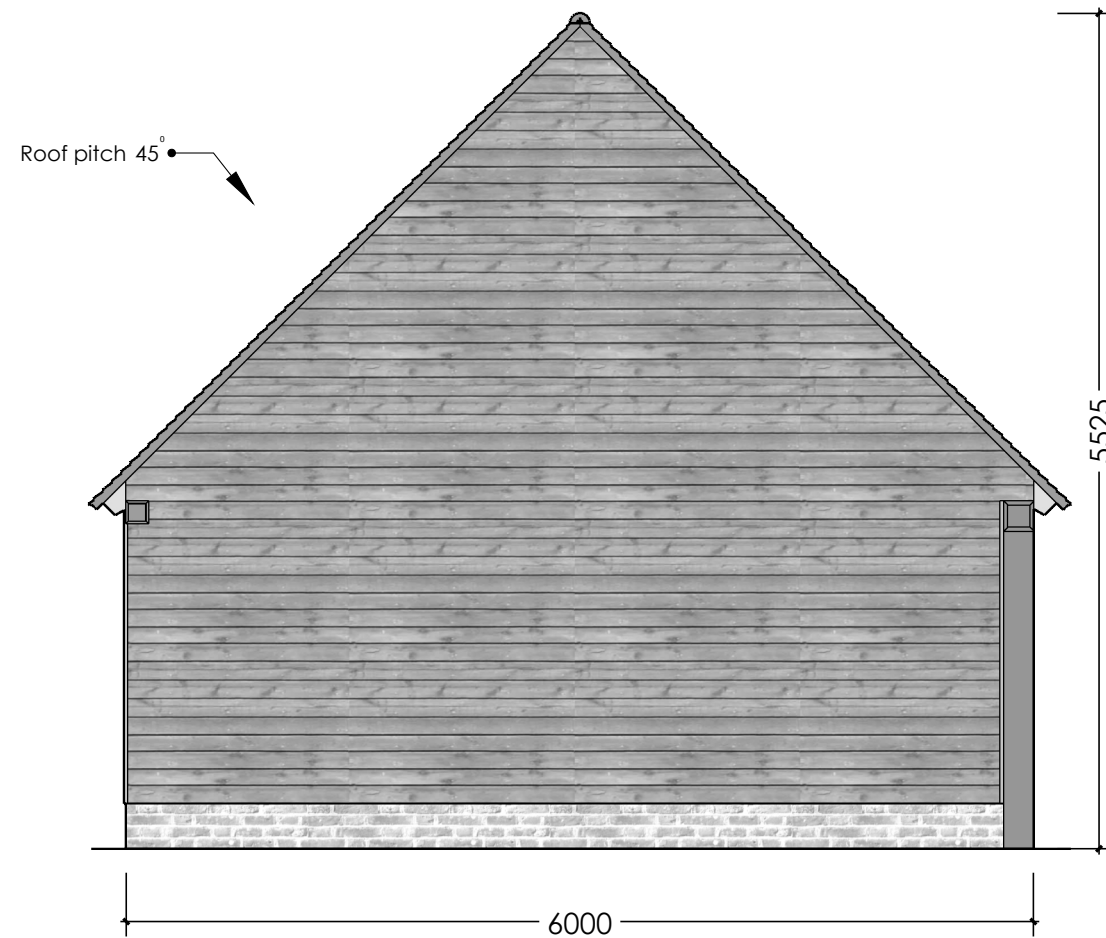

Left Elevation



Right Elevation



Scale Bar 1:50

Rev No:	Revision:	Date:
SWIFT OAK <i>- Oak Frame Specialists -</i>		
LOCATION:	CLIENT: T Smith	REV: 1:50 @ A3
DRAWING TYPE: Residential	DRAWING No: TS/003	DATE: 27.10.20
DRAWING NAME: Three Bay Full Height 9 x 6m Frame; Left & Right Elevations		