


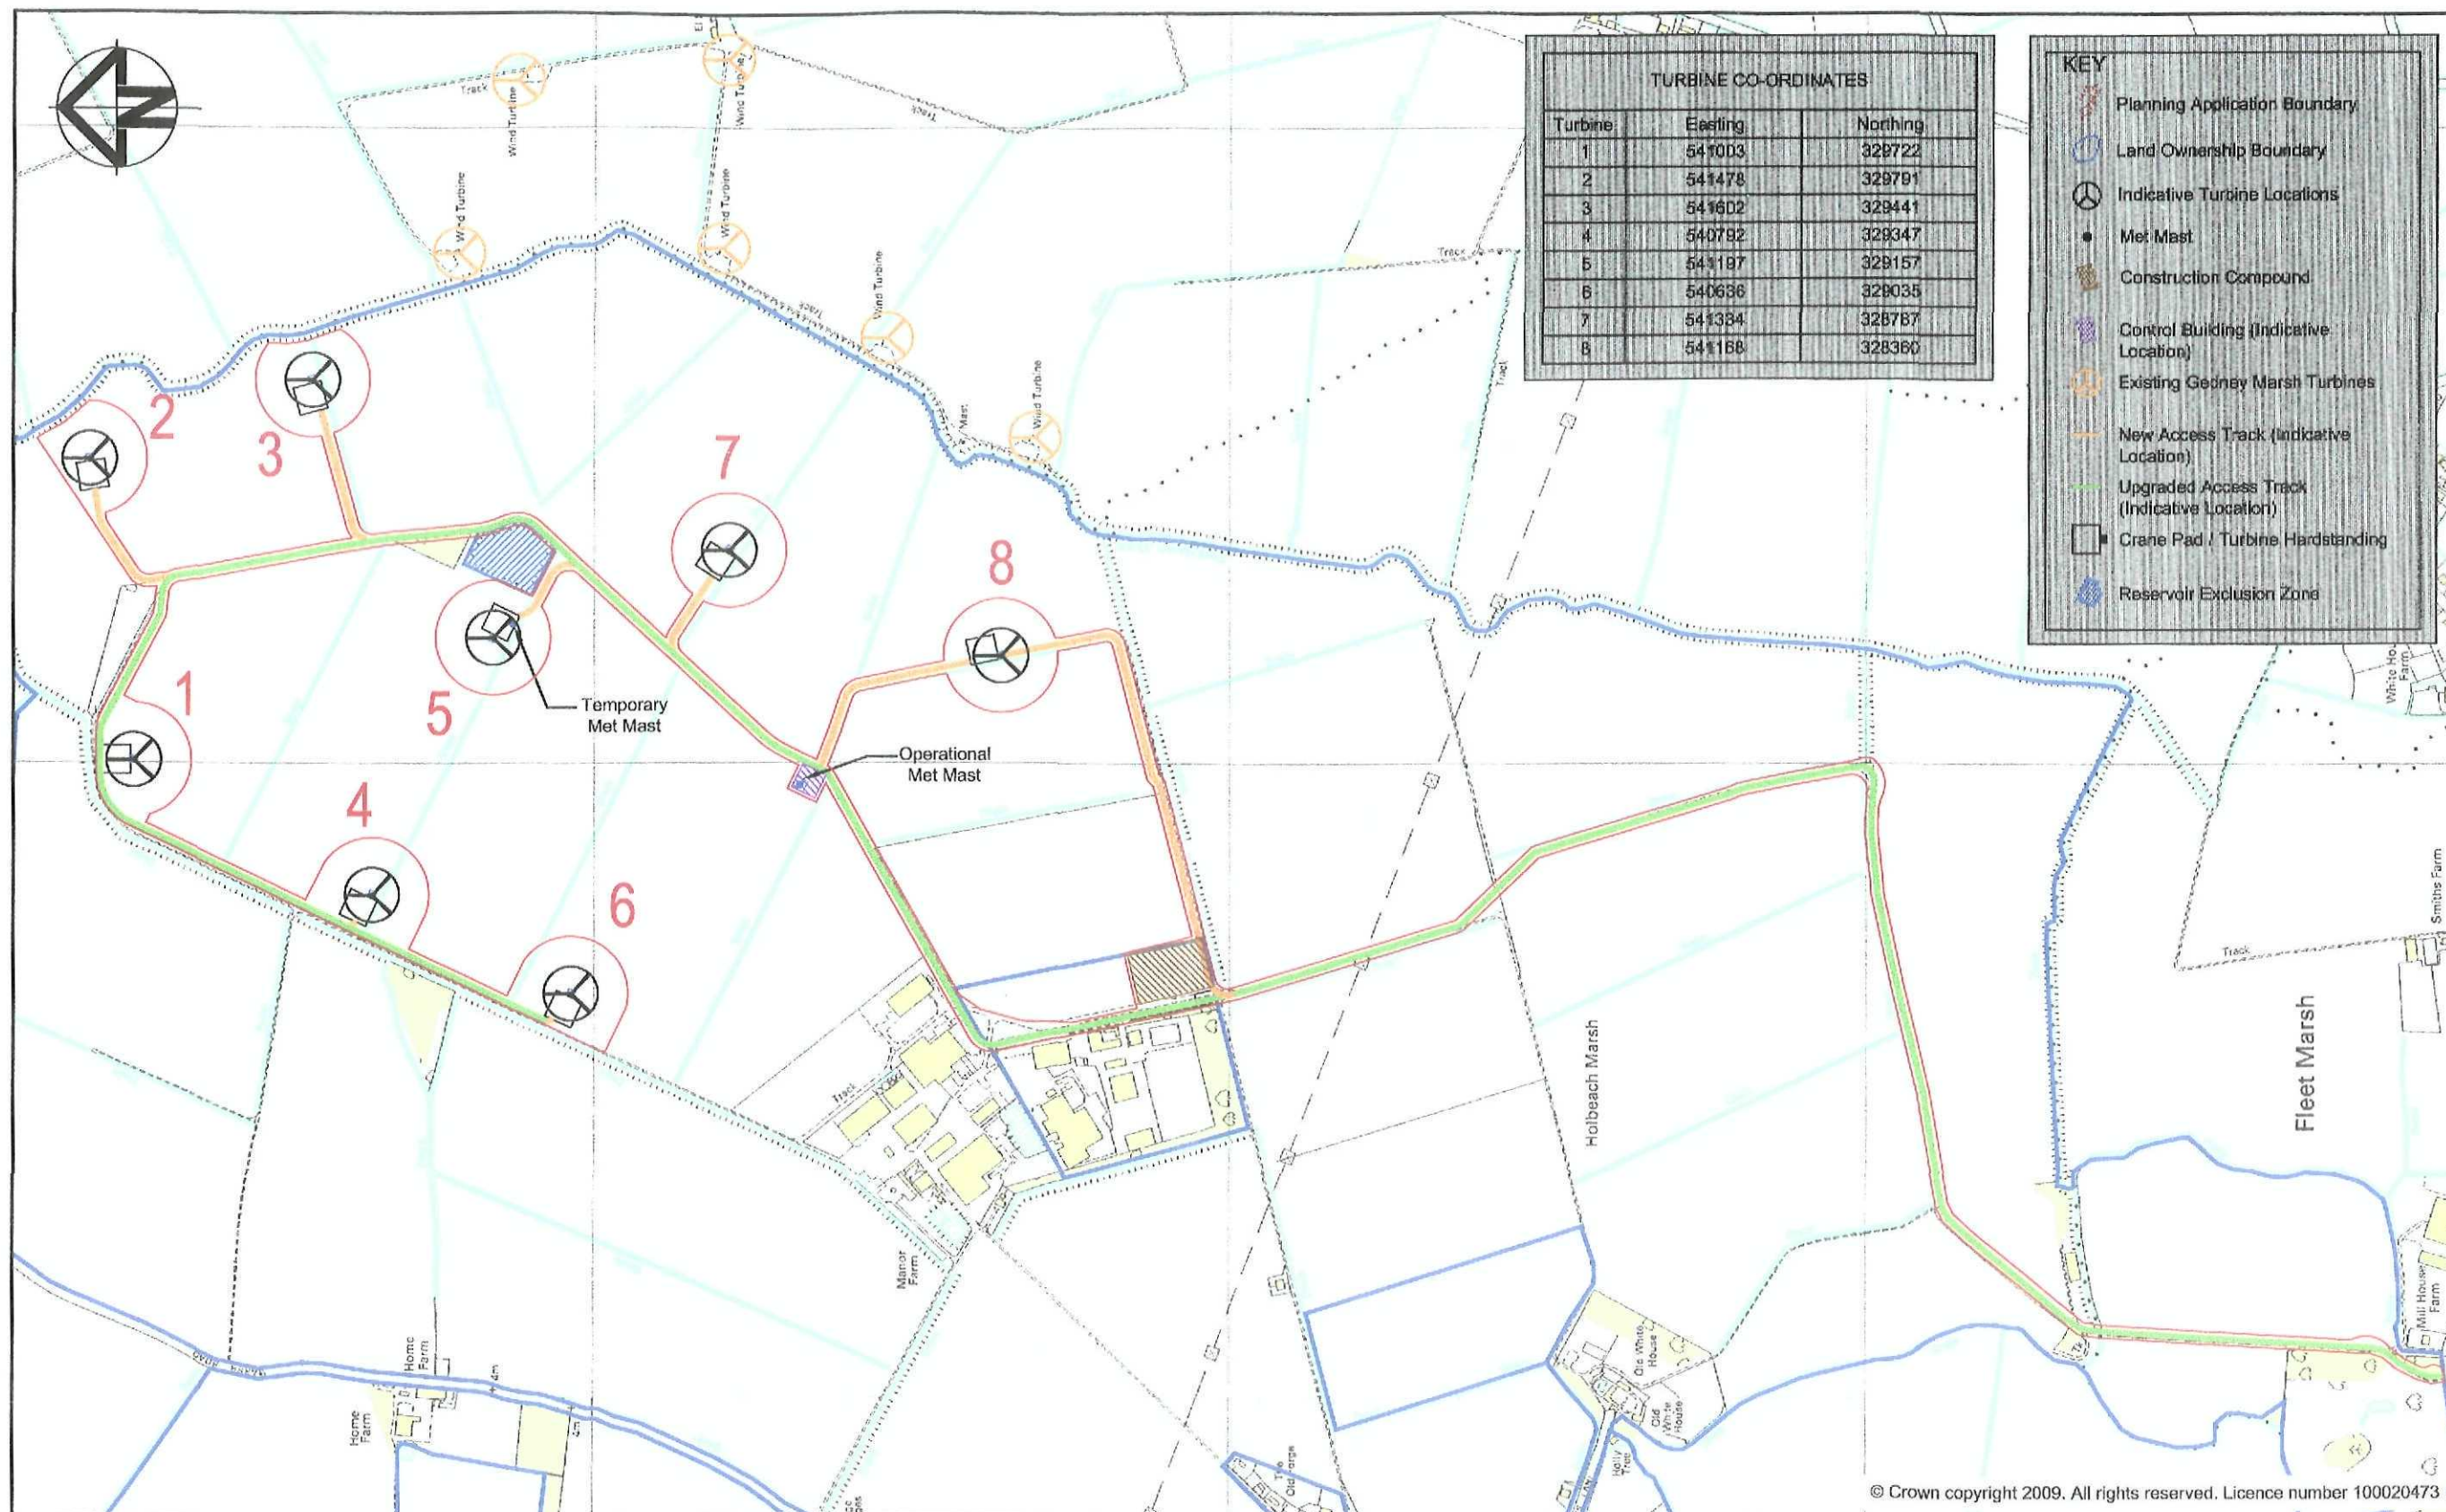

TURBINE CO-ORDINATES		
Turbine	Easting	Northing

KEY	
	Planning Application Boundary
	Land Ownership Boundary
	Indicative Turbine Locations
	Met Mast
	Construction Compound
	Control Building (Indicative Location)
	Existing Gedney Marsh Turbines
	New Access Track (Indicative Location)
	Upgraded Access Track (Indicative Location)
	Crane Pad / Turbine Hardstanding
	Reservoir Exclusion Zone


© Crown copyright 2009. All rights reserved. Licence number 100020473

SHDC Planning & Development 21 JUN 2010 Ref: 1016-09		Client 		Status PLANNING NOT TO BE USED FOR CONSTRUCTION		Project HOLBEACH MARSH WIND FARM			
Scales 1:10,000		Original Size A3		Height NEWLYN		Title SITE DEVELOPMENT PLAN		Drawing No. 01/PA	
Grid GRID		Height Datum NEWLYN		Current Issue Signatures Author: P. WILLIAMS Checker: D. JONES Approver: I. WALKER		Issue 02		Project No. NE33315	
Issue 01 FIRST ISSUE		Date 04/12/09		Filename 01-PA.DWG		Copyright reserved		Issue 02	
Issue 02 PLANNING APPLICATION BOUNDARY REVISED		Date 20/04/10		Status NOT TO BE USED FOR CONSTRUCTION		Project HOLBEACH MARSH WIND FARM		Issue 02	

TURBINE CO-ORDINATES		
Turbine	Easting	Northing
1	541003	329722
2	541478	329791
3	541602	329441
4	540792	329347
5	541197	329157
6	540636	329035
7	541334	328787
8	541168	328360

KEY

-  Planning Application Boundary
-  Land Ownership Boundary
-  Indicative Turbine Locations
-  Met Mast
-  Construction Compound
-  Control Building (Indicative Location)
-  Existing Gedney Marsh Turbines
-  New Access Track (Indicative Location)
-  Upgraded Access Track (Indicative Location)
-  Crane Pad / Turbine Hardstanding
-  Reservoir Exclusion Zone

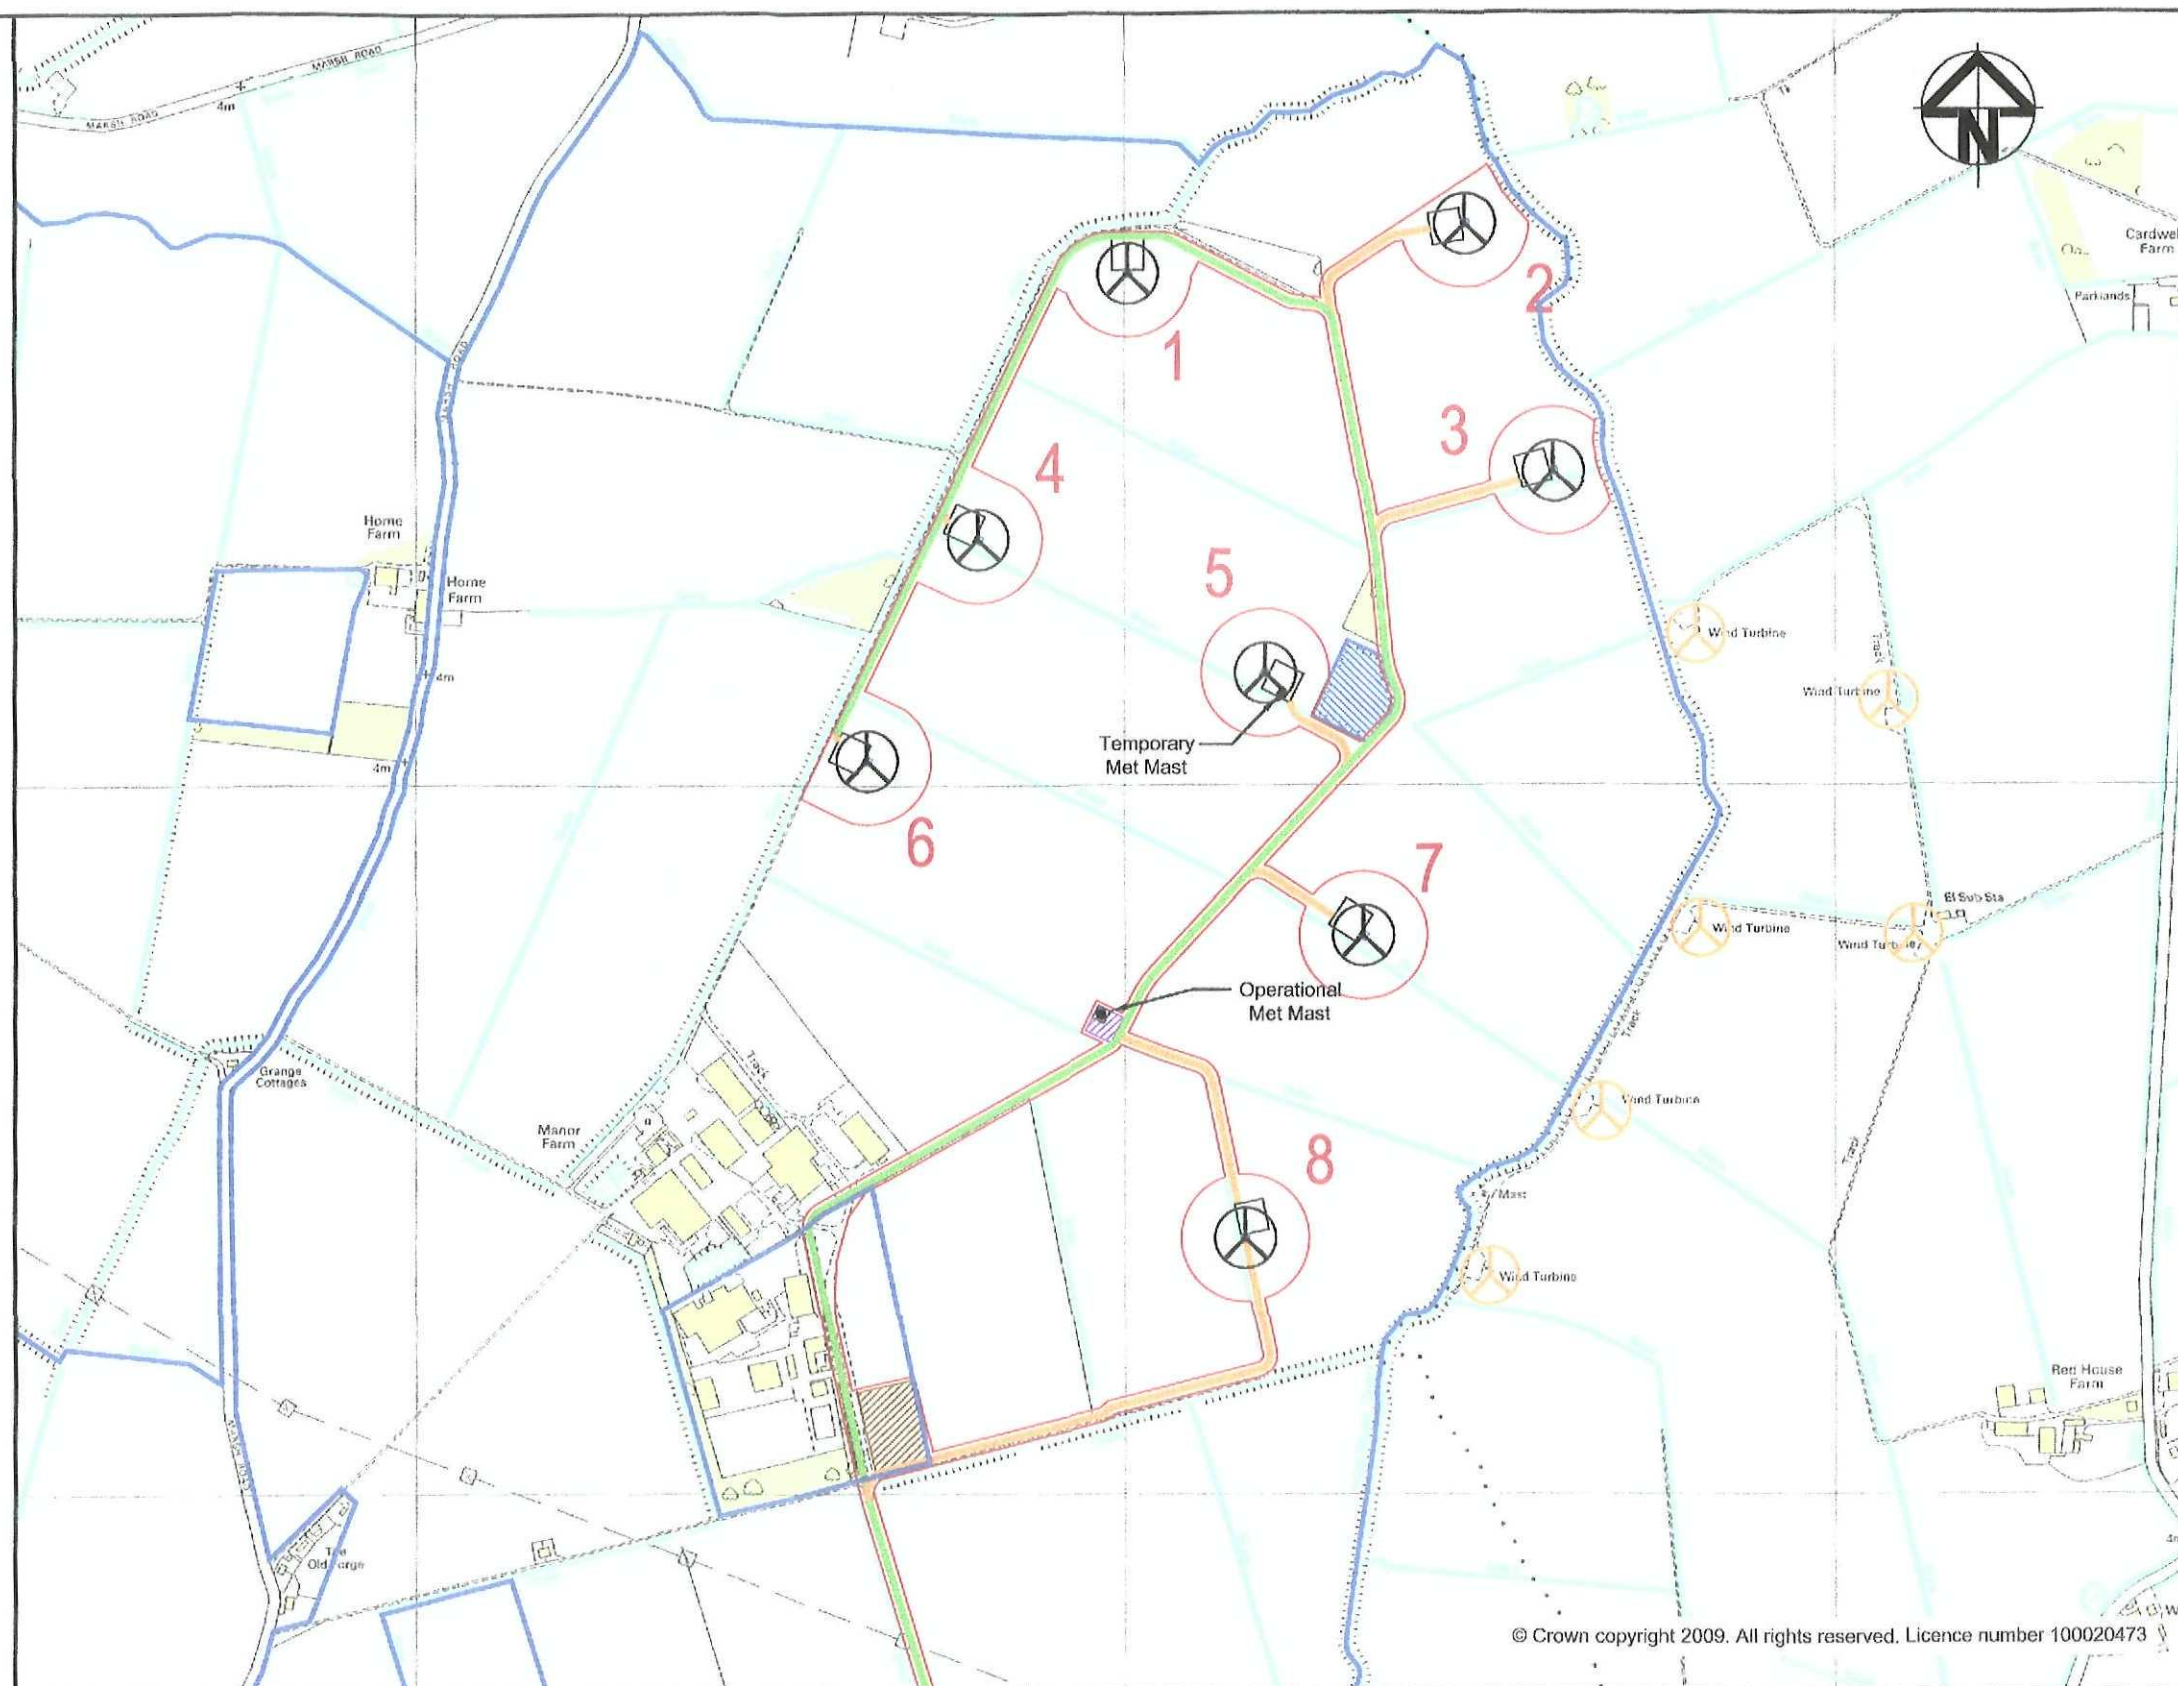

© Crown copyright 2009. All rights reserved. Licence number 100020473

Issue	Description	Date
03	PLANNING APPLICATION BOUNDARY REVISED	20/04/10
02	FINAL ISSUE	04/12/09
01	FIRST ISSUE	10/11/09

Client



Status	PLANNING NOT TO BE USED FOR CONSTRUCTION	
Scales	1:10,000	Current Issue Signatures
Original Size	A3	Author P.WILLIAMS
Height	NEWLYN	Checker D.JONES
Datum	OS	Approver L.WALKER
Grid	© Copyright reserved	
Filename	NTS 2.DWG	

Project
**HOLBEACH MARSH
WIND FARM**

Title
PLANNING APPLICATION



Drawing No. | Project No. | Issue
NTS 2 | NE33315 | 02