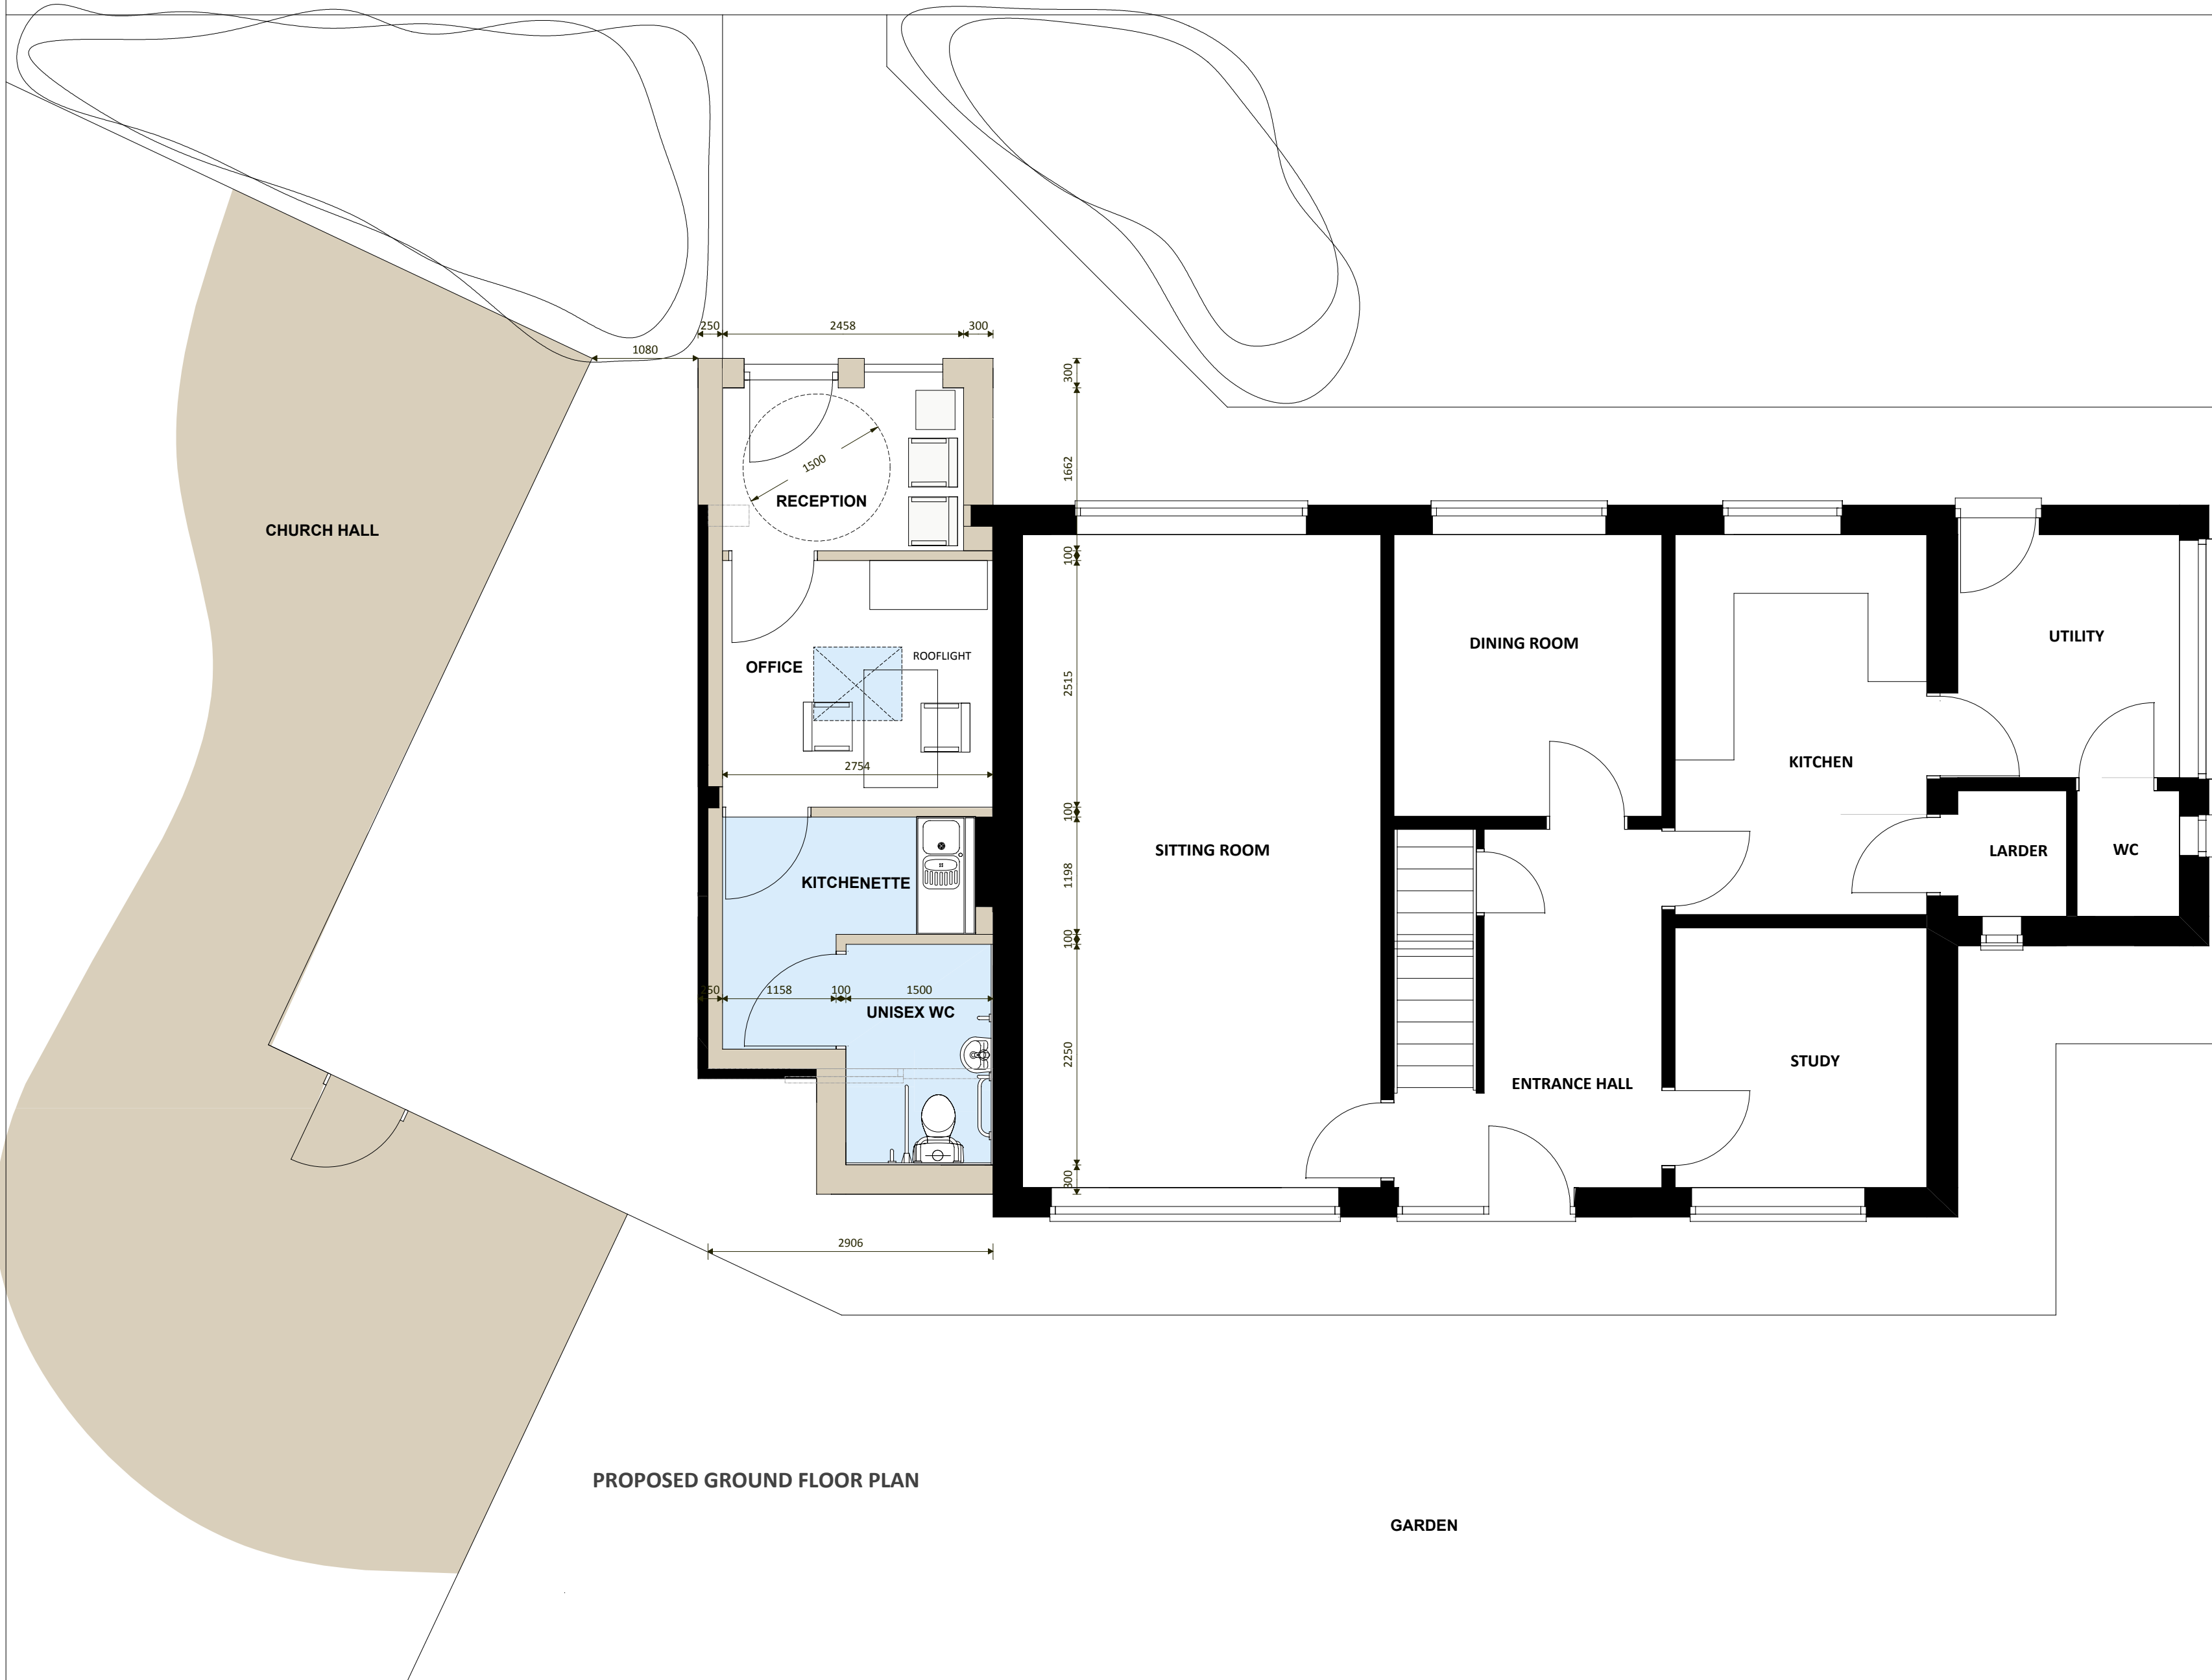


- NOTES**
- 1 Do not scale from the drawings. Dimensions to be checked on site
 - 2 All work to comply with the current building regulations.
 - 3 All drawings are the copyright of sharman architecture.
 - 4 This drawing is intended to identify the main features and principal components. Construction work should be carried out and supervised by experienced and competent personnel and hence exhaustive detail is not required.

NOTE:
Although external walls are shown solid they are in fact a cavity wall

scale	date	revision
1:50 Print at A3	SEPTEMBER 2020	A 02/09/2020 Drawing first issued. B 04/09/2020 Client revisions C 11/08/2021 Client revisions

title
PROPOSED GROUND FLOOR PLAN.

contract
FATHER JIM BURKE