


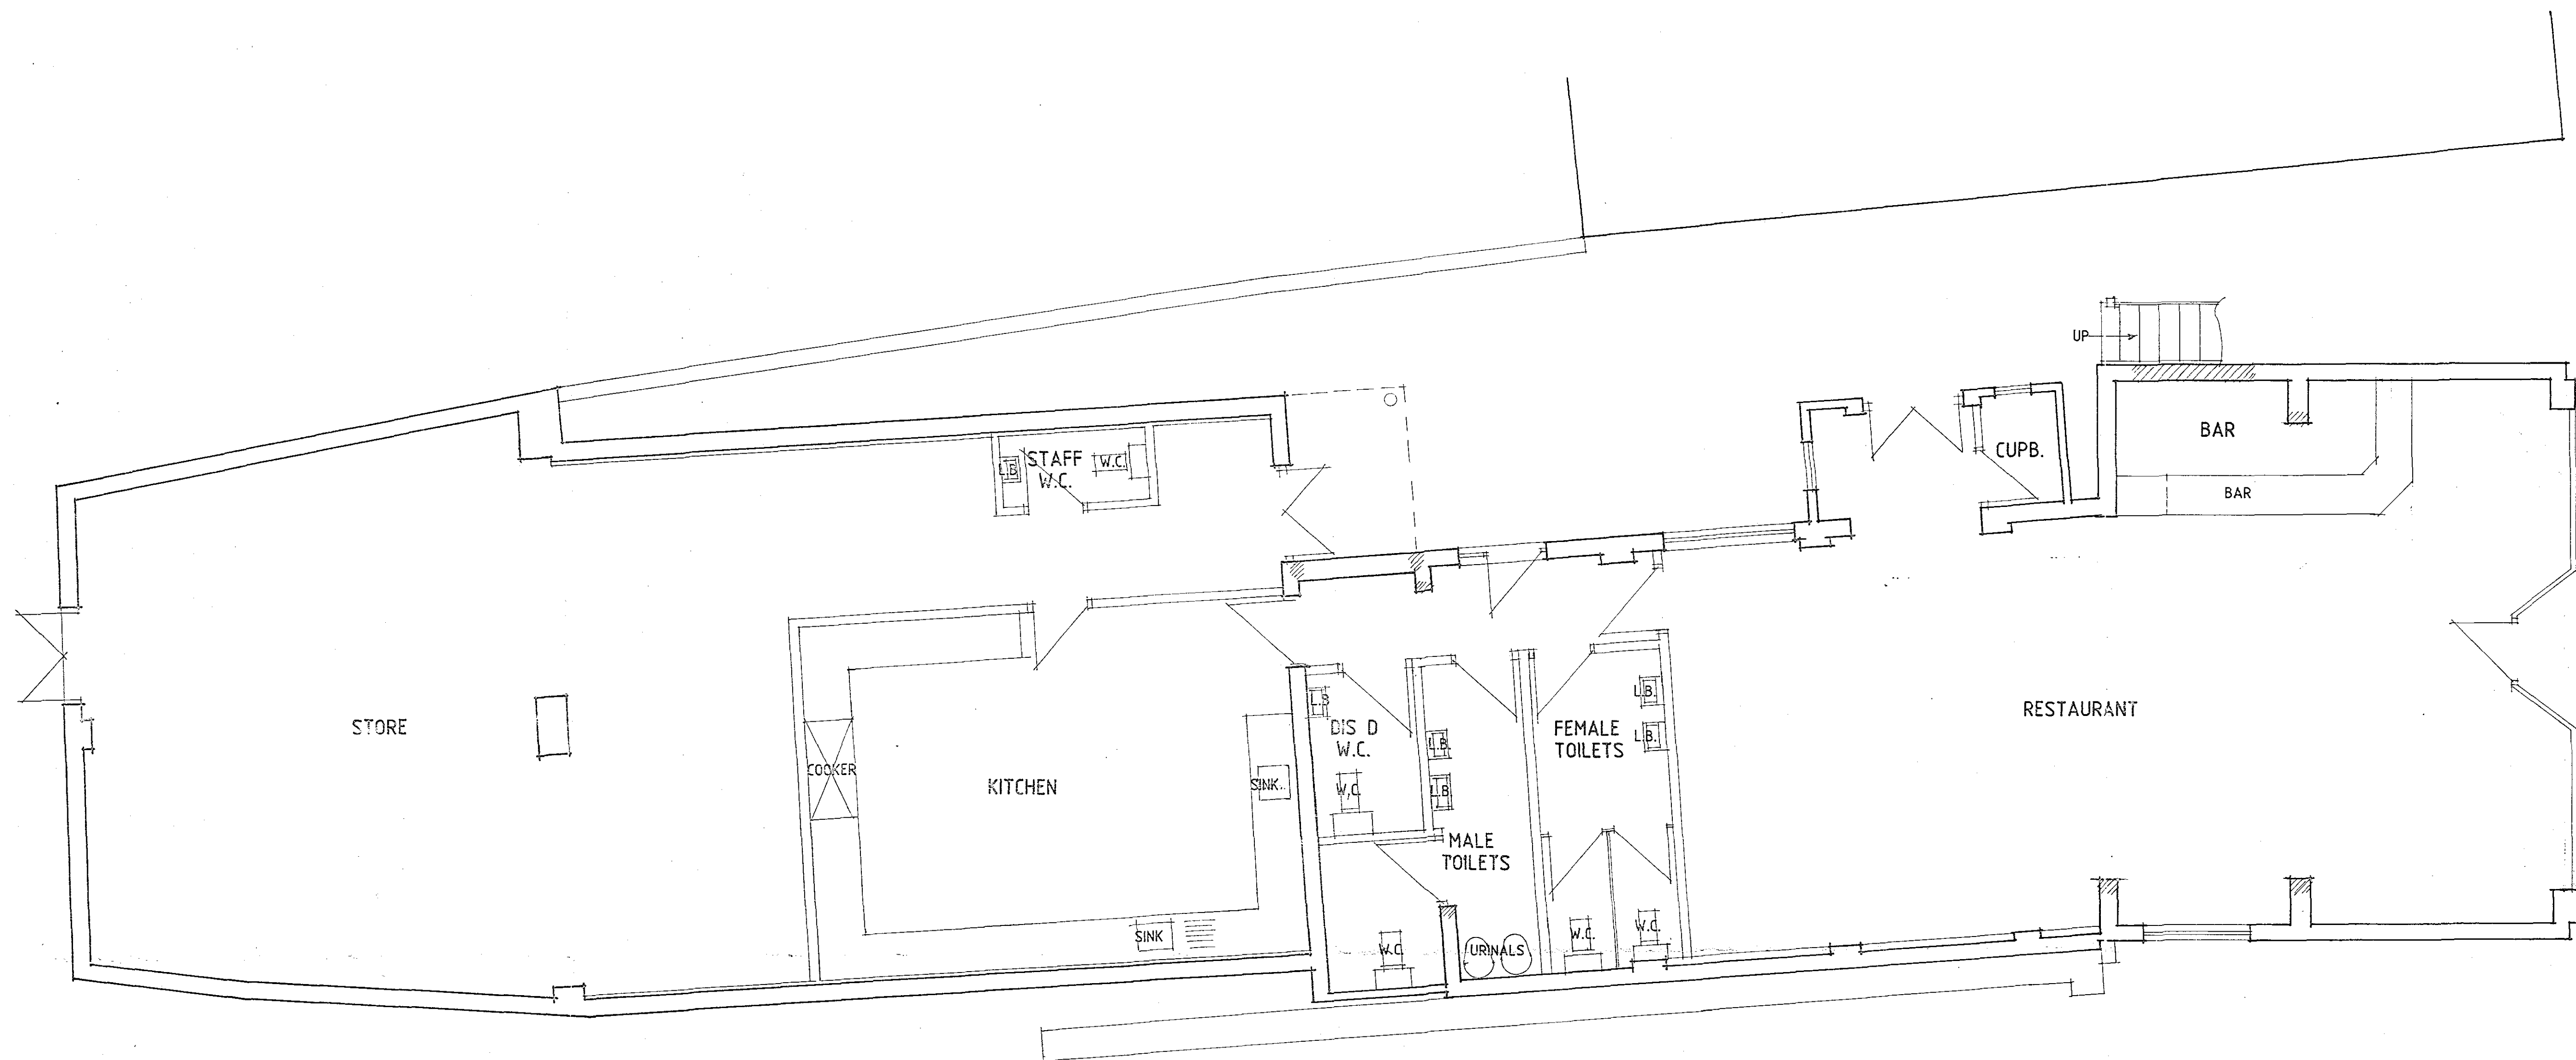

GROUND FLOOR PLAN / SITE PLAN

SNDC
Planning & Development
21 SEP 2004
Ref: 1030104

**DETERMINED
PLAN**

AMENDED PLAN
Ref:

A - PLANNING ALTS - 20.8.04

SHAW & PARTNERS
CONSULTANTS IN ARCHITECTURE & PLANNING

PROPOSED CHANGE OF USE
OF SHOP & RESIDENTIAL UNIT
TO INDIAN RESTAURANT WITH
FIRST FLOOR ACCOMMODATION
AT 7 FLEET STREET,
HOLBEACH FOR

MR. B. ROSHW
&
MR. A. AHMED.

PLANS AS PROPOSED

1:50 SD04-059/3
JULY-04 B. GILHAM.

Remove existing internal walls where shown to
create Restaurant area.


Form new partitions in positions shown to form
Entrance, Toilets and Kitchen, etc.

Re-arrange first-floor layout in the manner
shown. Remove existing staircase.

Form new external door at first floor level as
entrance to first floor accommodation.

Provide and install steel staircase access to first
floor as shown.

EXISTING SHOP FRONT TO REMAIN

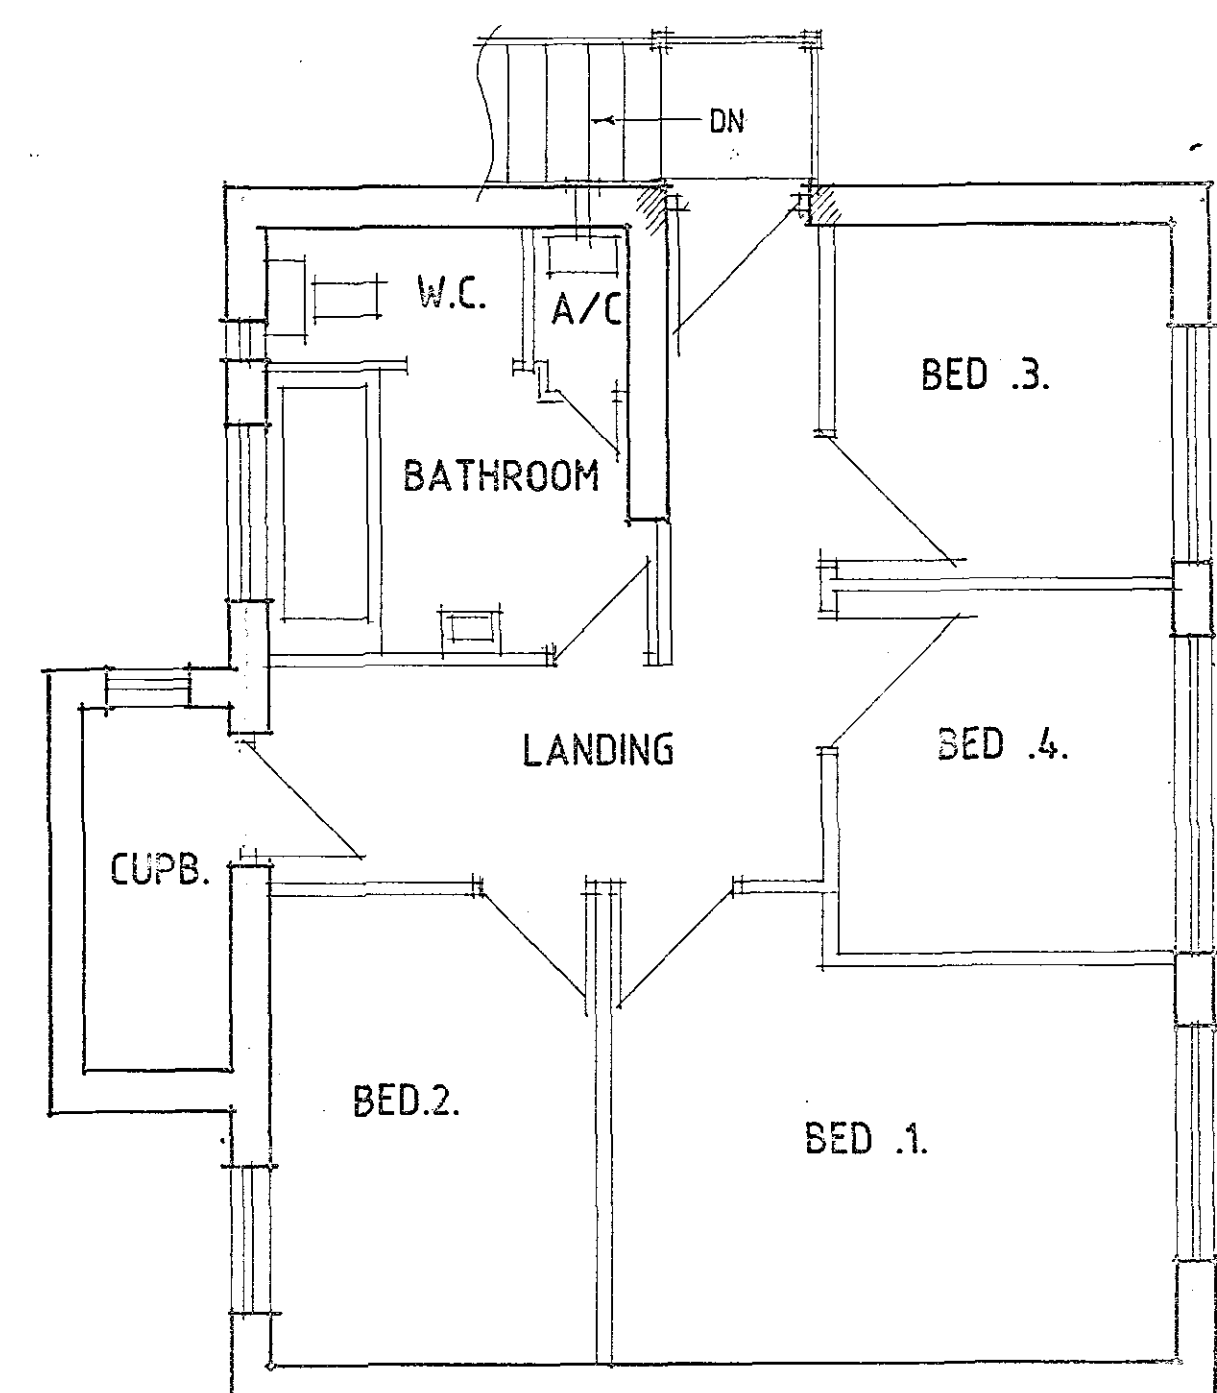

FIRST FLOOR PLAN

THIS DRG. TO BE READ IN CONJUNCTION WITH
SD04-059/1, SD04-059/2, SD04-059/4