



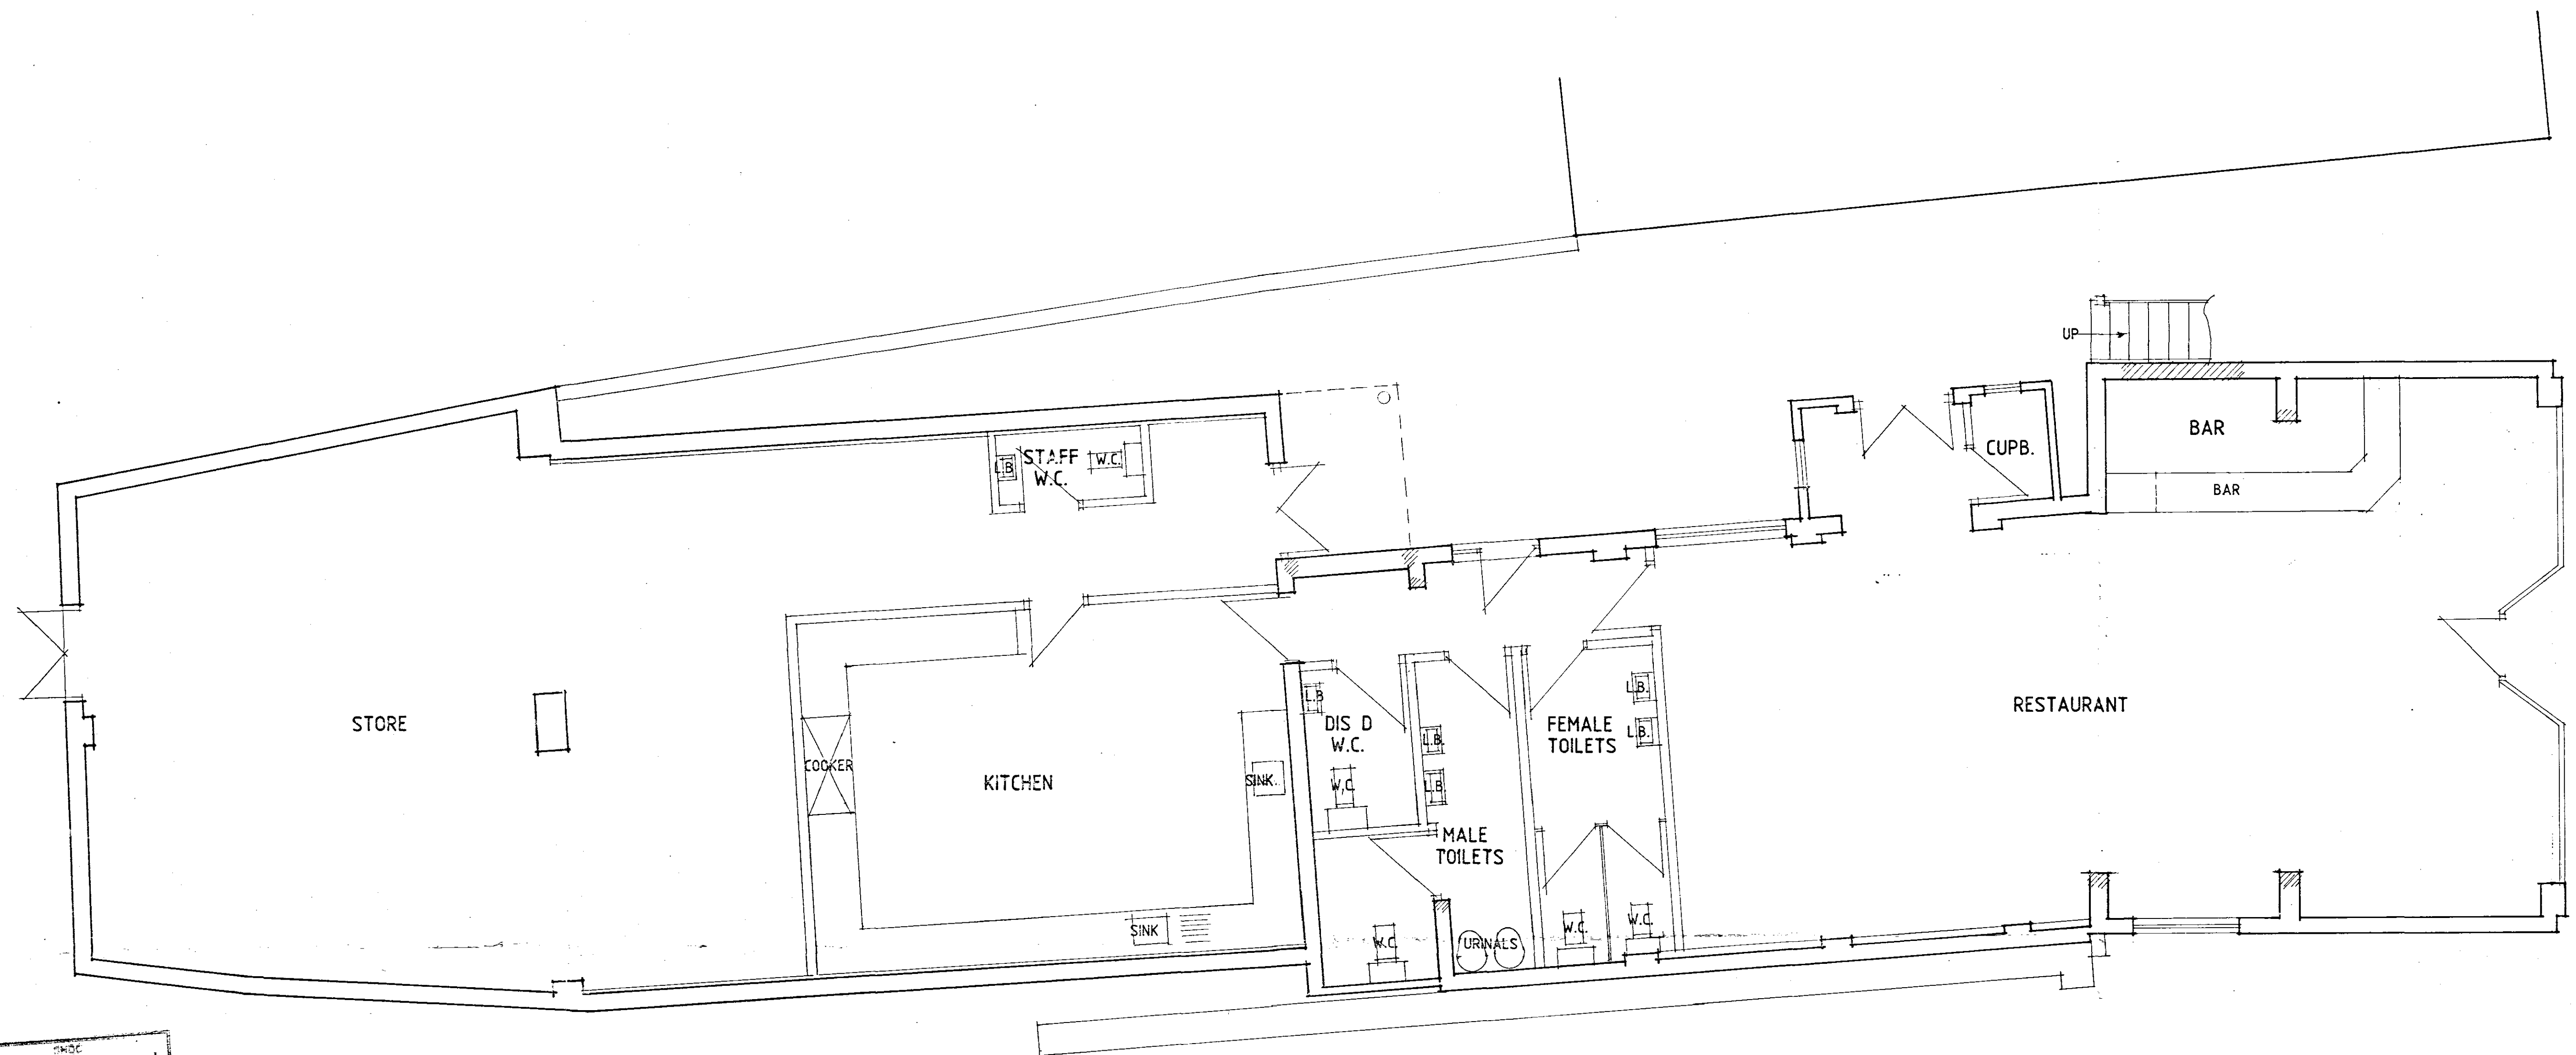

GROUND FLOOR PLAN / SITE PLAN

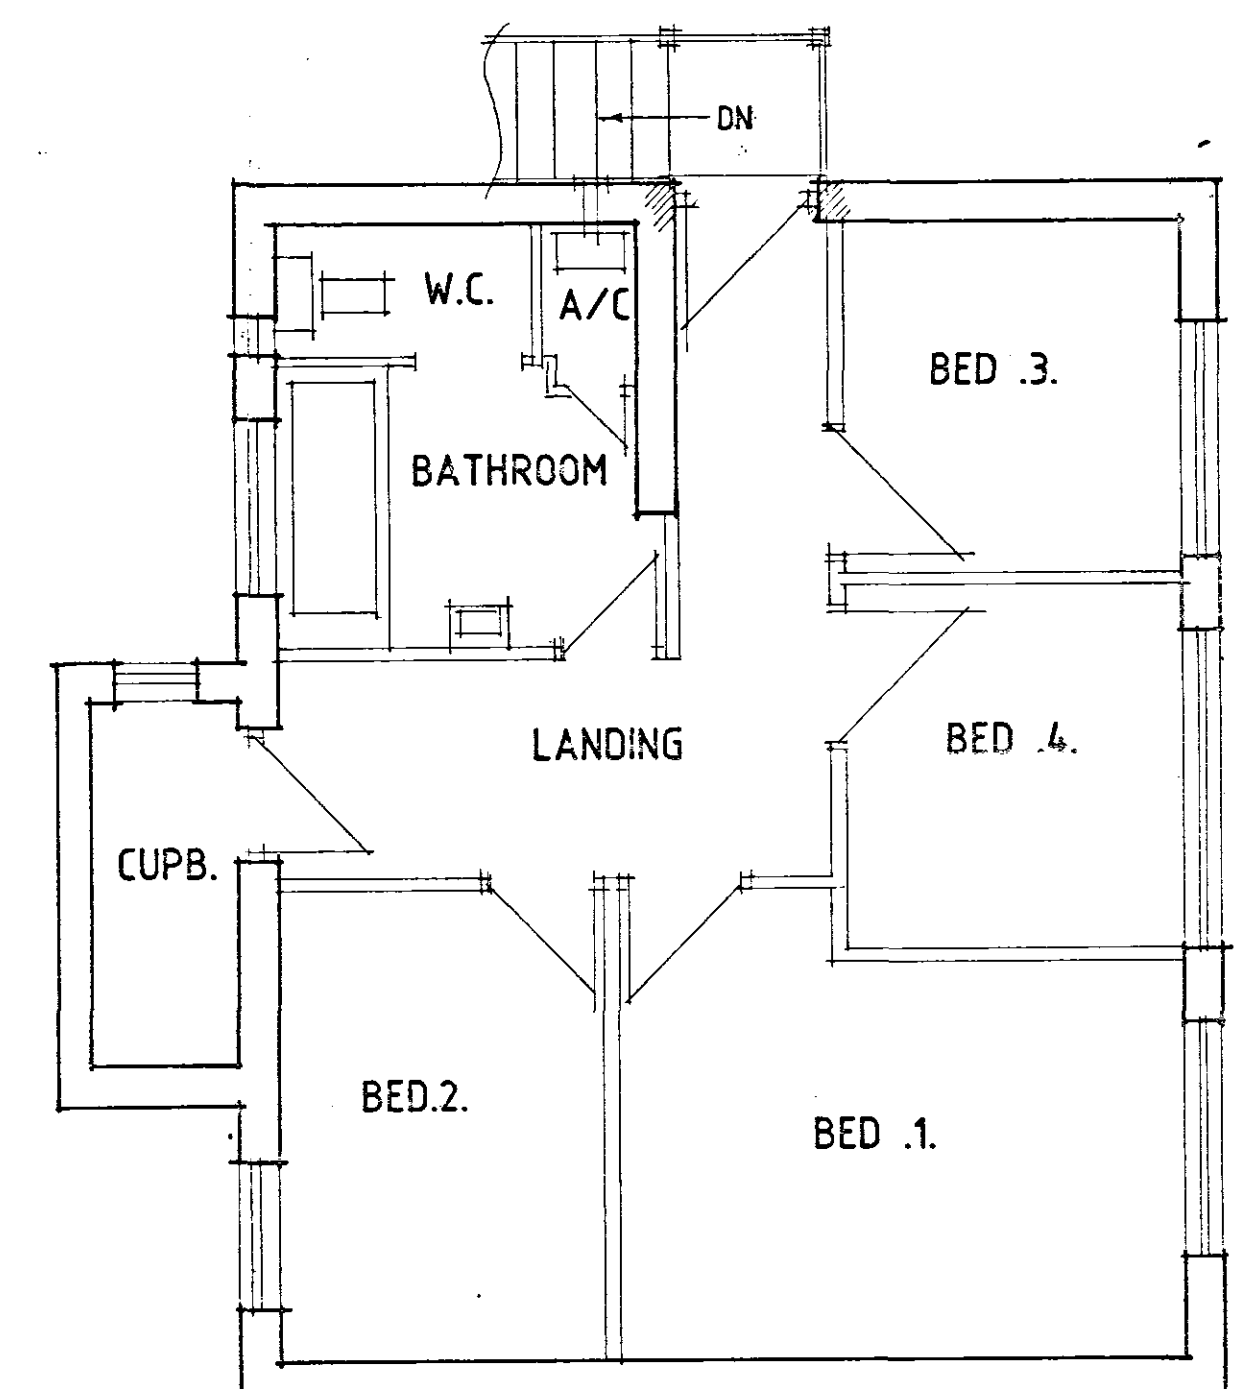

FIRST FLOOR PLAN

Planning & Development
21 SEP 2004
Ref: 1030104

**DETERMINED
PLAN**

AMENDED PLAN
PL1

A - PLANNING ALTS - 20.8.04

SILKWAYS
CONSULTANTS IN ARCHITECTURE & PLANNING

PROPOSED CHANGE OF USE
OF SHOP & RESIDENTIAL UNIT
TO INDIAN RESTAURANT WITH
FIRST FLOOR ACCOMMODATION
AT 7 FLEET STREET,
HOLBEACH

FOR
MR. B. ROSHID
&
MR. A. AHMED.

PLANS AS PROPOSED

1:50 SD04-059/3
JULY-04 B.GILHAM.

- Remove existing internal walls where shown to create Restaurant area.
- Form new partitions in positions shown to form Entrance, Toilets and Kitchen, etc.
- Re-arrange first-floor layout in the manner shown. Remove existing staircase.
- Form new external door at first floor level as entrance to first floor accommodation.
- Provide and install steel staircase access to first floor as shown.
- EXISTING SHOP FRONT TO REMAIN

THIS DRG. TO BE READ IN CONJUNCTION WITH
SD04-059/1, SD04-059/2, SD04-059/4