


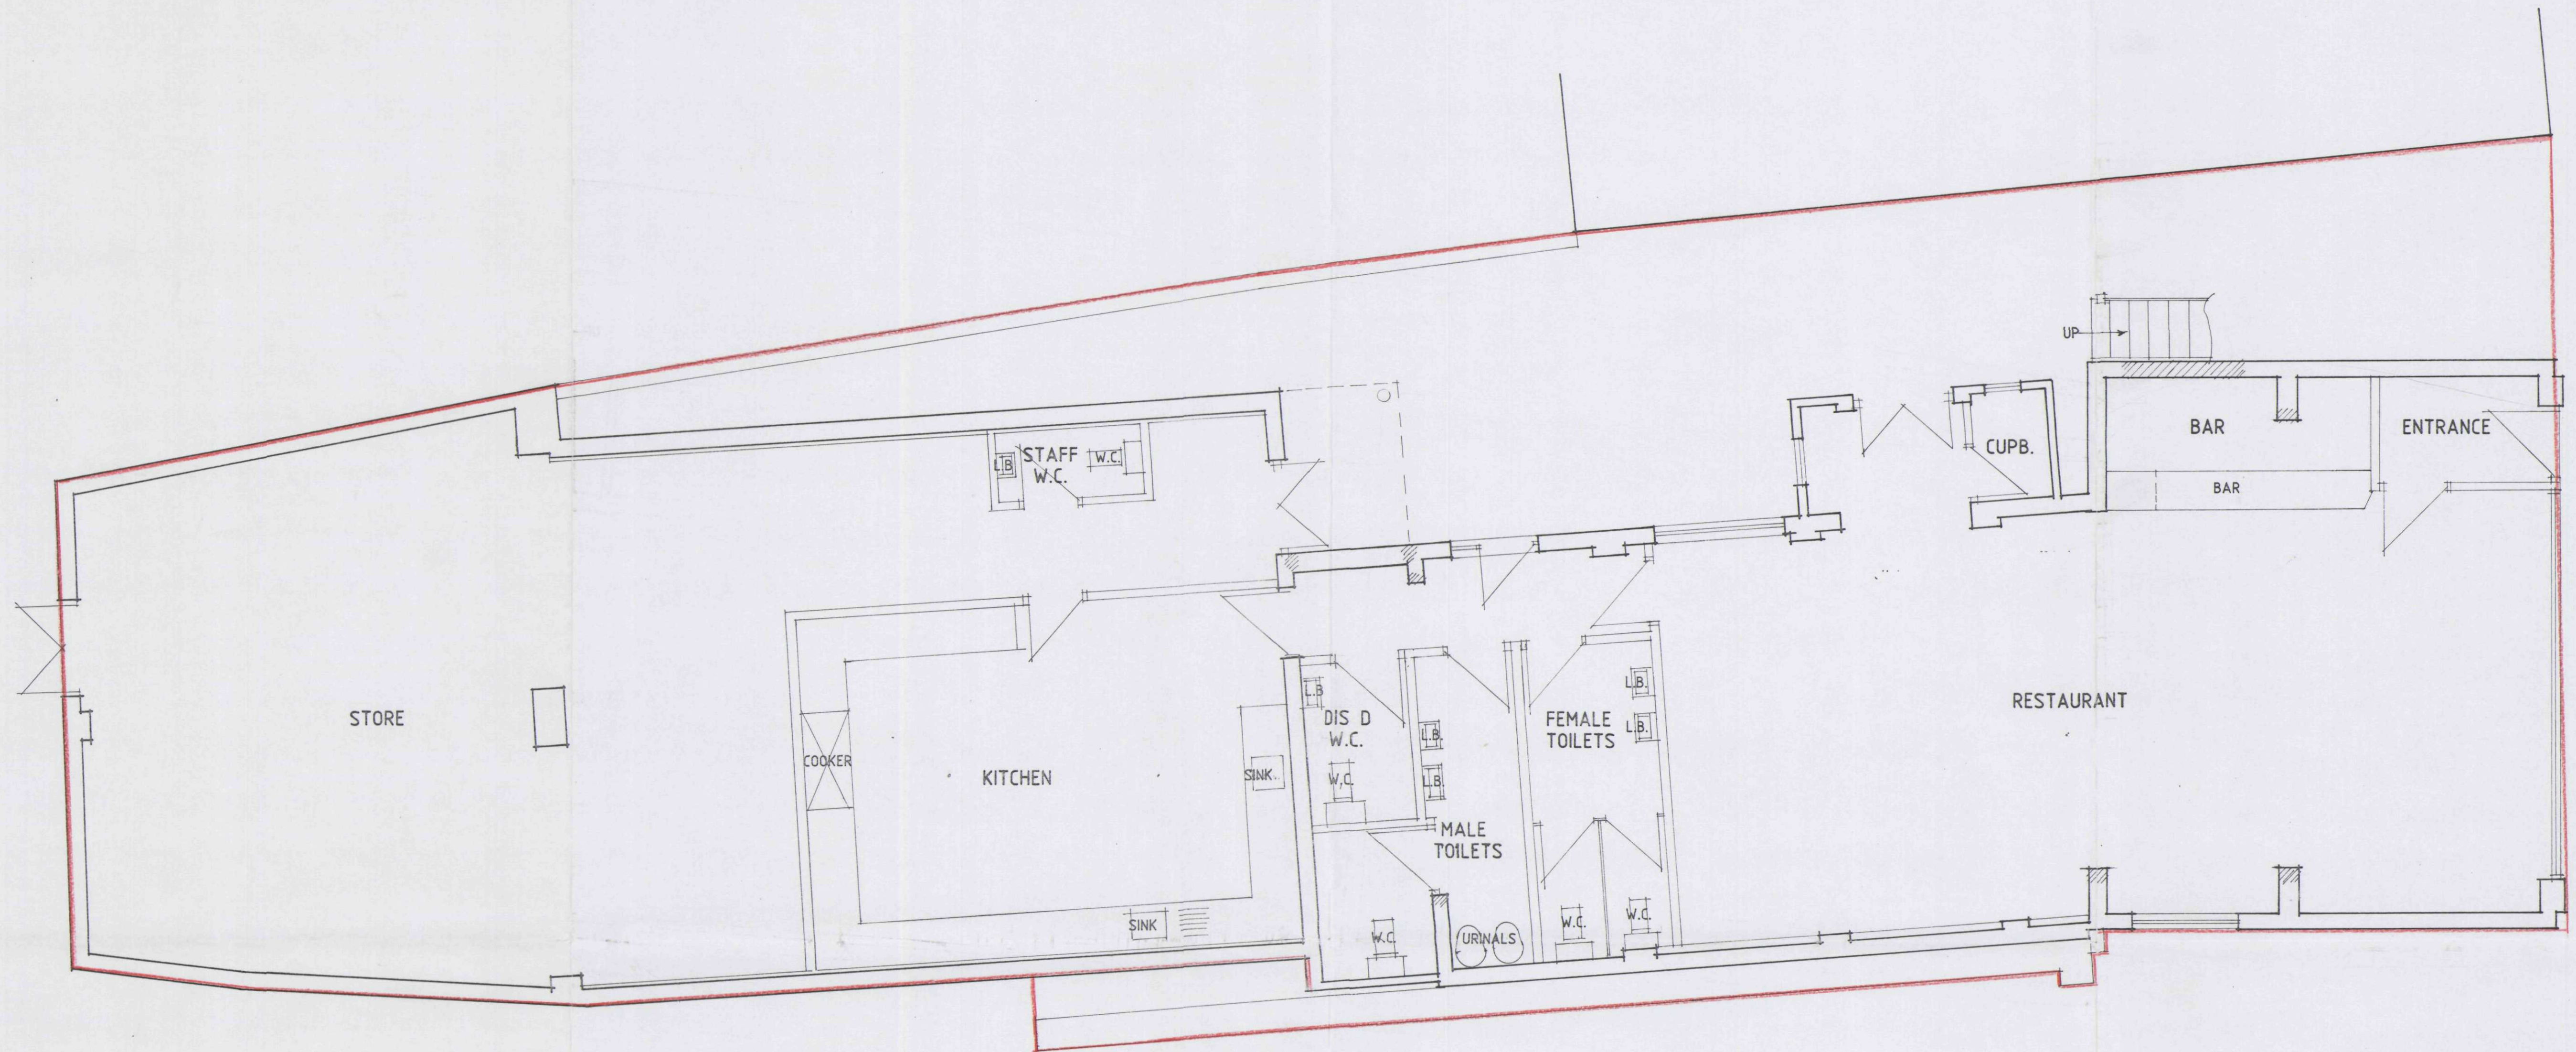

GROUND FLOOR PLAN / SITE PLAN

Remove existing internal walls where shown to create Restaurant area.

Form new partitions in positions shown to form Entrance, Toilets and Kitchen, etc.

Re-arrange first-floor layout in the manner shown. Remove existing staircase.

Form new external door at first floor level as entrance to first floor accommodation.

Provide and install steel staircase access to first floor as shown.

Existing shop-front to be removed and replaced with new flush glazed frontage with side entrance door as shown. New frontage window and entrance door to be of wood-effect UPVC.

Glazed tiled area around shop-front to be clad in wood-effect UPVC to match that of front window.

**Status**  
DESIGN  
CONSULTANTS IN ARCHITECTURE & PLANNING

PROPOSED CHANGE OF USE  
OF SHOP & RESIDENTIAL UNIT  
TO INDIAN RESTAURANT WITH  
FIRST FLOOR ACCOMMODATION  
AT 7 FLEET STREET,  
HOLBEACH

FOR

MR. B. ROSHID

&

MR. A. AHMED.

PLANS AS PROPOSED

1:50


SD04-059/3

JULY-04

B.GILHAM.

**SUPERSEDED**

SHDC  
Planning & Development  
29 JUL 2004  
Ref: 1030/07

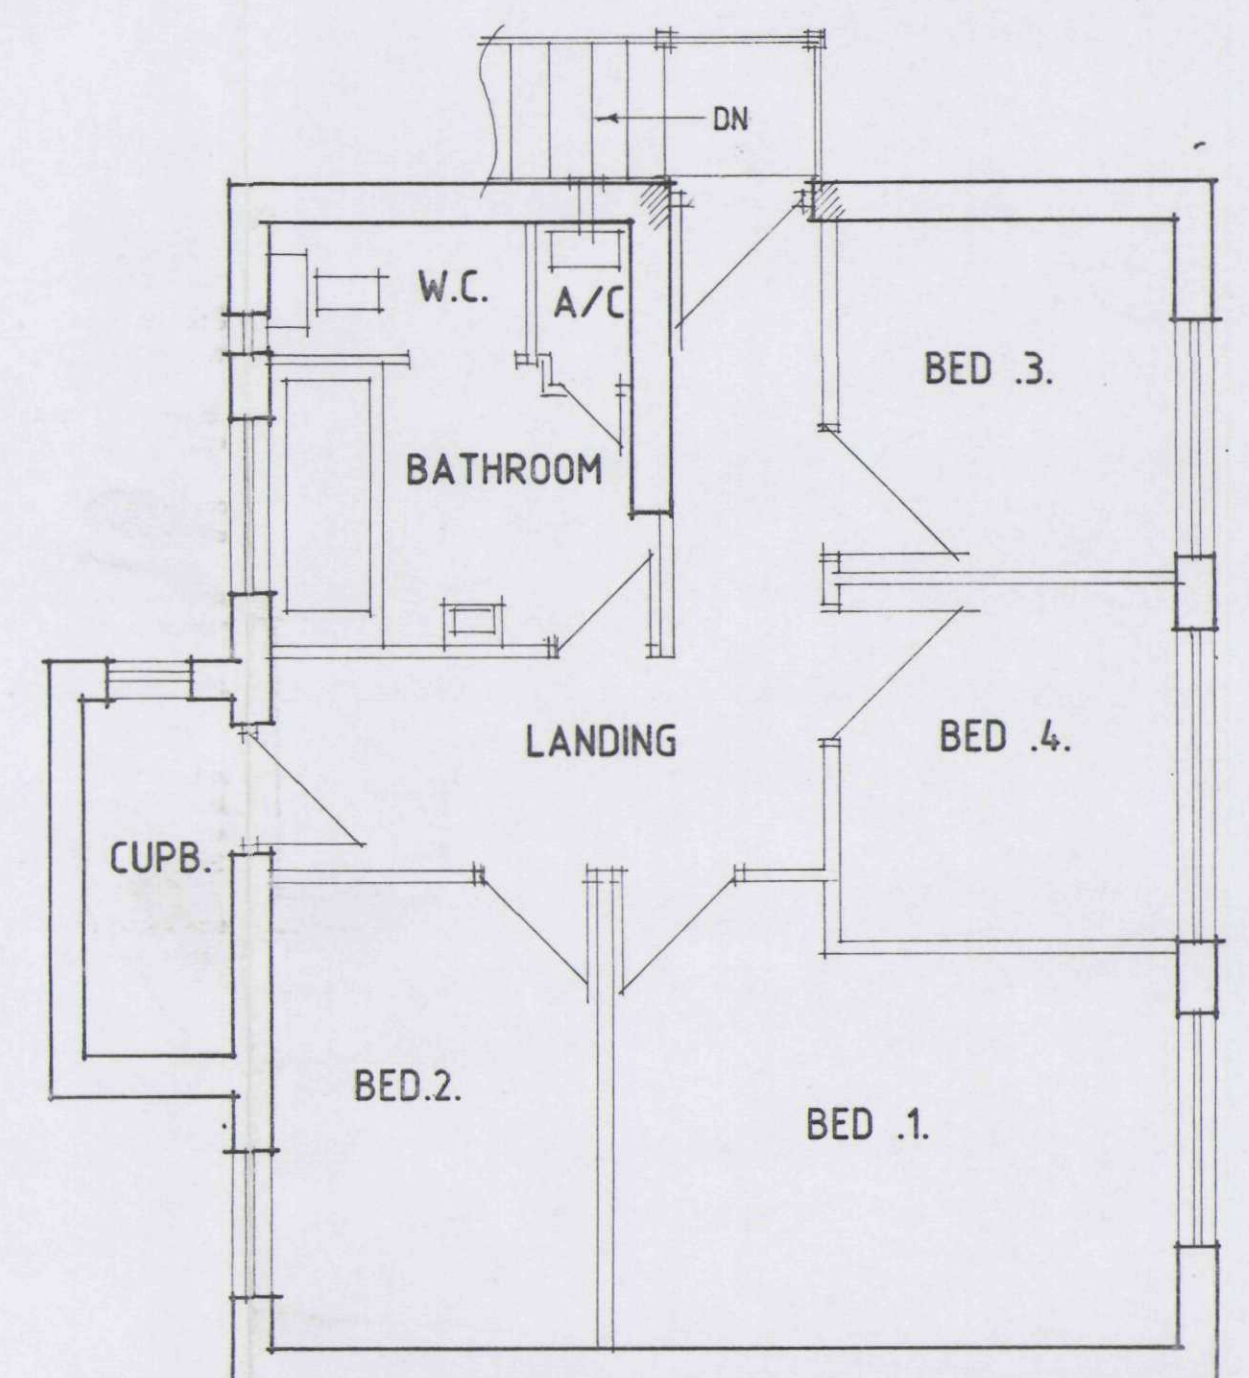

FIRST FLOOR PLAN

THIS DRG. TO BE READ IN CONJUNCTION WITH  
SD04-059/1, SD04-059/2, SD04-059/4