
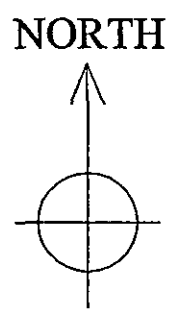


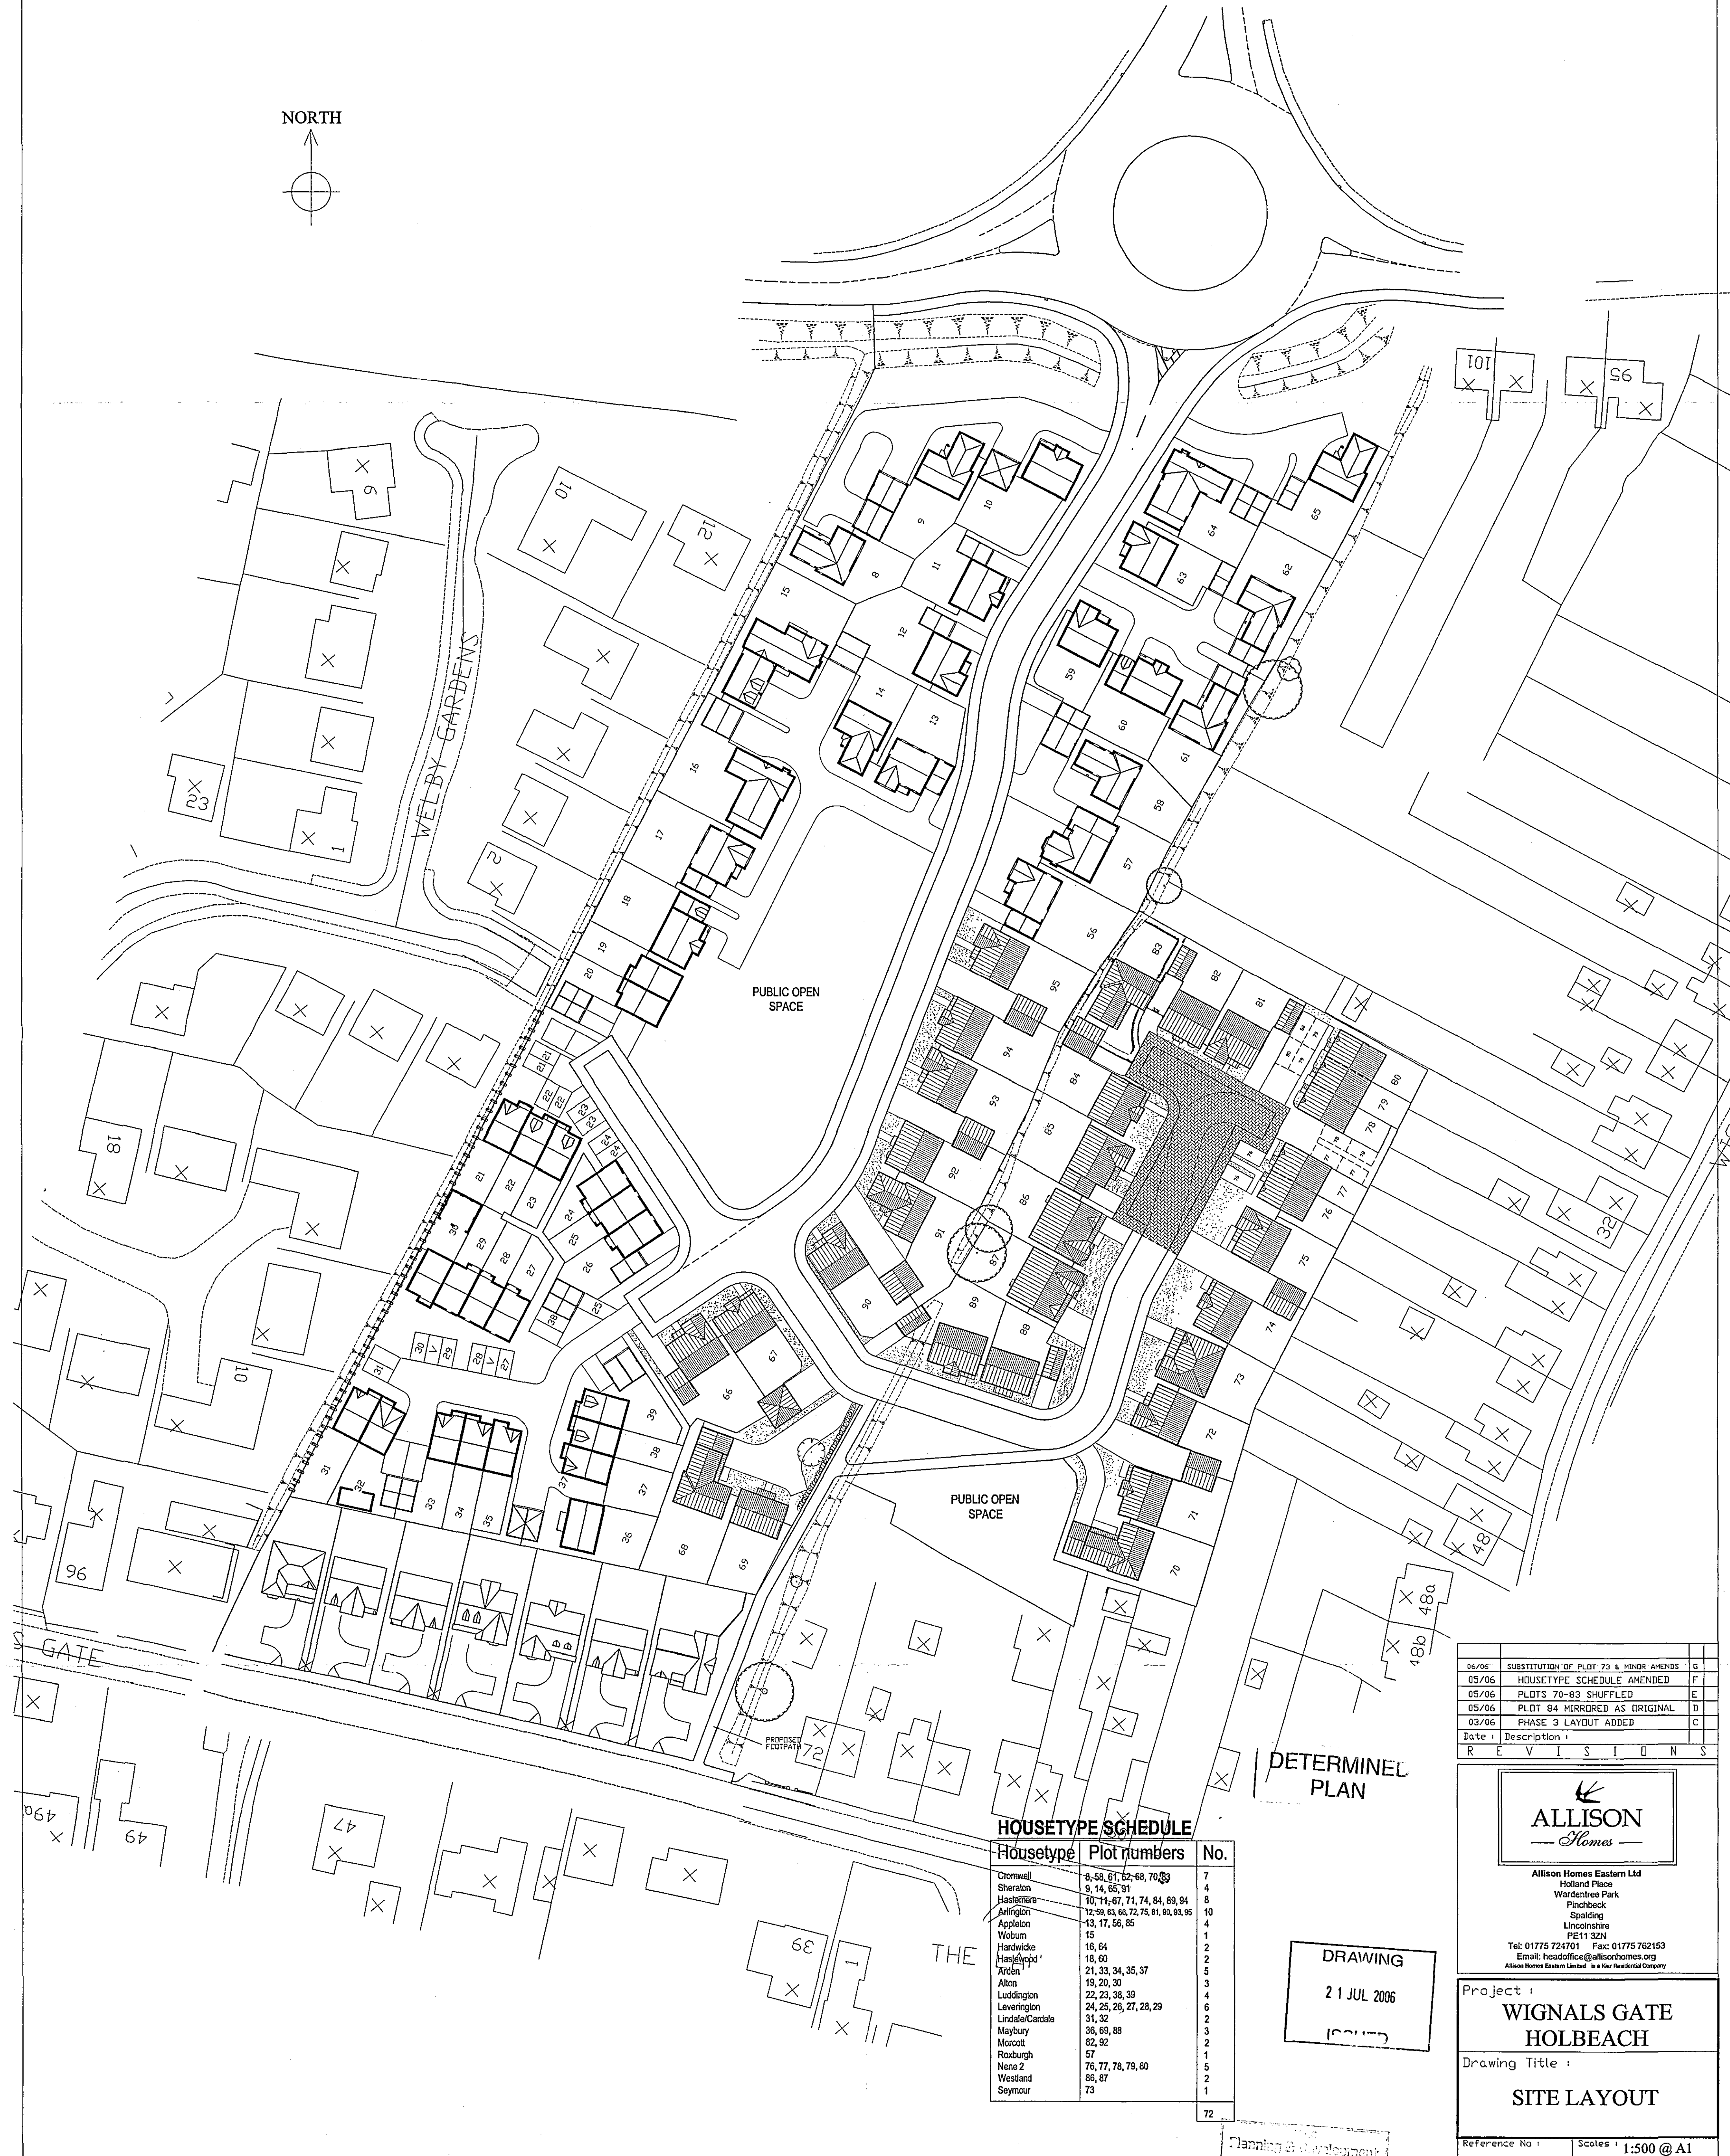

PUBLIC OPEN SPACE

PUBLIC OPEN SPACE

DETERMINED PLAN

HOUSETYPE SCHEDULE

| Housetype       | Plot numbers                           | No. |
|-----------------|----------------------------------------|-----|
| Cromwell        | 8, 58, 61, 62, 68, 70, 73              | 7   |
| Sheraton        | 9, 14, 65, 91                          | 4   |
| Hastemere       | 10, 11, 67, 71, 74, 84, 89, 94         | 8   |
| Arlington       | 12, 59, 63, 66, 72, 75, 81, 80, 93, 95 | 10  |
| Appleton        | 13, 17, 56, 85                         | 4   |
| Woburn          | 15                                     | 1   |
| Hardwicke       | 16, 64                                 | 2   |
| Haslewood       | 18, 60                                 | 2   |
| Arden           | 21, 33, 34, 35, 37                     | 5   |
| Alton           | 19, 20, 30                             | 3   |
| Luddington      | 22, 23, 38, 39                         | 4   |
| Levington       | 24, 25, 26, 27, 28, 29                 | 6   |
| Lindale/Cordale | 31, 32                                 | 2   |
| Maybury         | 36, 69, 88                             | 3   |
| Morcott         | 82, 92                                 | 2   |
| Roxburgh        | 57                                     | 1   |
| Nene 2          | 76, 77, 78, 79, 80                     | 5   |
| Westland        | 86, 87                                 | 2   |
| Seymour         | 73                                     | 1   |

DRAWING  
21 JUL 2006  
ISSUED

Planning & Development  
24 JUL 2003  
Ref: 1033106

| Date  | Description                            | By |
|-------|----------------------------------------|----|
| 06/06 | SUBSTITUTION OF PLOT 73 & MINOR AMENDS | G  |
| 05/06 | HOUSETYPE SCHEDULE AMENDED             | F  |
| 05/06 | PLOTS 70-83 SHUFFLED                   | E  |
| 05/06 | PLOT 84 MIRRORED AS ORIGINAL           | D  |
| 03/06 | PHASE 3 LAYOUT ADDED                   | C  |

REVISIONS



Allison Homes Eastern Ltd  
Holland Place  
Wardenslee Park  
Pinchbeck  
Spalding  
Lincolnshire  
PE11 3ZH  
Tel: 01775 724701 Fax: 01775 762153  
Email: headoffice@allisonhomes.org  
Allison Homes Eastern Limited is a Not For Profit Company

Project :  
**WIGNALS GATE  
HOLBEACH**

Drawing Title :  
**SITE LAYOUT**

|                |                     |
|----------------|---------------------|
| Reference No : | Scales : 1:500 @ A1 |
| Drawing No :   | Date : 06/03/06     |
| T009-104-01    | Drawn : LR          |