




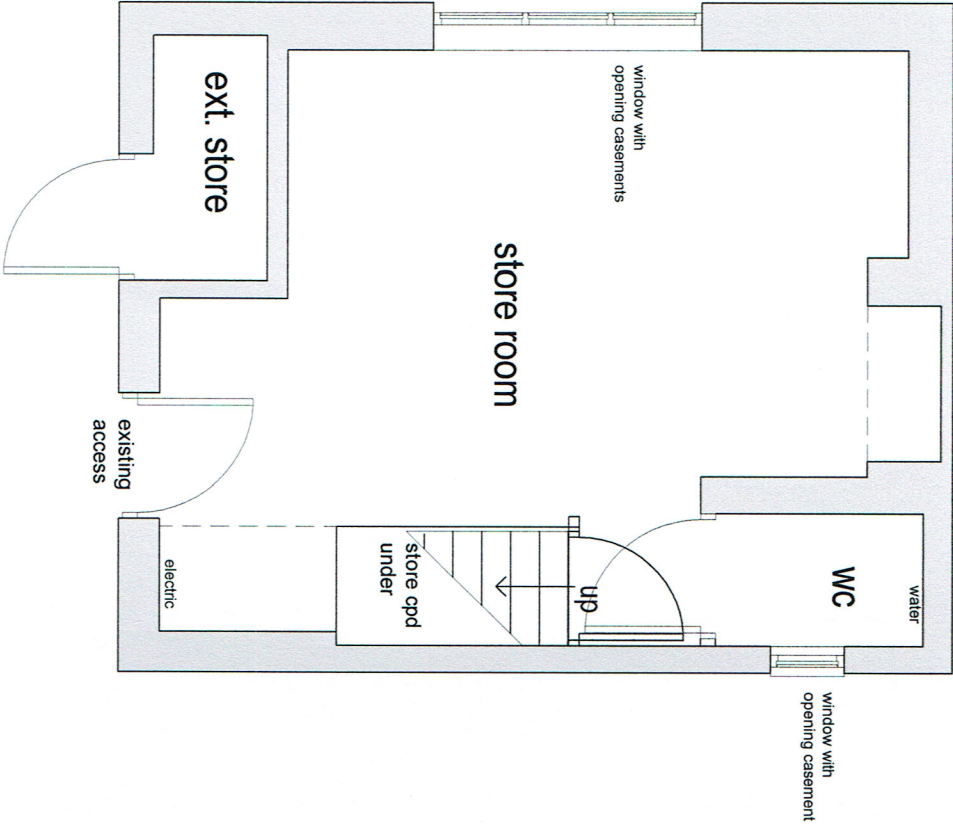

ground floor - existing

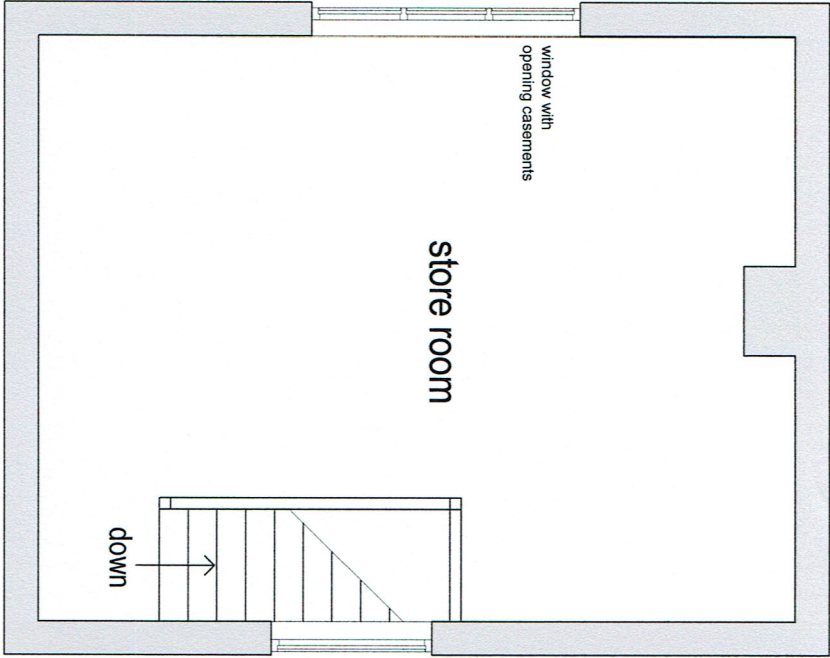

first floor - existing

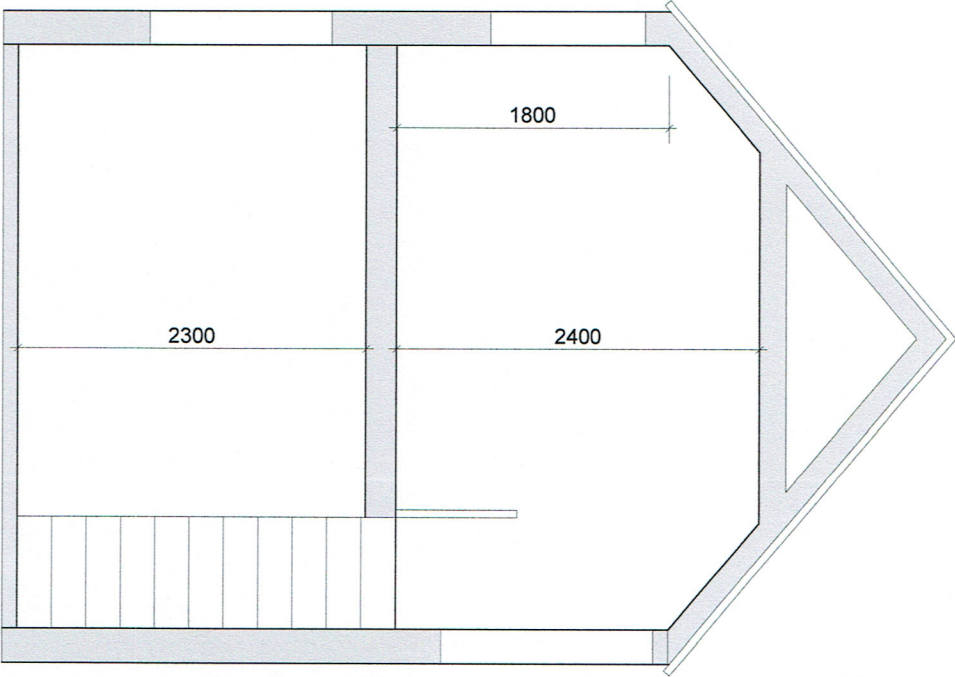

section thro' - existing



Moulton Land and Planning
moultonlandandplanning.co.uk 7 Broad Lane Moulton Lincs PE12 6PN
tel 01406 370081 mob 07484 101655 e-mail alan@moultonland.co.uk

Project

Proposed Change of Use to Residential
Rear of 7 High Street, Holbeach PE12 7DU

Drawing

Existing Floor Layout & Section

date

OCT 2017

scale(s)

1 : 50 @A3

DRG. No.

PP01/JOA/pl 002