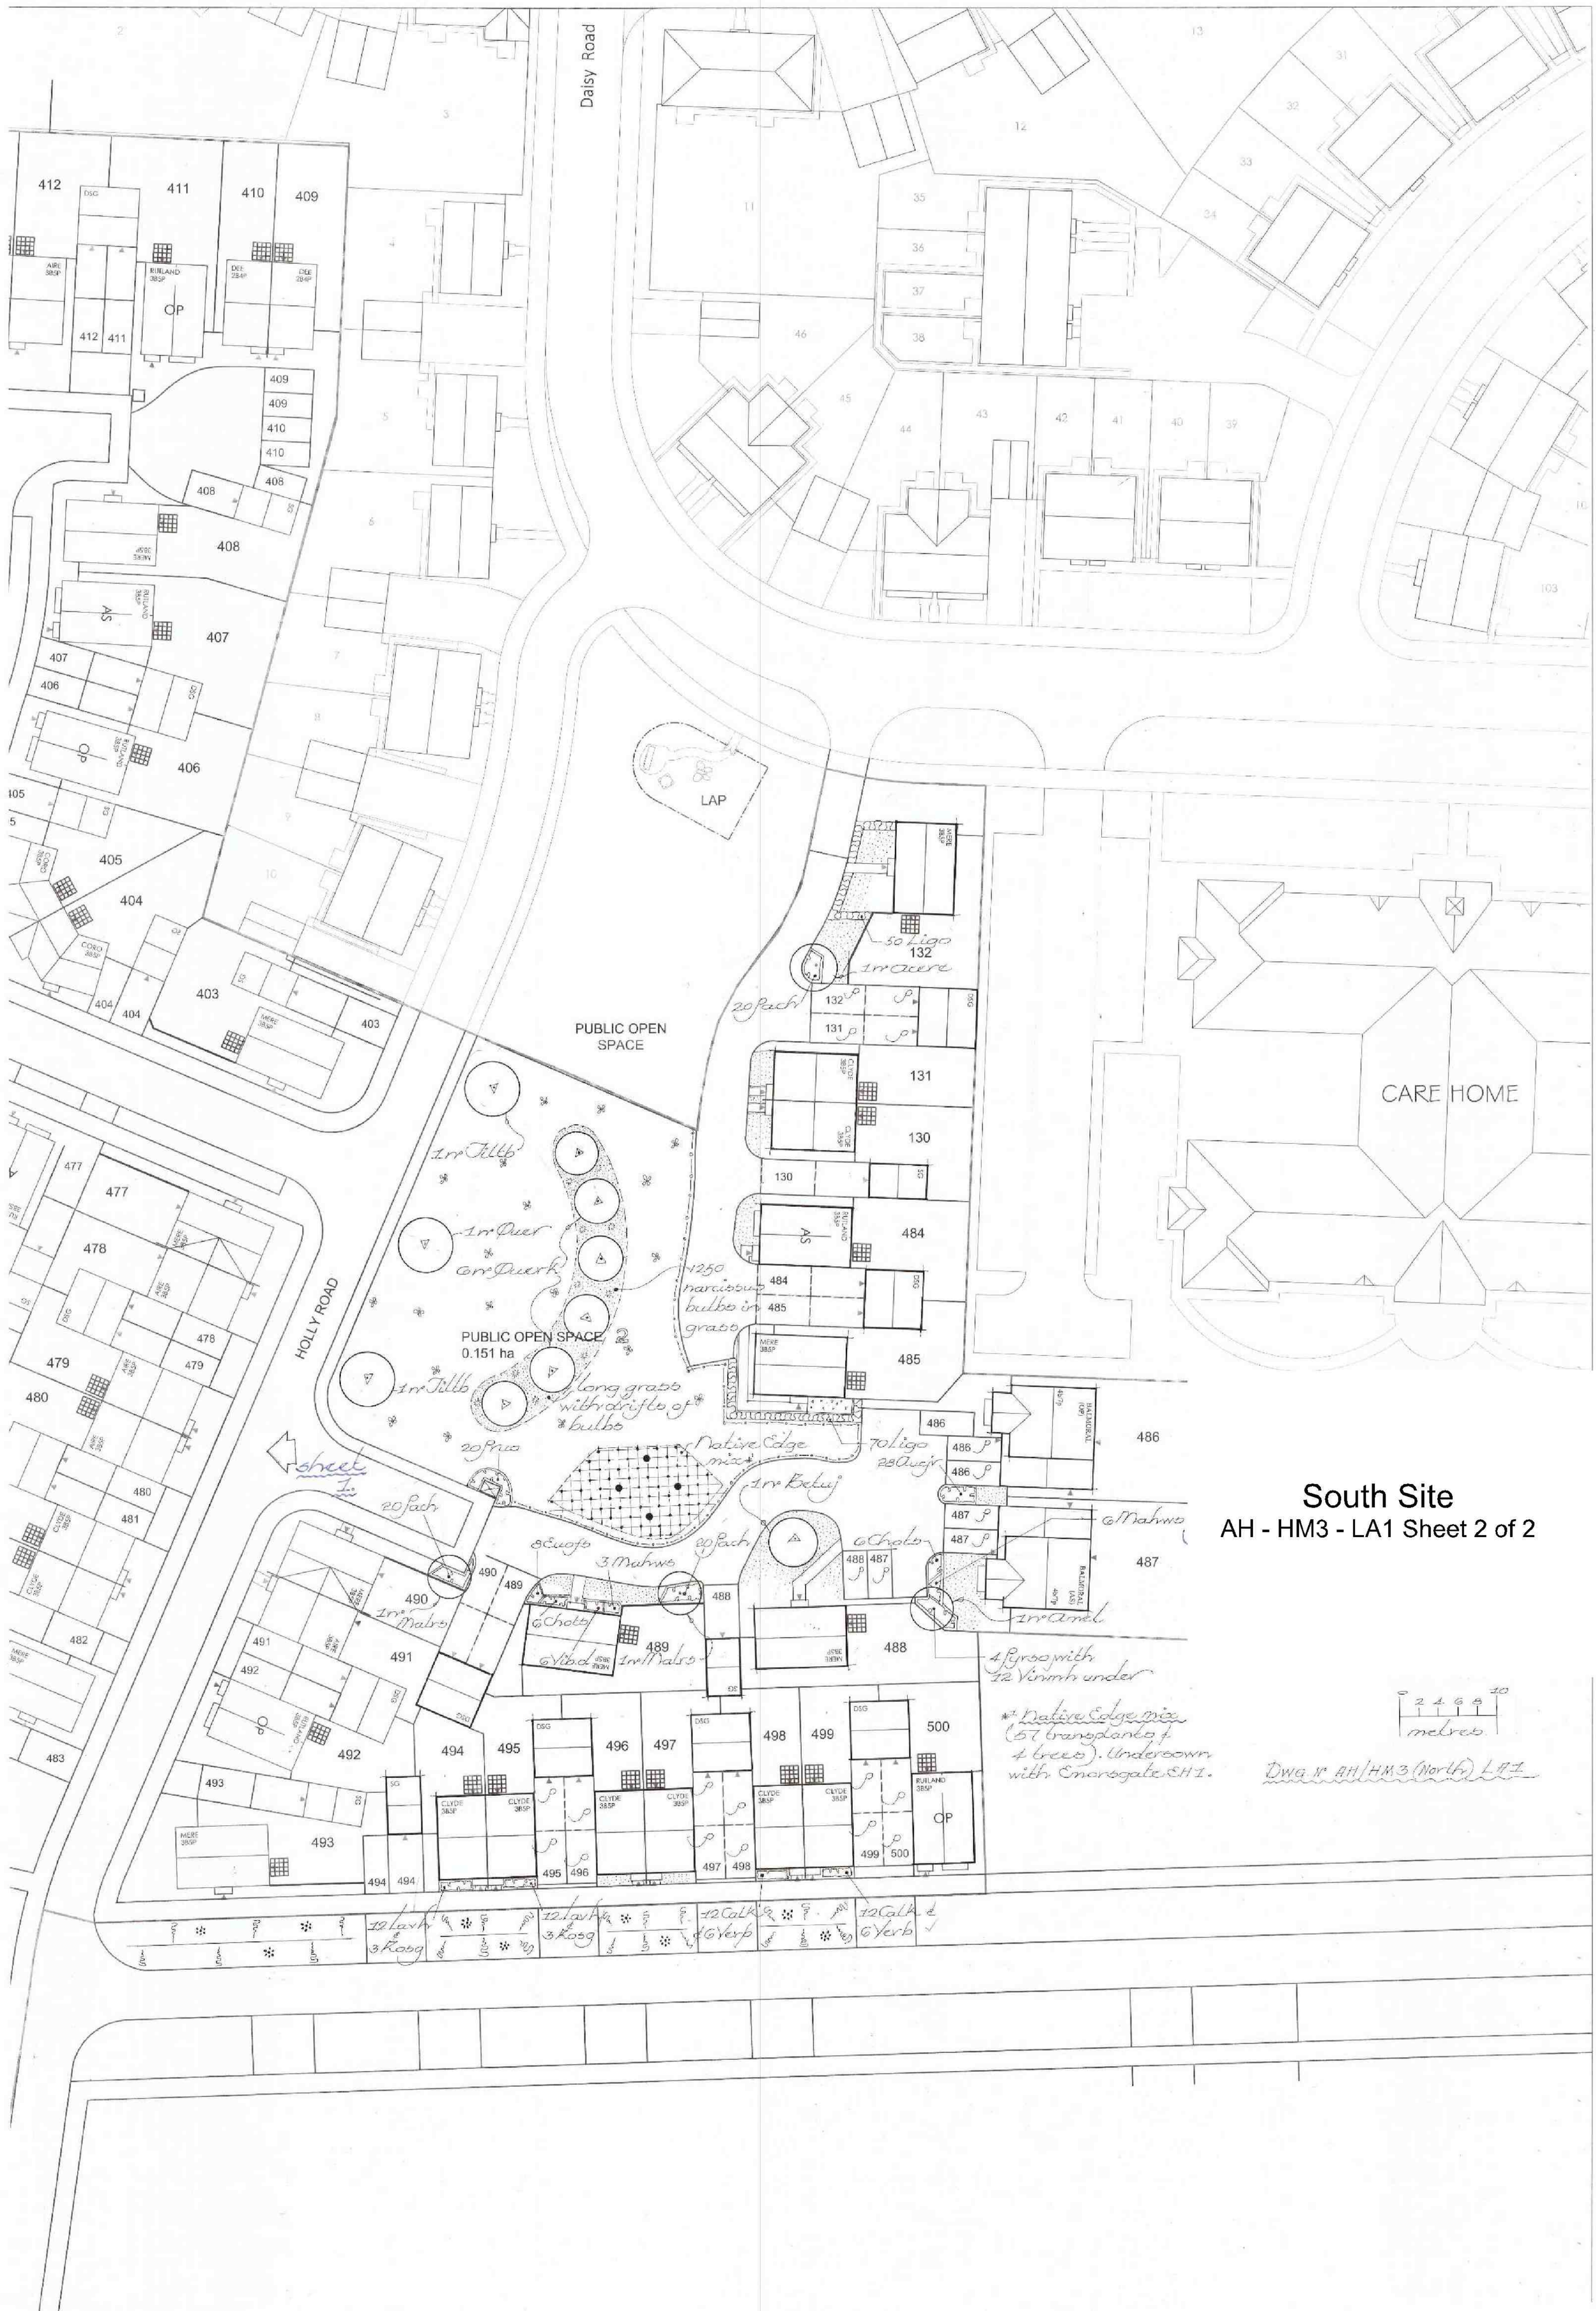
Daisy Road
HOLLY ROAD
PUBLIC OPEN SPACE
PUBLIC OPEN SPACE
0.151 ha
LAP
CARE HOME
sheet 1
1m Tilia
1m Quer
6m Querk
1250 narcissus bulbs in grass
long grass with drifts of bulbs
20 Prun
Native Edge mix
70 Ligo
28 Aucu
1m Betul
20 Pach
8 Euon
3 Mahon
6 Chob
6 Vib.d
1m Malus
1m Amel
4 Pyrus with 12 Vinmin under
12 Larx
3 Rosg
12 Calk
6 Verb
* Native Edge mix (57 transplants of 4 trees). Undersown with Emorsgate EH1.
South Site
AH - HM3 - LA1 Sheet 2 of 2
metres
Dwg No AH/HM3 (North) LA1