


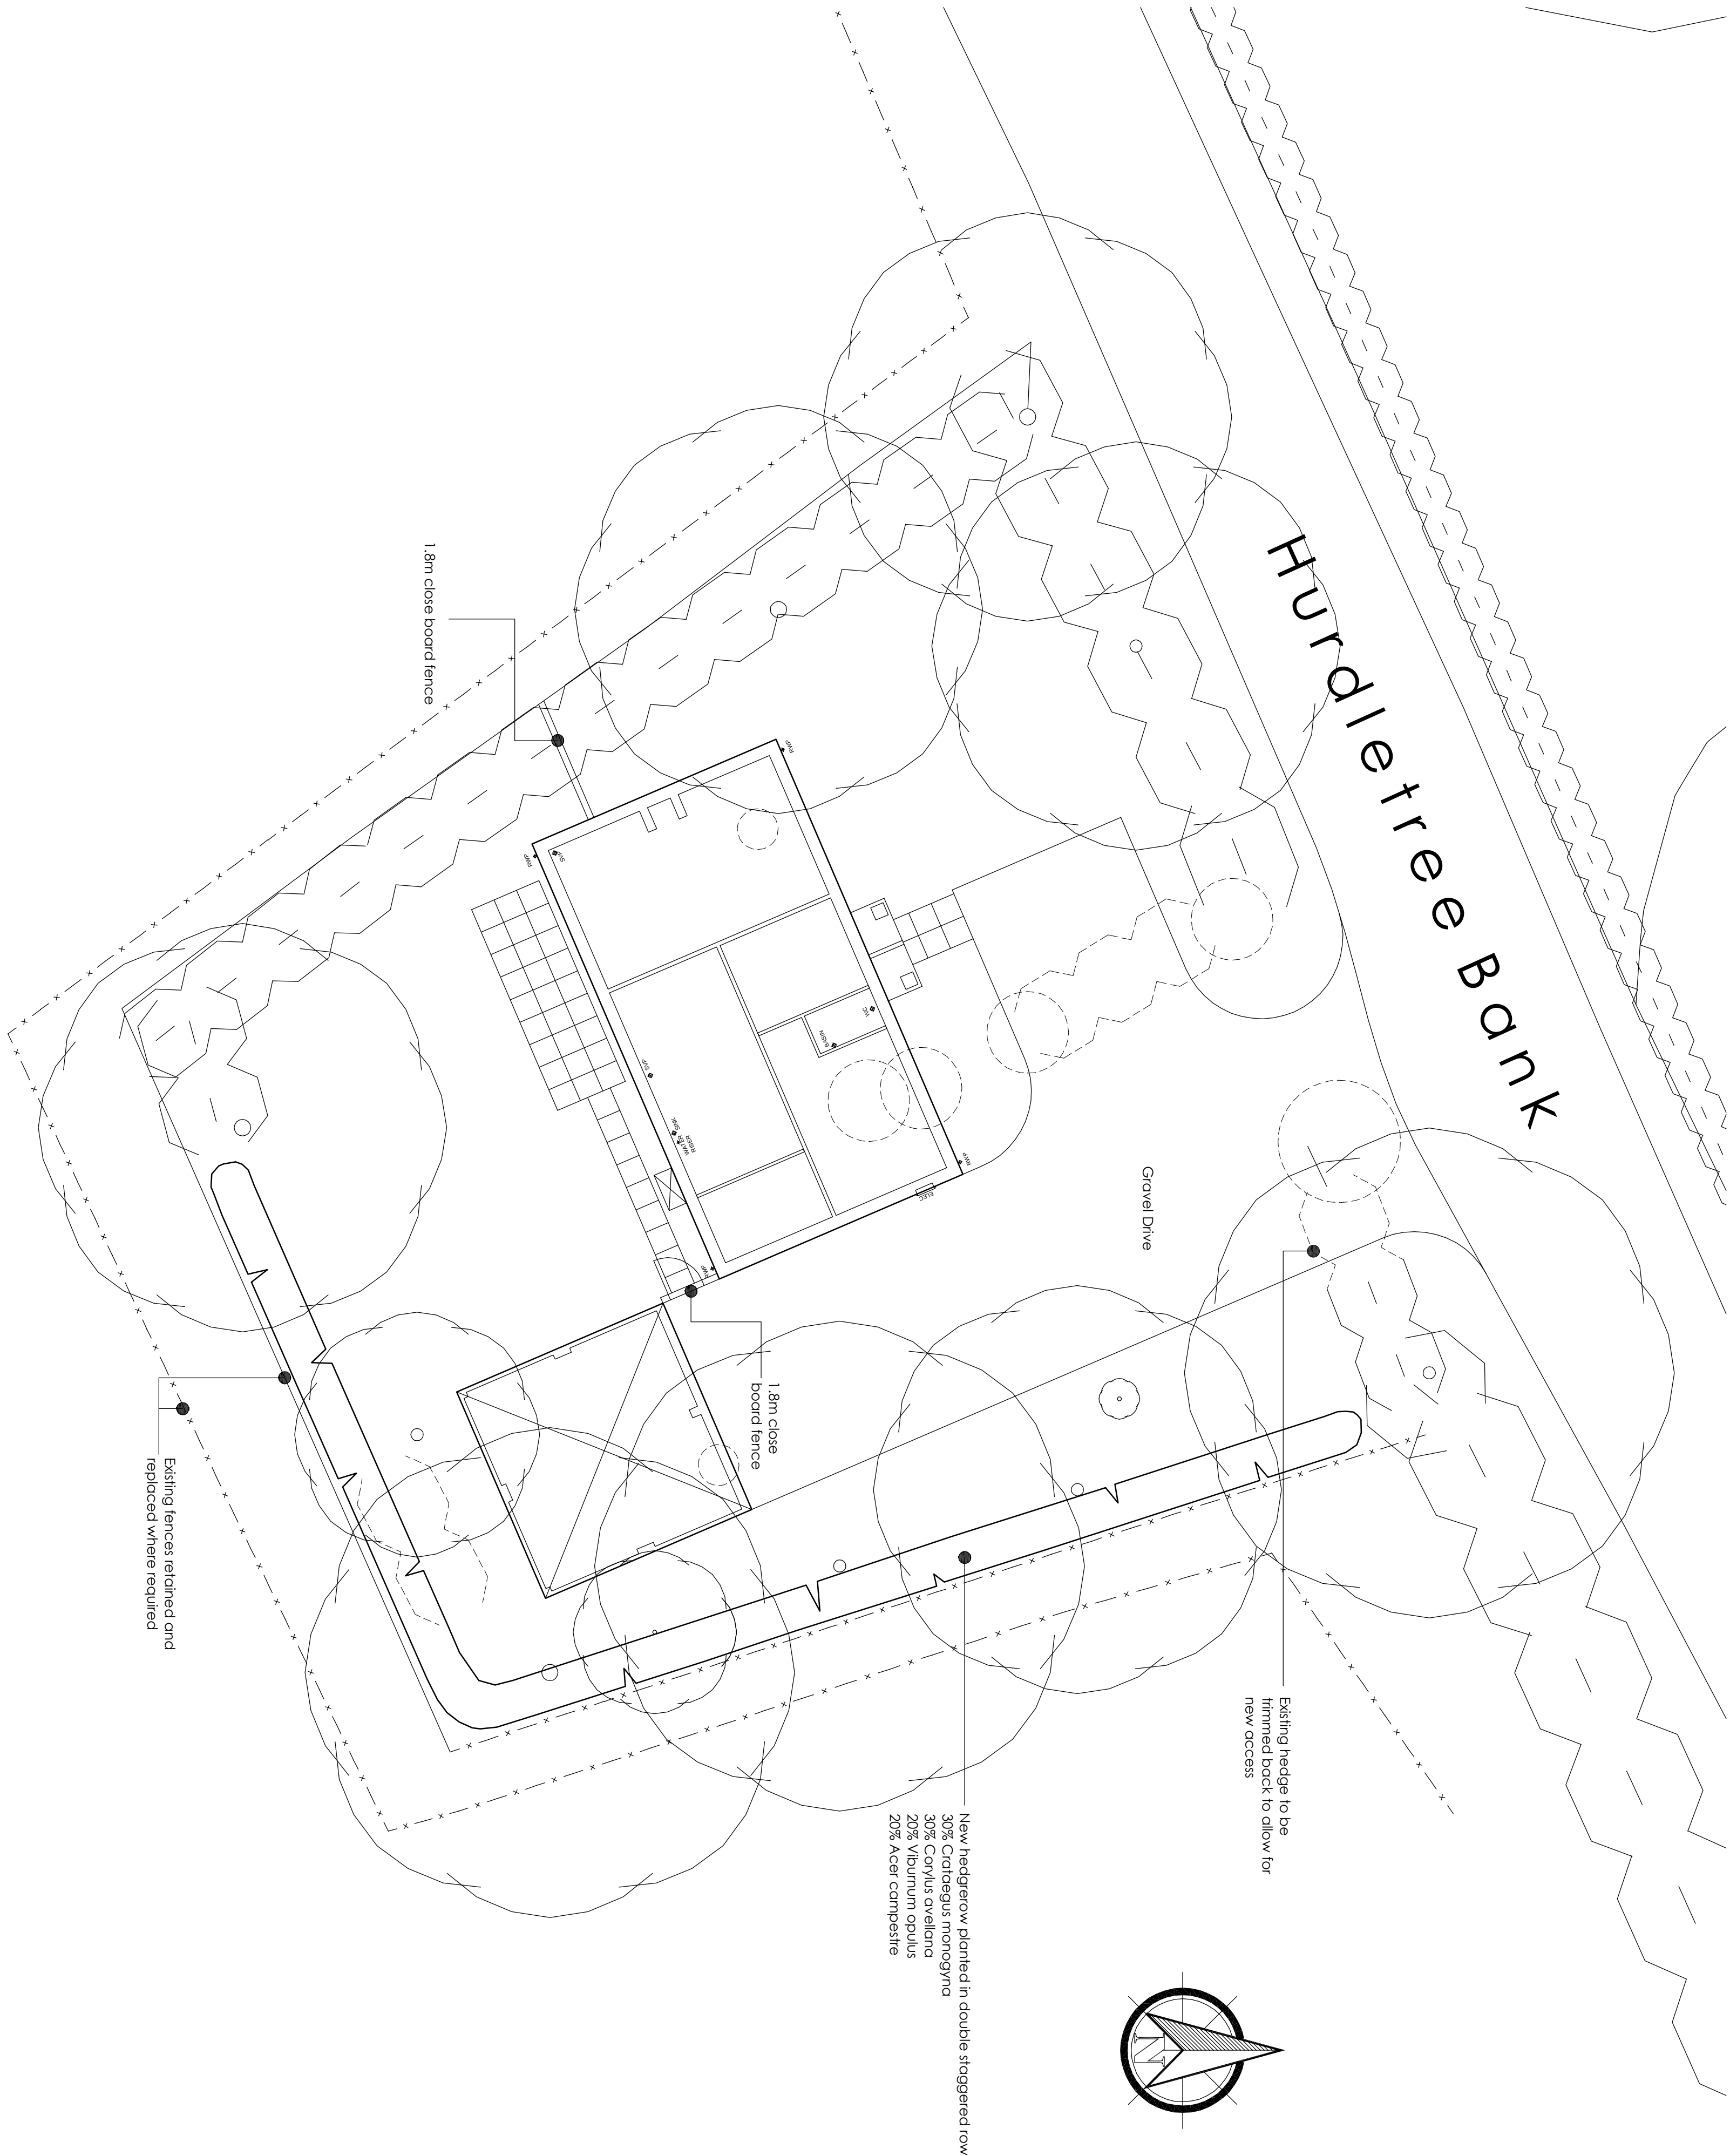

KEY			
	Existing tree/hedge to be retained		Proposed shrub planting
	Proposed Tree		Specimen Shrub
	Proposed hedge		Existing tree/hedge to be removed
			2 x 600mm x 600mm buff riven paving slabs to front
			600mm x 600mm buff riven paving slabs to rear

Specification Notes:

- General Notes**
 - All planting and seeding to be carried out to BS 3936.
- Tree Planting**
 - Excavate tree pits to the following sizes:
 - Small mature trees: 2100 x 2100 x 900mm depth
 - Medium mature trees: 1500 x 1500 x 900mm depth
 - Heavy standard trees: 1500 x 1500 x 900mm depth
 - Standard trees: 900 x 900 x 900mm depth
 - Backfill trees for re-use and remove subsoil from able to designated subsoil heaps.
 - Backfill trees with 80 litres of free planting compost incorporated into topsoil.
 - Tree support - Semi-rigid, Extra heavy standard and heavy standard trees to be supported by means of underground graving. Rootballed standard trees to be double staked and bare-root standard trees to be single staked. All trees to be secured to tree stakes with appropriate tie ties and spacers. Mulch trees to 75mm depth with 'Bark Nuggets' over area of tree pit.
 - Check stakes, ties and spacers regularly to prevent damage to tree trunks and remove when trees are judged to be well established and are self-supporting.
- Hedge Planting**
 - Cultivate 500mm wide strip 300mm deep and point in a single row unless otherwise stated at the footings. Specified in the plant schedule.
- Groundcover and Shrub Planting**
 - Cultivate all shrub planting areas to a depth of 300mm and plant shrubs in positions shown.
 - Mulch shrub beds with 75mm 'Bark Nuggets'.
 - Maintain all planting areas in a weed free condition by appropriate herbicide treatment as necessary until ground is covered by new planting. Hand weed for weeds as necessary and maintain at all appropriate times.
- Grass Seeded Areas**
 - Cultivate to a depth of 150mm and prepare ground in accordance with specification. Sow seed mix Johnson's J4 grass seed mix at a rate of 25g/sq.m.

HEDGE PLANTING

Species	No. beds	Type	Overall Height	Root Condition	Plant Spacing	No.
Cm	5-7	1+1	60 - 90	Bare root	30cm	7/6
Cm	5-7	1+1	60 - 90	Bare root	30cm	7/6
Vc	5-7	1+1	60 - 90	Bare root	30cm	5/1
Vc	5-7	1+1	60 - 90	Bare root	30cm	5/1
Ac	5-7	1+1	60 - 90	Bare root	30cm	5/1
Ac	5-7	1+1	60 - 90	Bare root	30cm	5/1