


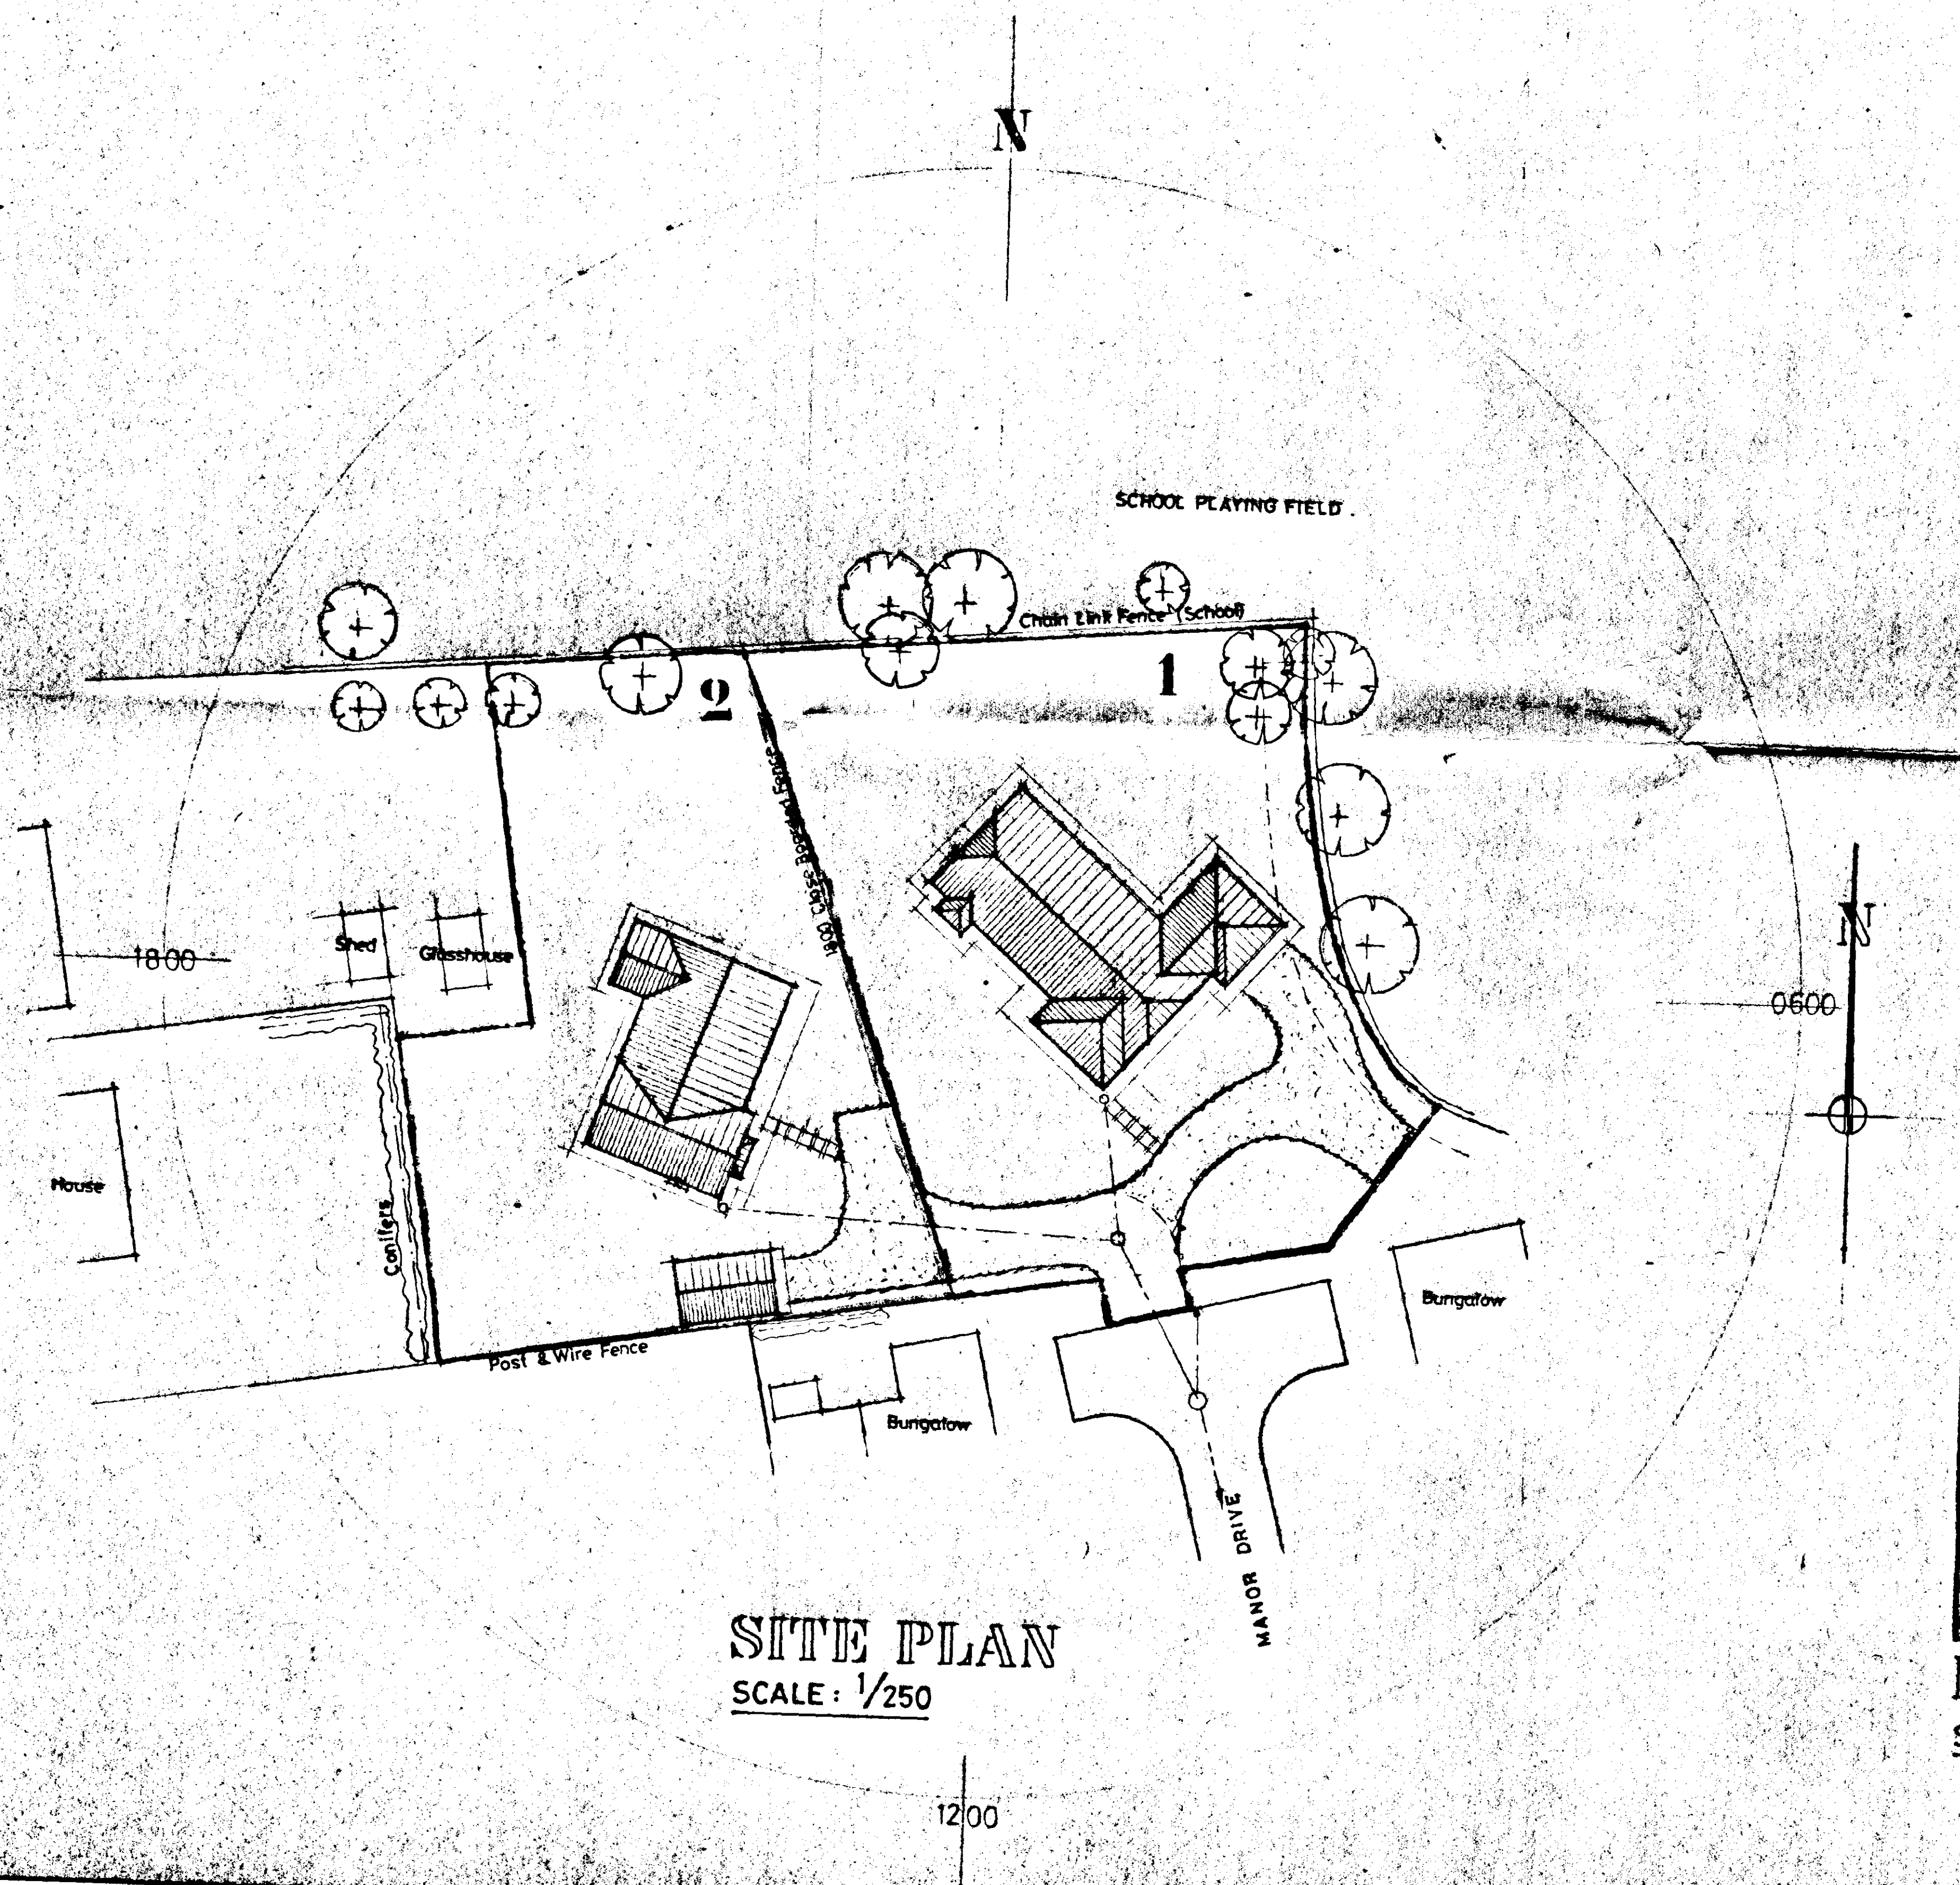

**DETERMINED
PLAN**

SOUTH HOLLAND DC
HOUSING & PLANNING
22 NOV 1996
Ref: 105196

G. R. MERCHANT (ENG AMICE, FWO, ARCHITECTURAL, STRUCTURAL & LAND DRAINAGE CONSULTANT TEL: HOLBEACH (01406) 490600	
PROJECT: RESIDENTIAL DEVELOPMENT MANOR DRIVE HOLBEACH	
CLIENT: DGM PROPERTIES LTD	
SCALES: AS INDICATED	DATE: APRIL 1996
G.R. MERCHANT REVISIONS:	DRAWING No.: DGM-MD.1