
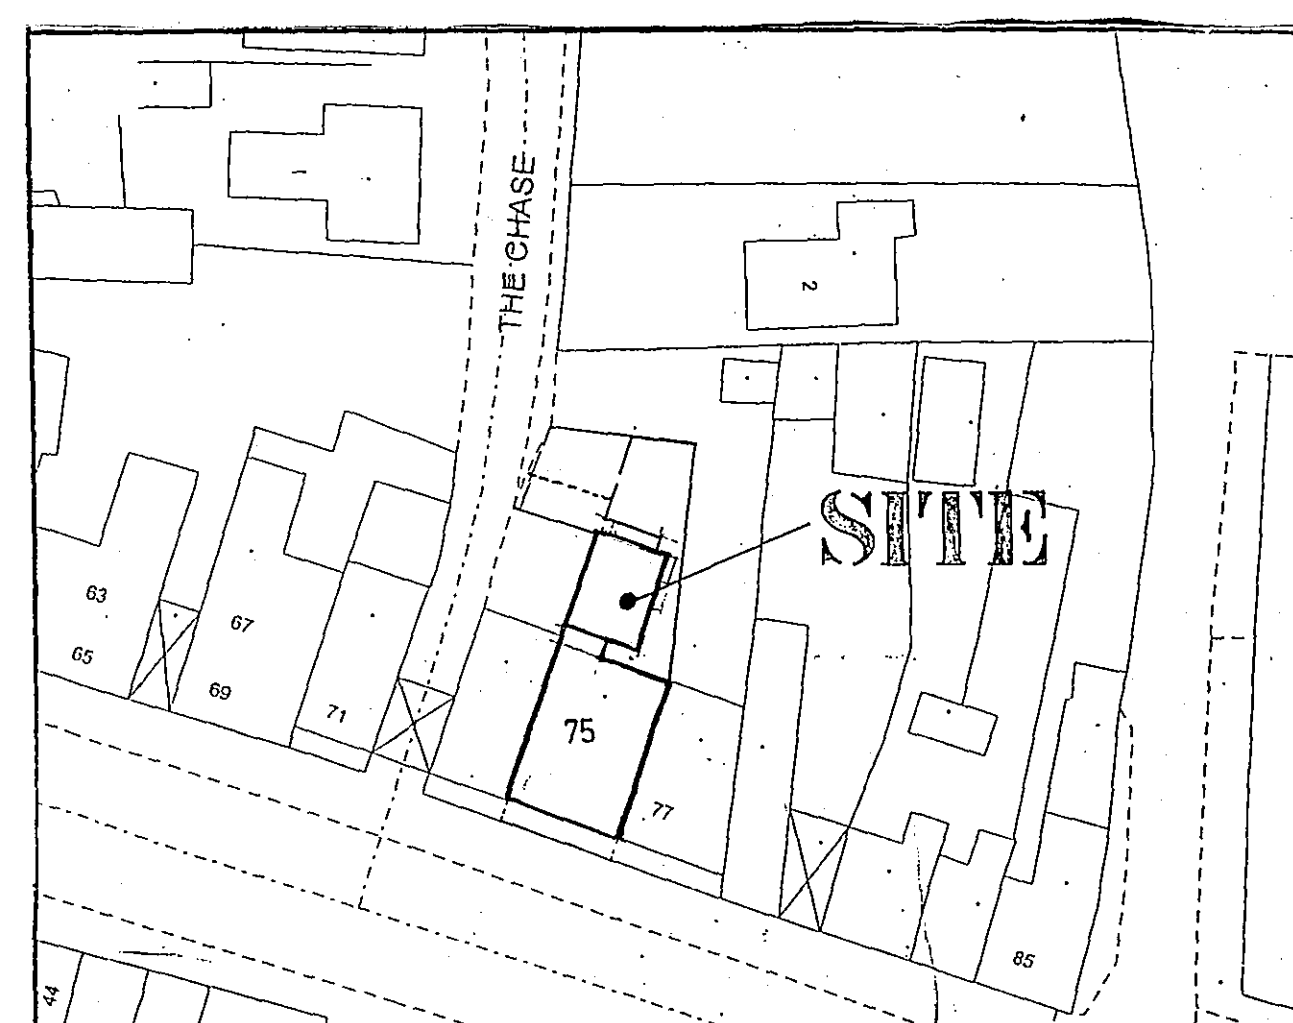
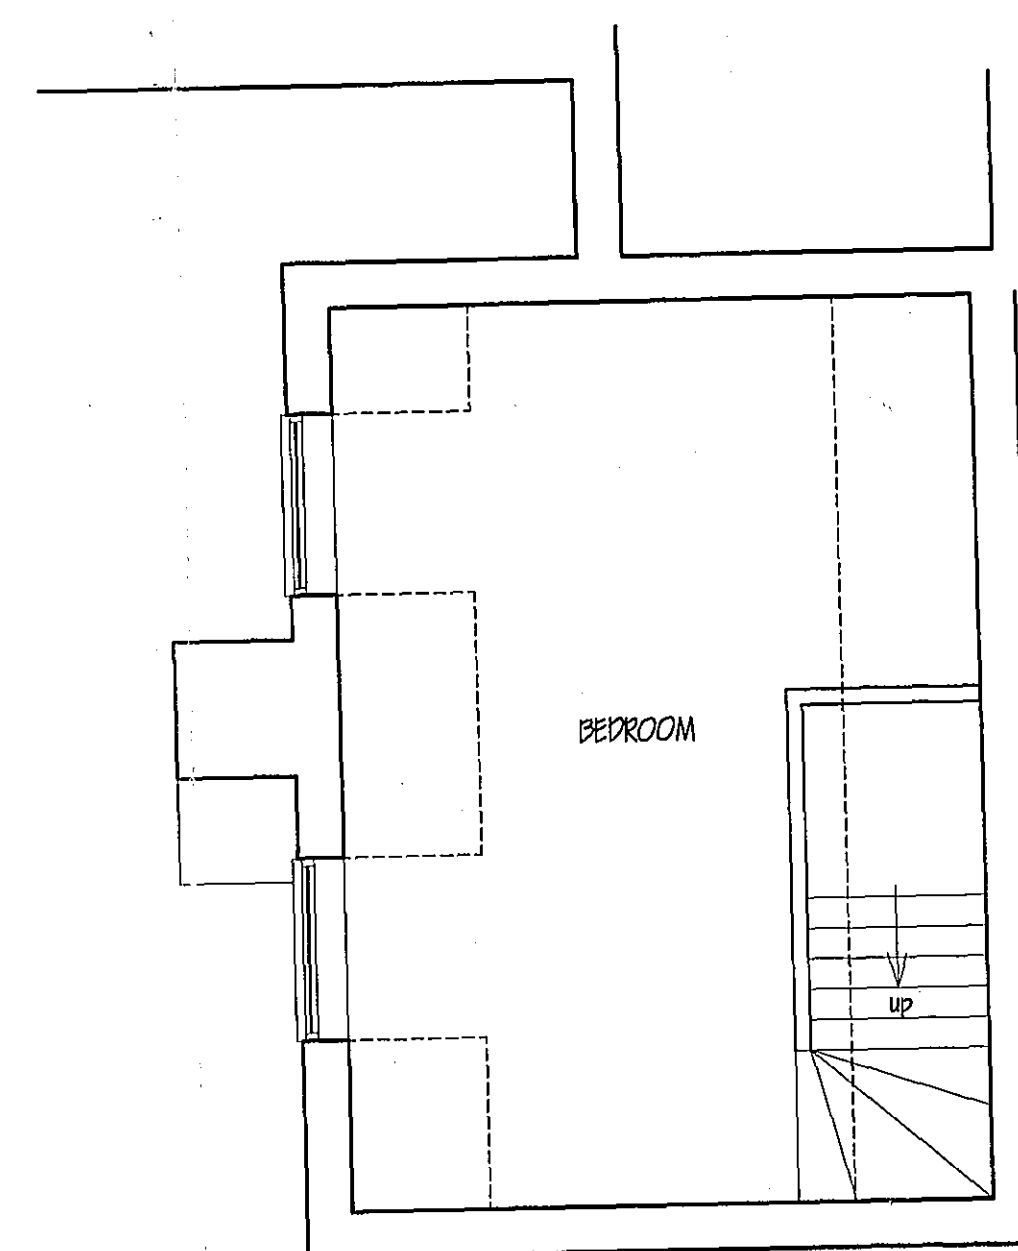
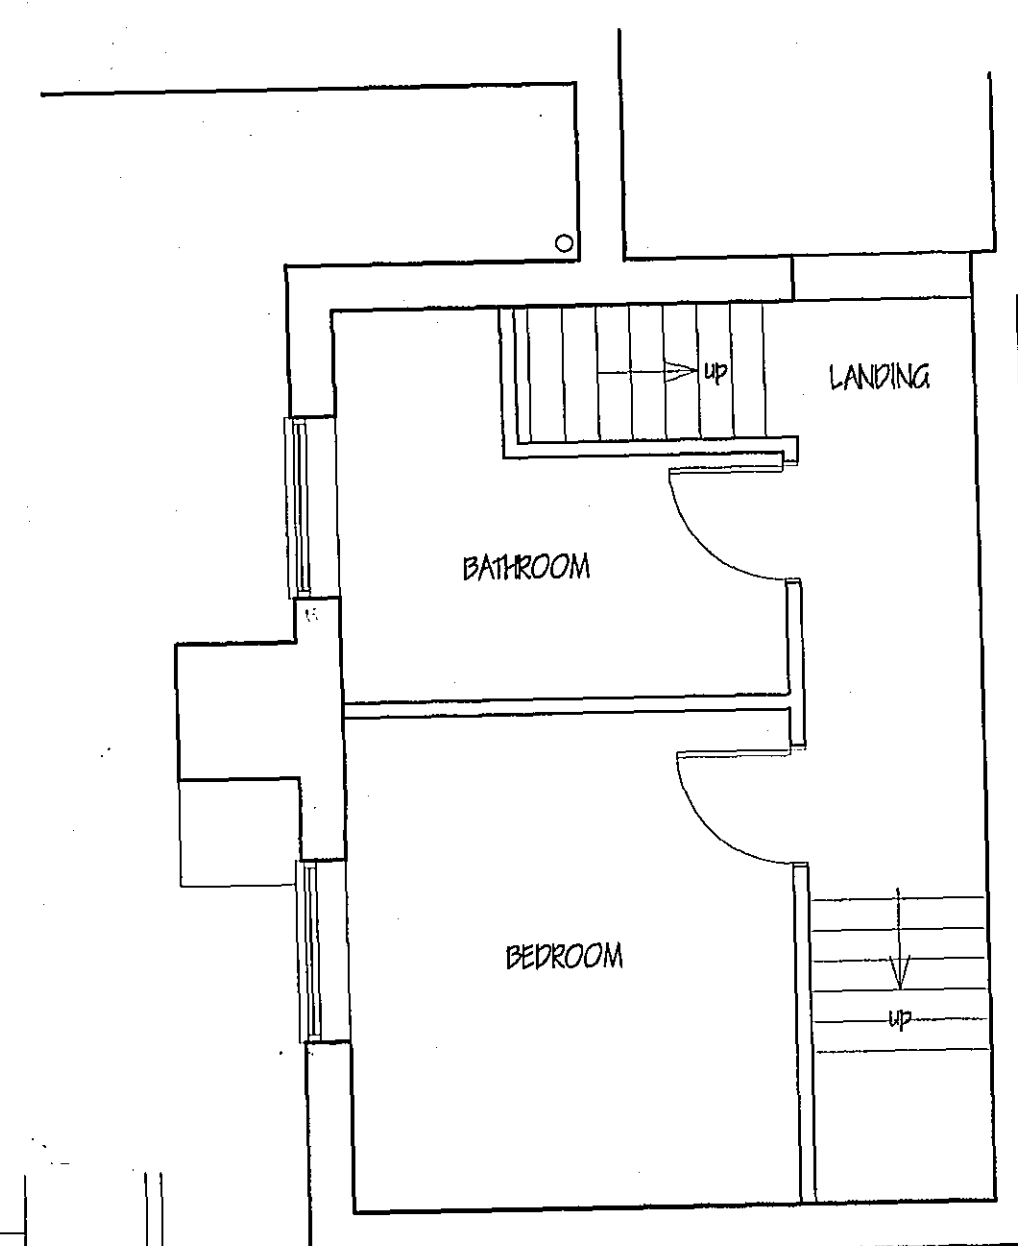
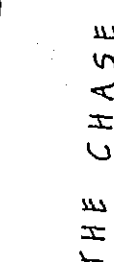
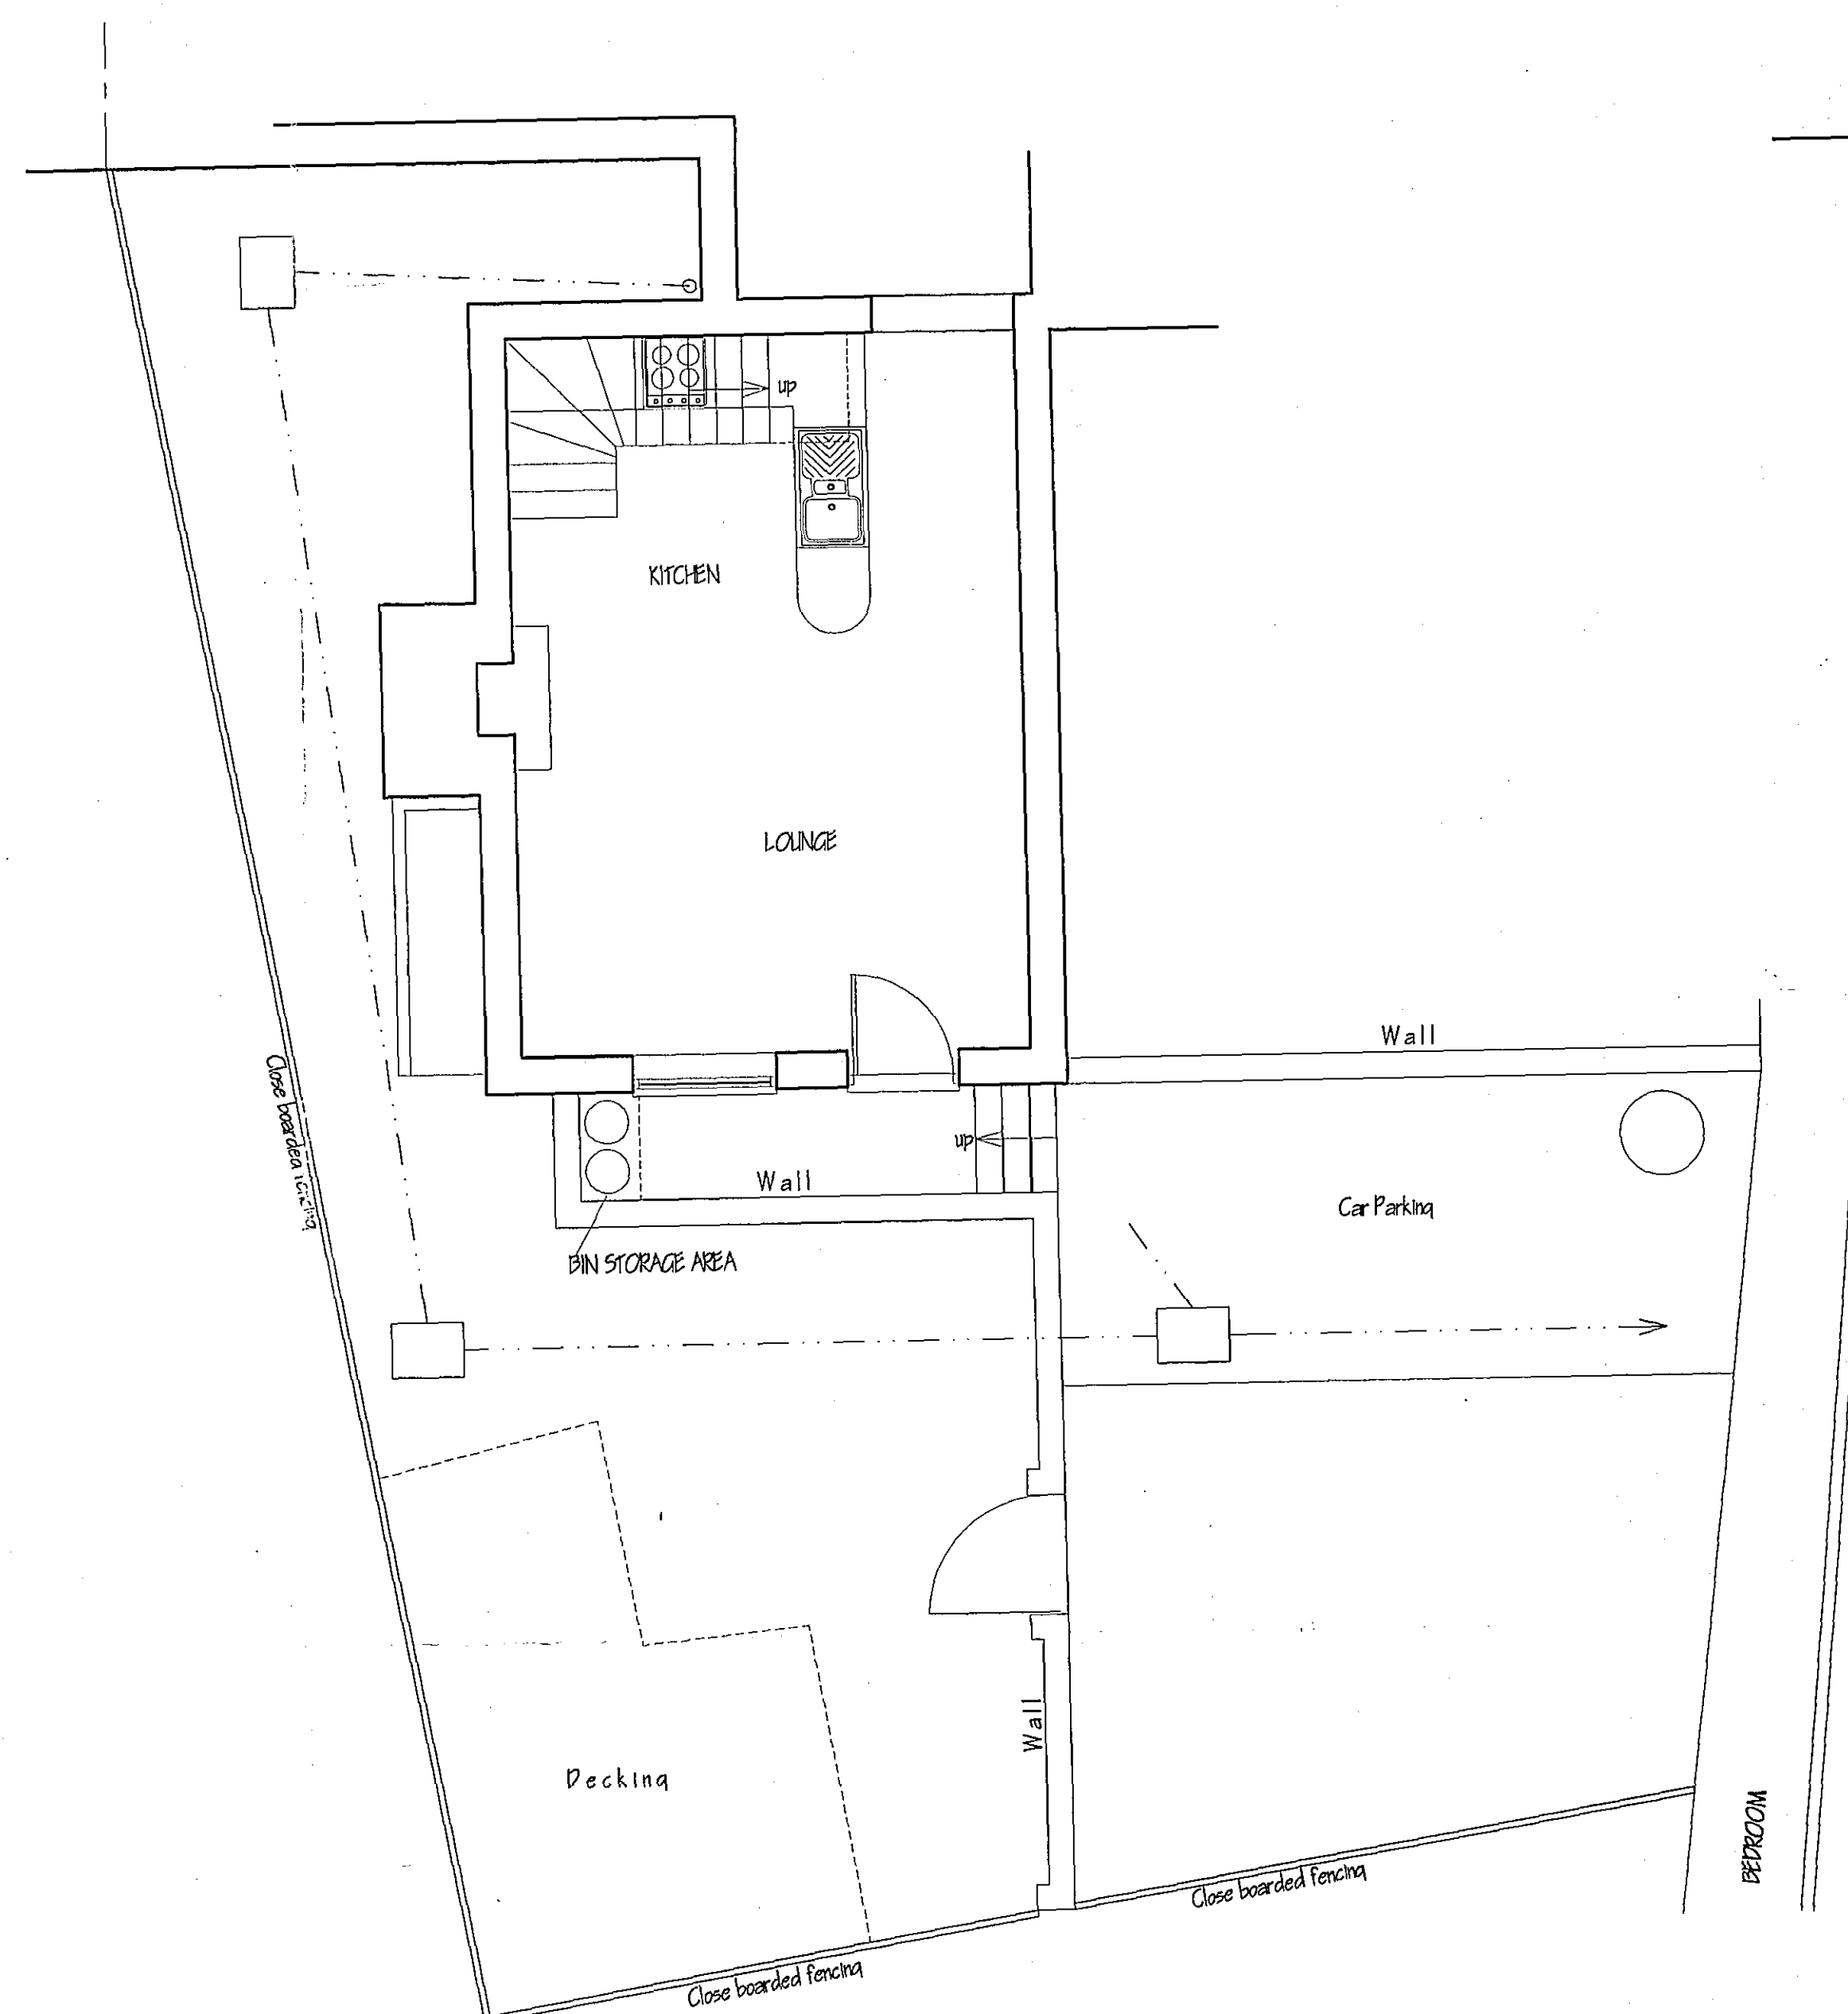


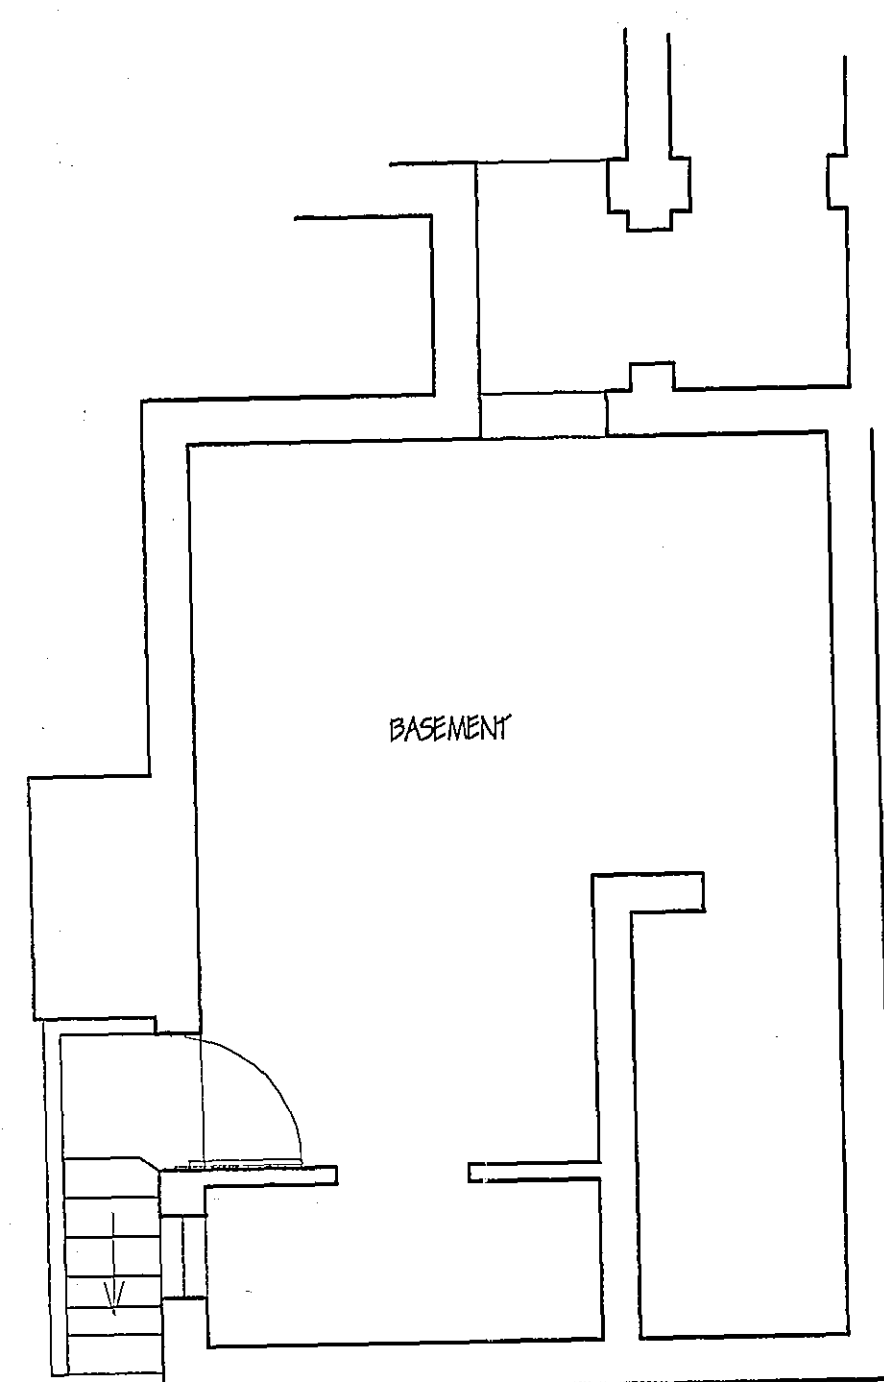

SHDC
Planning & Development
10 AUG 2005
Ref: 1089/05

A	BIN STORAGE ADDED - CONADON COMPLIANCE	Aug '05
100	100	100

G. R. MERCHANT 

I.ENG AMICE FIWO

**ARCHITECTURAL, STRUCTURAL
AND LAND DRAINAGE
CONSULTANTS**

Unit 4, Wrights Mews
12A Park Road, Holbeach,
Spalding, Lincs. PE12 7EE
Tel: 01406 480806
Fax: 01406 498744

E-Mail: G. R. Merchant @ Merchant. F9.
Co. UK

Project

CHANGE OF USE TO SEPERATE RESIDENCE,
75 HIGH STREET,
HOLBEACH,
SPALDING, LINC'S.

Client
MR. & MRS. M. SANDERSON.

Drawing
FLOOR PLANS, LOCATION PLAN & SITE PLAN

DETERMINED
Job Ref. **PLAN**
1156-05 OIA

Date APRIL '05	Drawn GRM
-------------------	--------------

Scales
1/50 1/2500 1/500

[illegible]